


REV.	AMENDMENT	BY:	DATE
------	-----------	-----	------

-

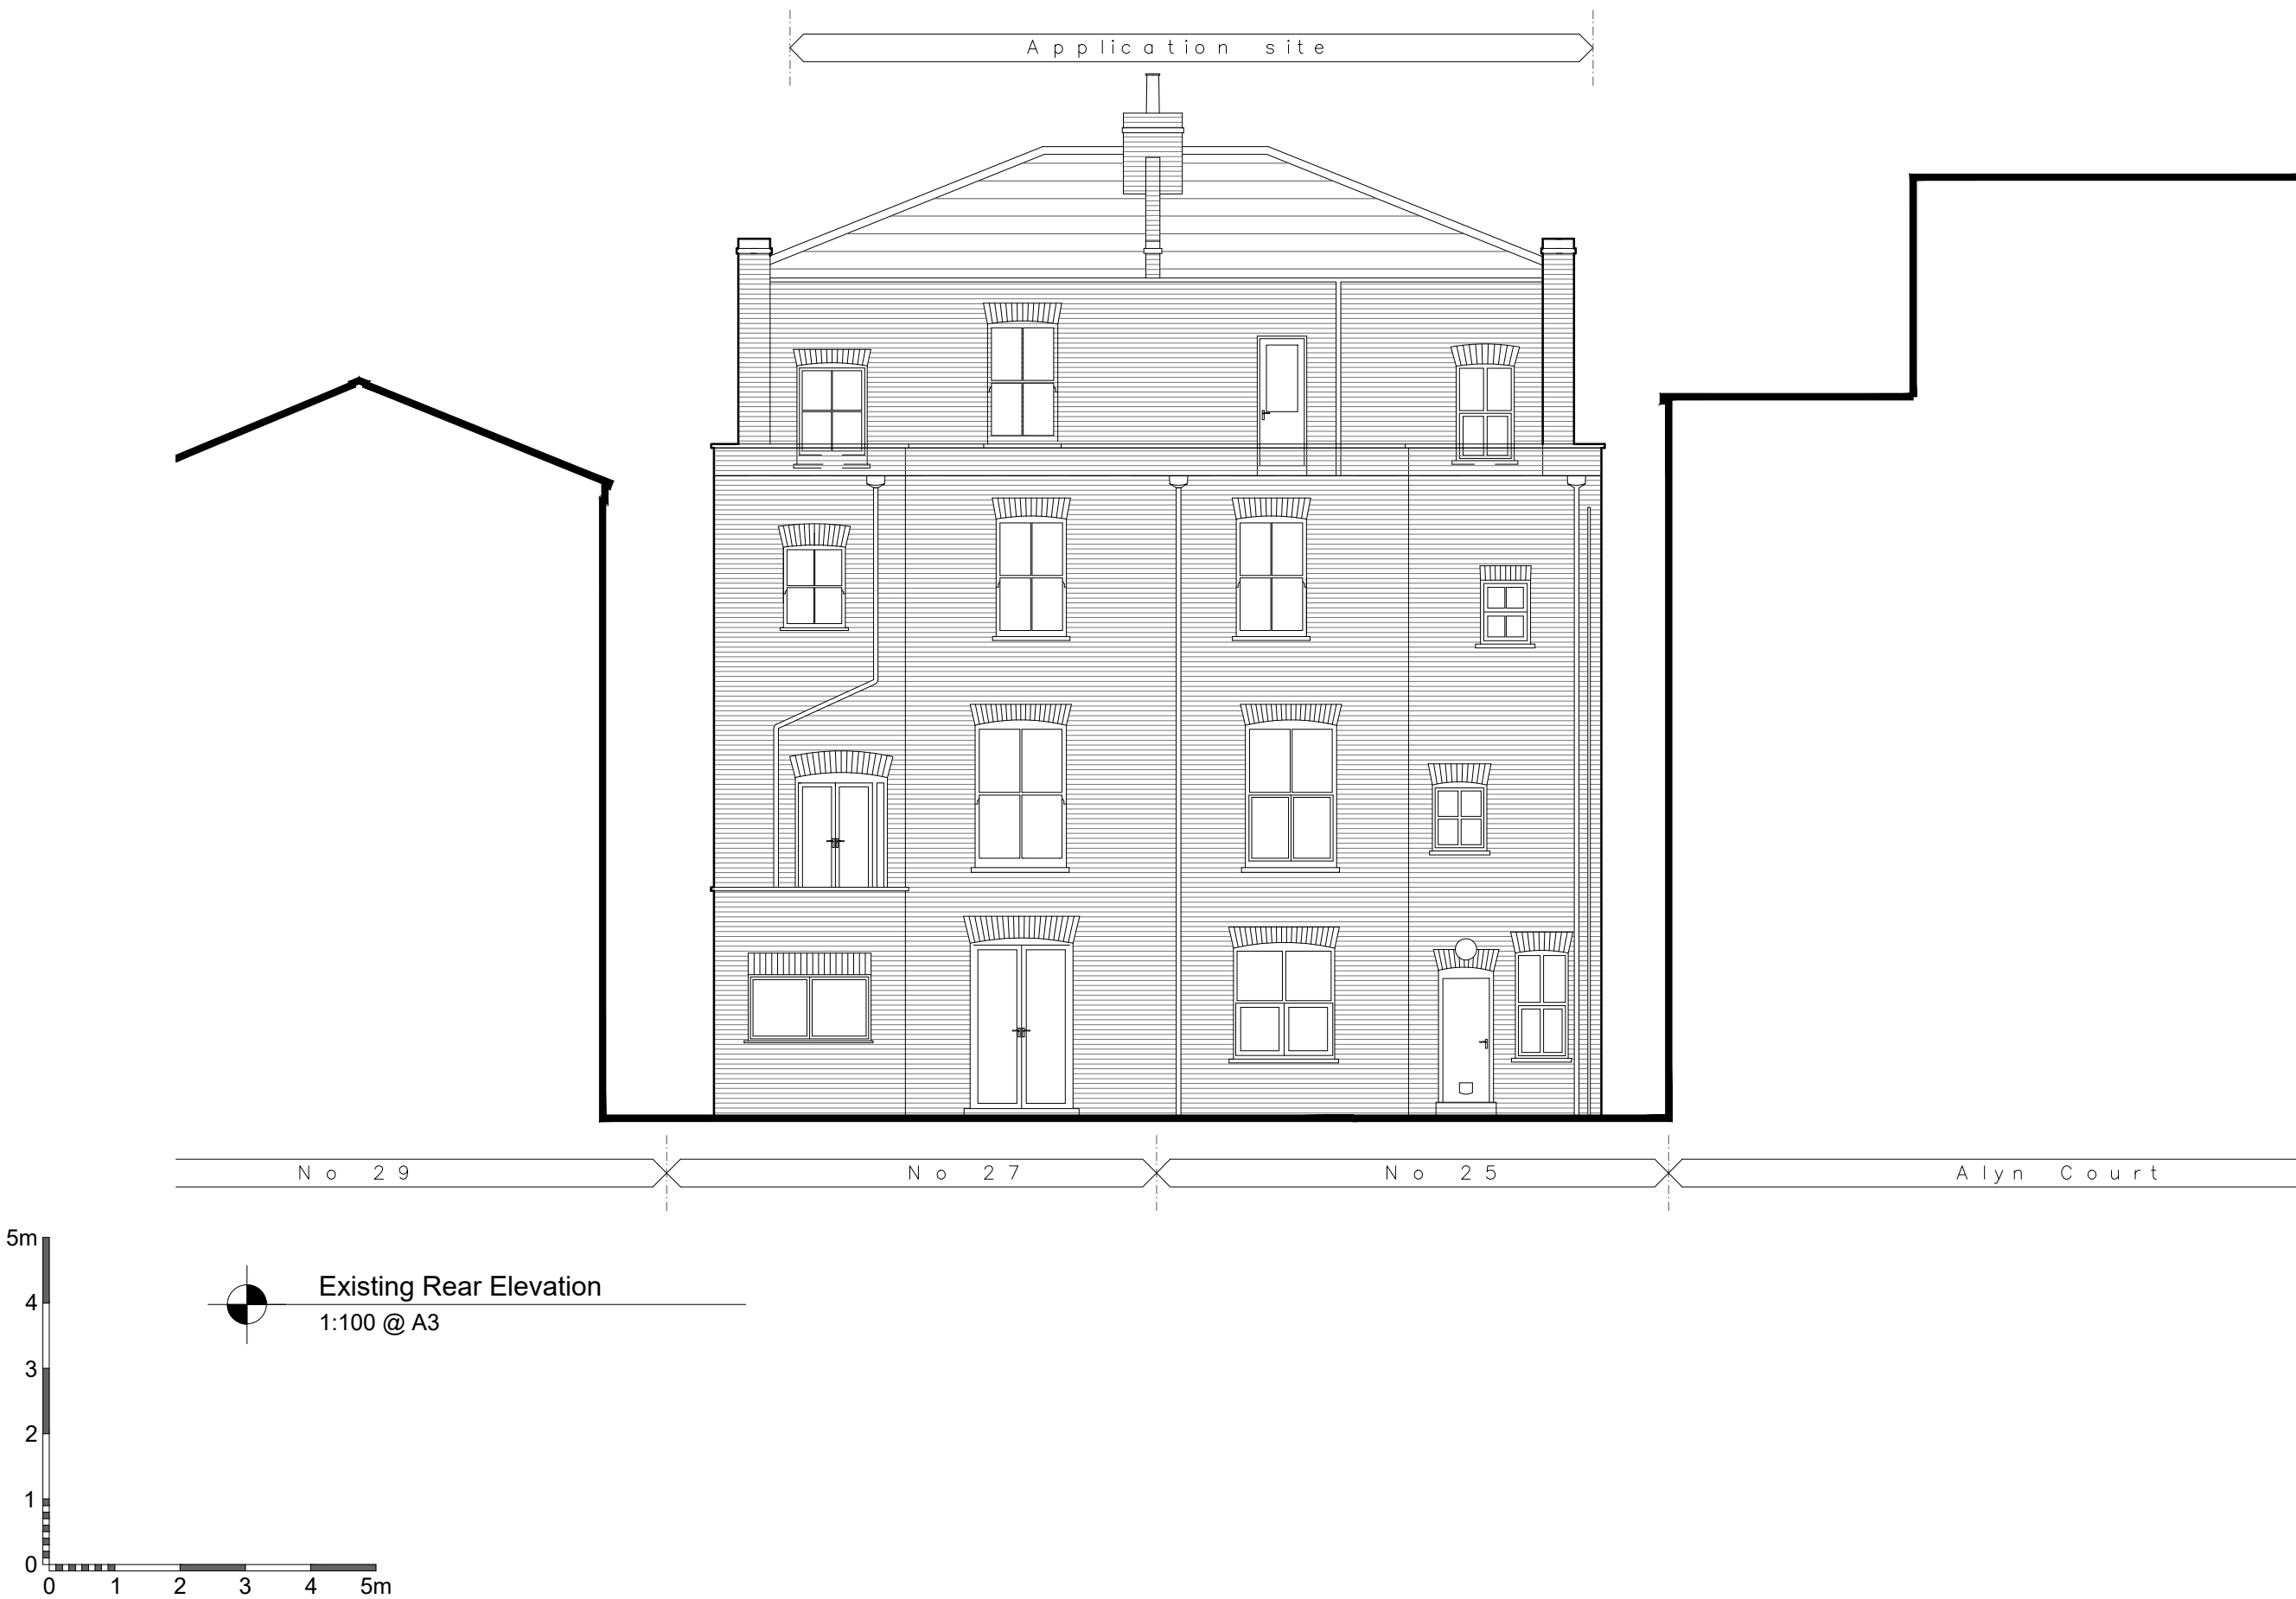

Brooks Murray Architects
The Arts Building, Morris Place, N4 3JG
+44 (0)2077399955 architects@brooksmurray.com

**brooks
murray**

CLIENT:	PRIVATE CLIENT	
JOB:	25-27 CRESCENT ROAD LONDON N8 8AL	
DRAWING TITLE:	EXISTING ELEVATIONS REAR	
SCALE:	1:100 @ A3	
DATE:	OCT 2022	
STATUS:	PLANNING	
DRAWING NUMBER:	REV:	ISSUED BY:
1311 - 021		CM