

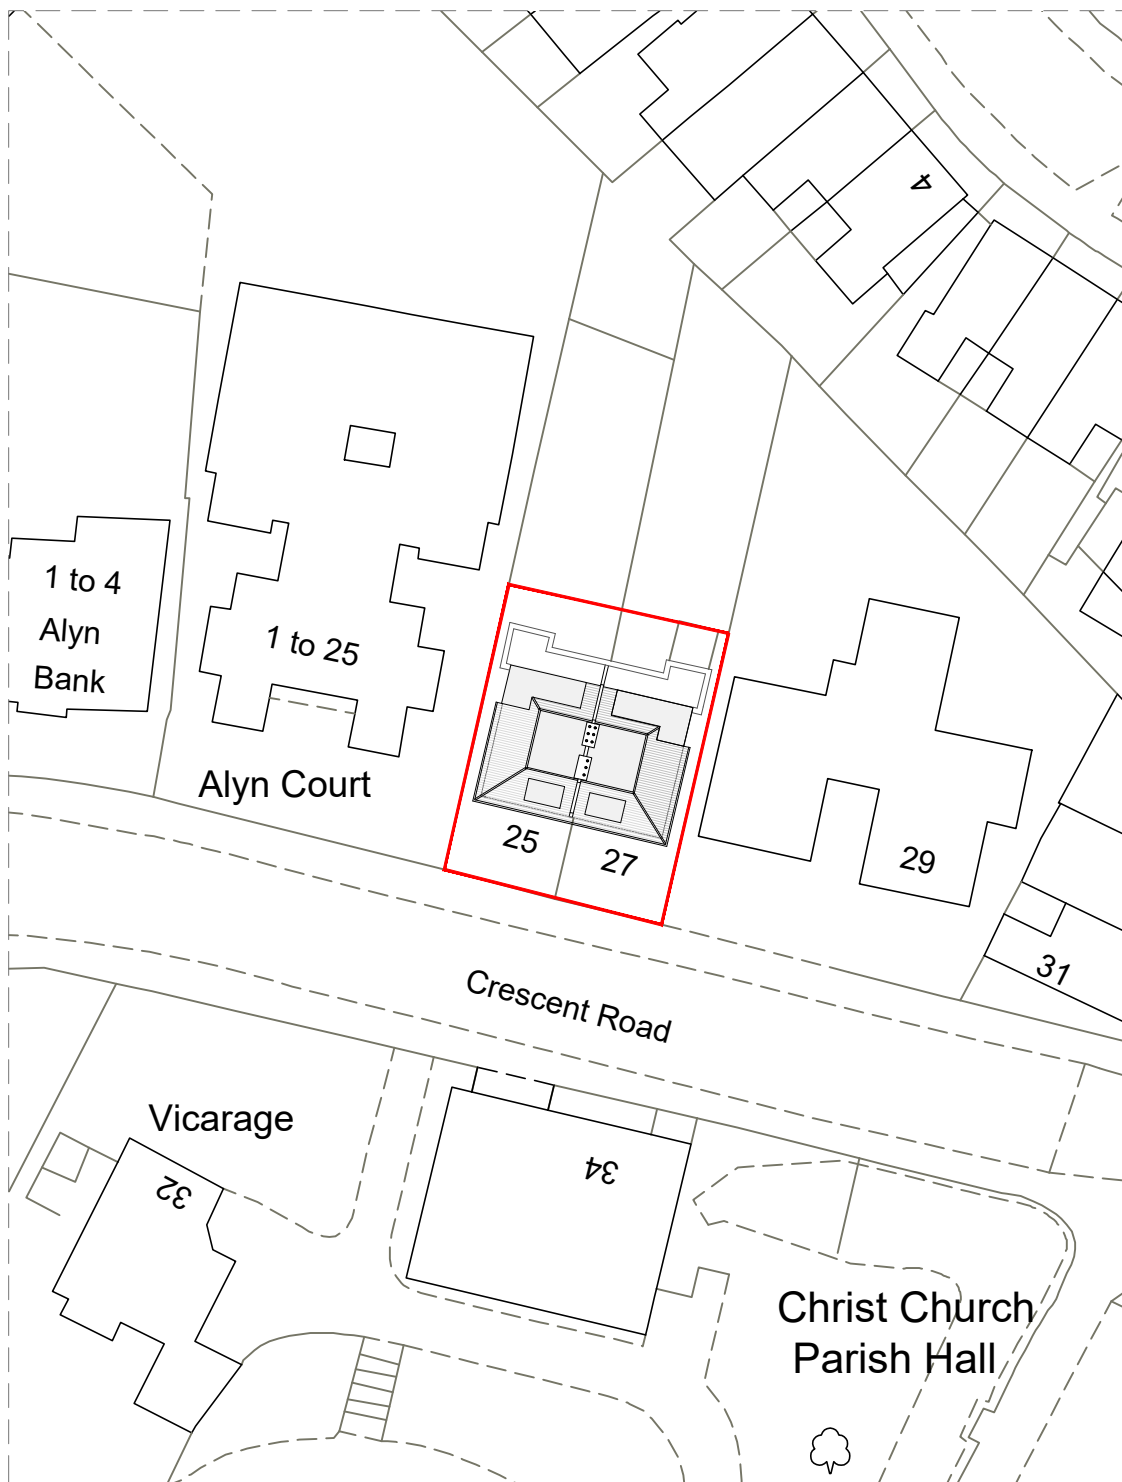


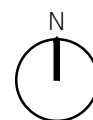

Proposed Site Block Plan
1:500 @ A4

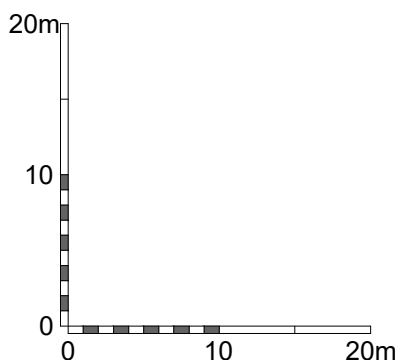

Brooks Murray Architects
The Arts Building, Morris Place, N4 3JG
+44 (0)2077399955 admin@brooksmurray.com

brooks murray

CLIENT:
PRIVATE CLIENT

JOB:
25 - 27 Crescent Road
London
N8 8AL

DRAWING TITLE:
Proposed
Site Block Plan

Scale:
1:500 @ A4

DATE:
OCT 2022

STATUS:
PLANNING

DRAWING NUMBER:
1311 - 002