

USE FIGURED DIMENSIONS ONLY. DO NOT SCALE FROM THIS DRAWING EXCEPT FOR PLANNING PURPOSES. ALL DIMENSIONS MUST BE CHECKED ON SITE. ANY INCONSISTENCIES MUST BE REPORTED BACK TO THE ARCHITECT. THIS DRAWING AND ANY DESIGNS INDICATED THEREON ARE THE COPYRIGHT OF BROOKS MURRAY ARCHITECTS. ALL RIGHTS ARE RESERVED. NO PART OF THIS WORK MAY BE PRODUCED WITHOUT PRIOR PERMISSION IN WRITING FROM BROOKS MURRAY ARCHITECTS. THESE DRAWINGS ARE INTENDED FOR PLANNING PURPOSES ONLY. THEY ARE NOT TO BE USED FOR BUILDING, AND IF THEY ARE, THIS WILL BE IN BREACH OF BROOKS MURRAY'S COPYRIGHT.

REV.	AMENDMENT	BY:	DATE
------	-----------	-----	------


-

--- Demolitions

Brooks Murray Architects
The Arts Building, Morris Place, N4 3JG
+44 (0)2077399955 architects@brooksmurray.com


**brooks
murray**

CLIENT:
PRIVATE CLIENT
JOB:
25-27 CRESCENT ROAD
LONDON
N8 8AL
DRAWING TITLE:
PROPOSED SECTIONS
EAST AND WEST
SCALE:
1:100 @ A3
DATE:
OCT 2022
STATUS:
PLANNING
DRAWING NUMBER:
1311 - 300
REV:
ISSUED BY:
CM

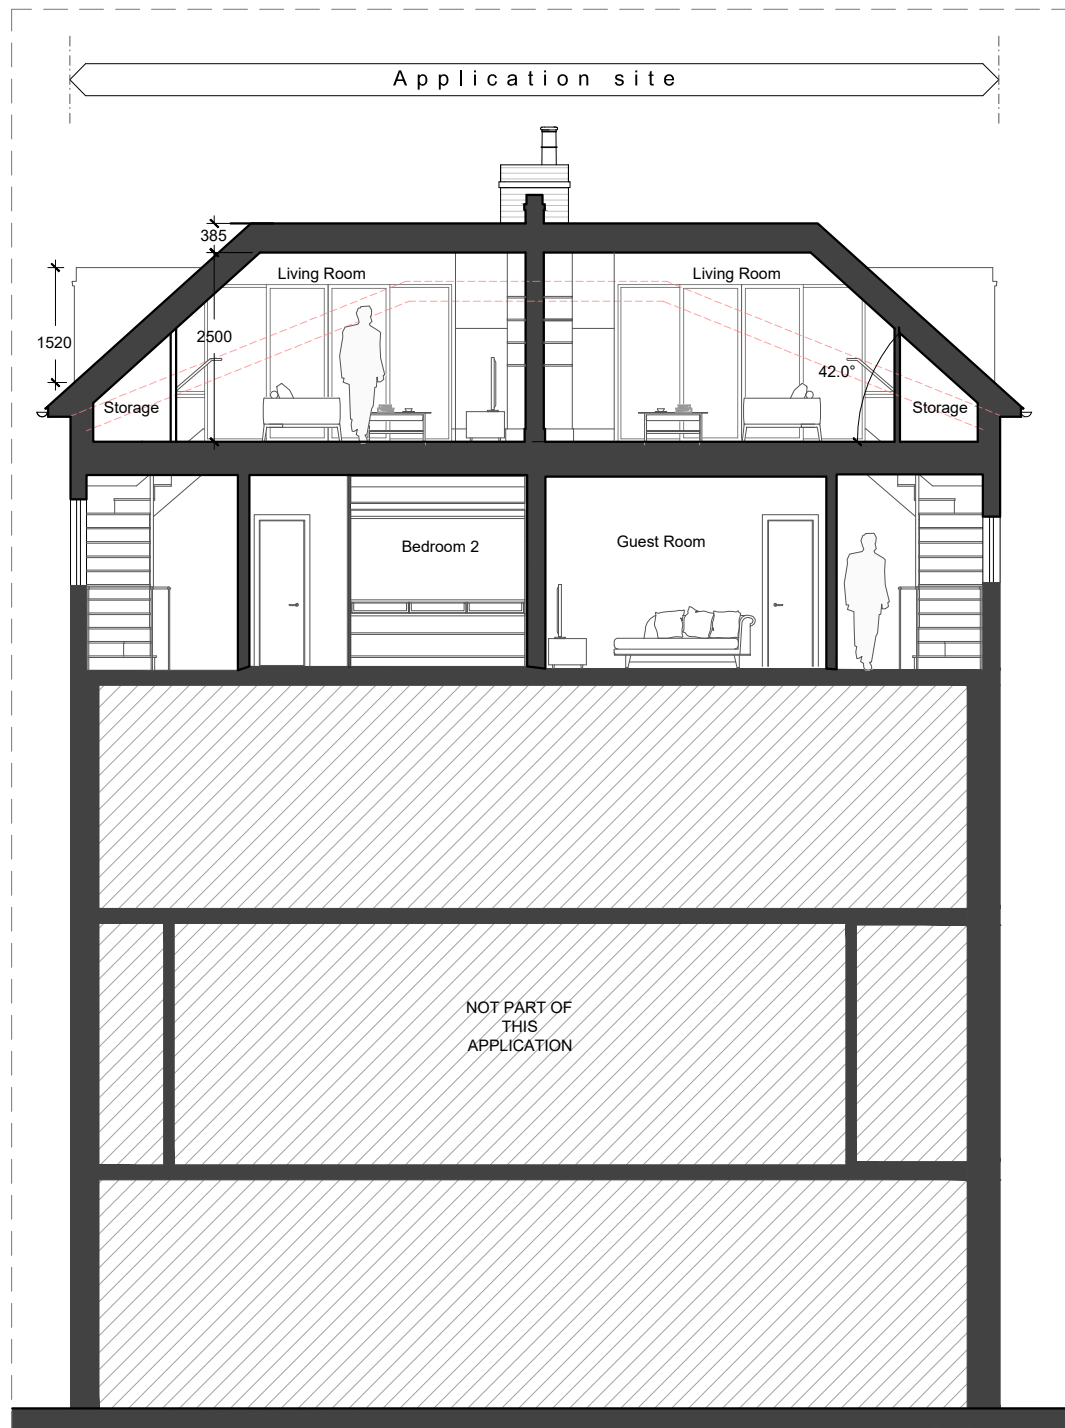


Proposed Section AA

1:100 @ A3

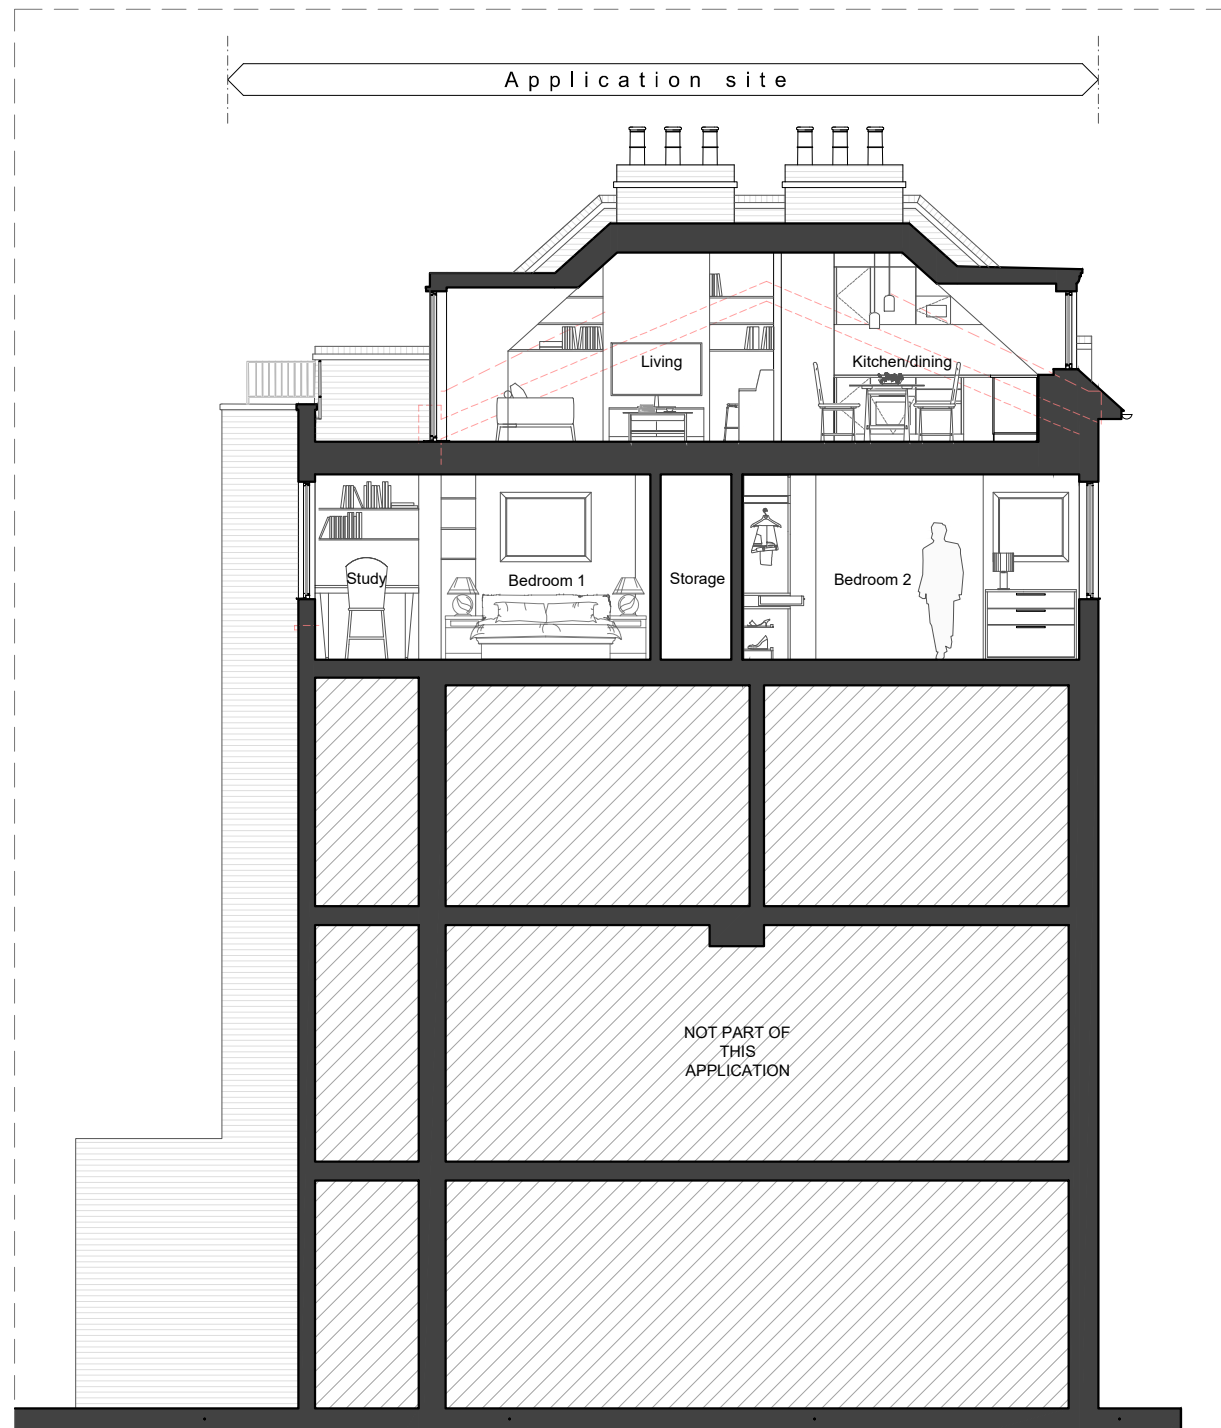

Proposed Section BB

1:100 @ A3

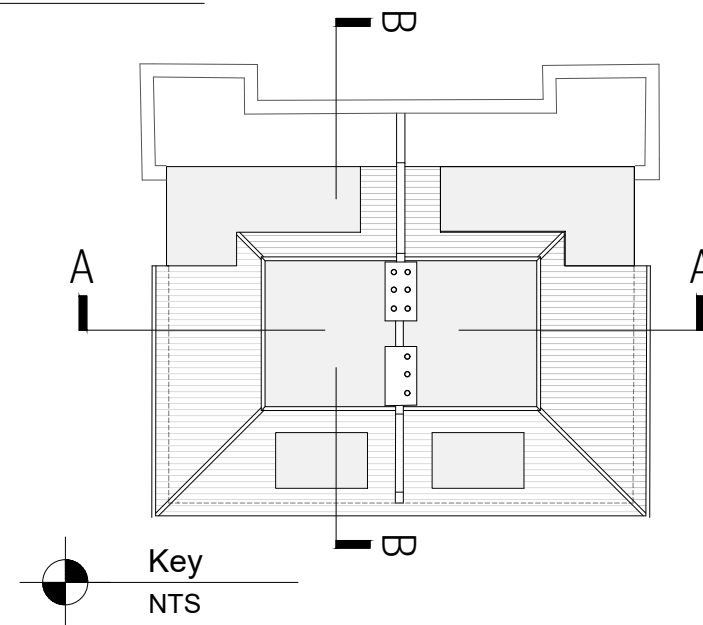

Key
NTS

