


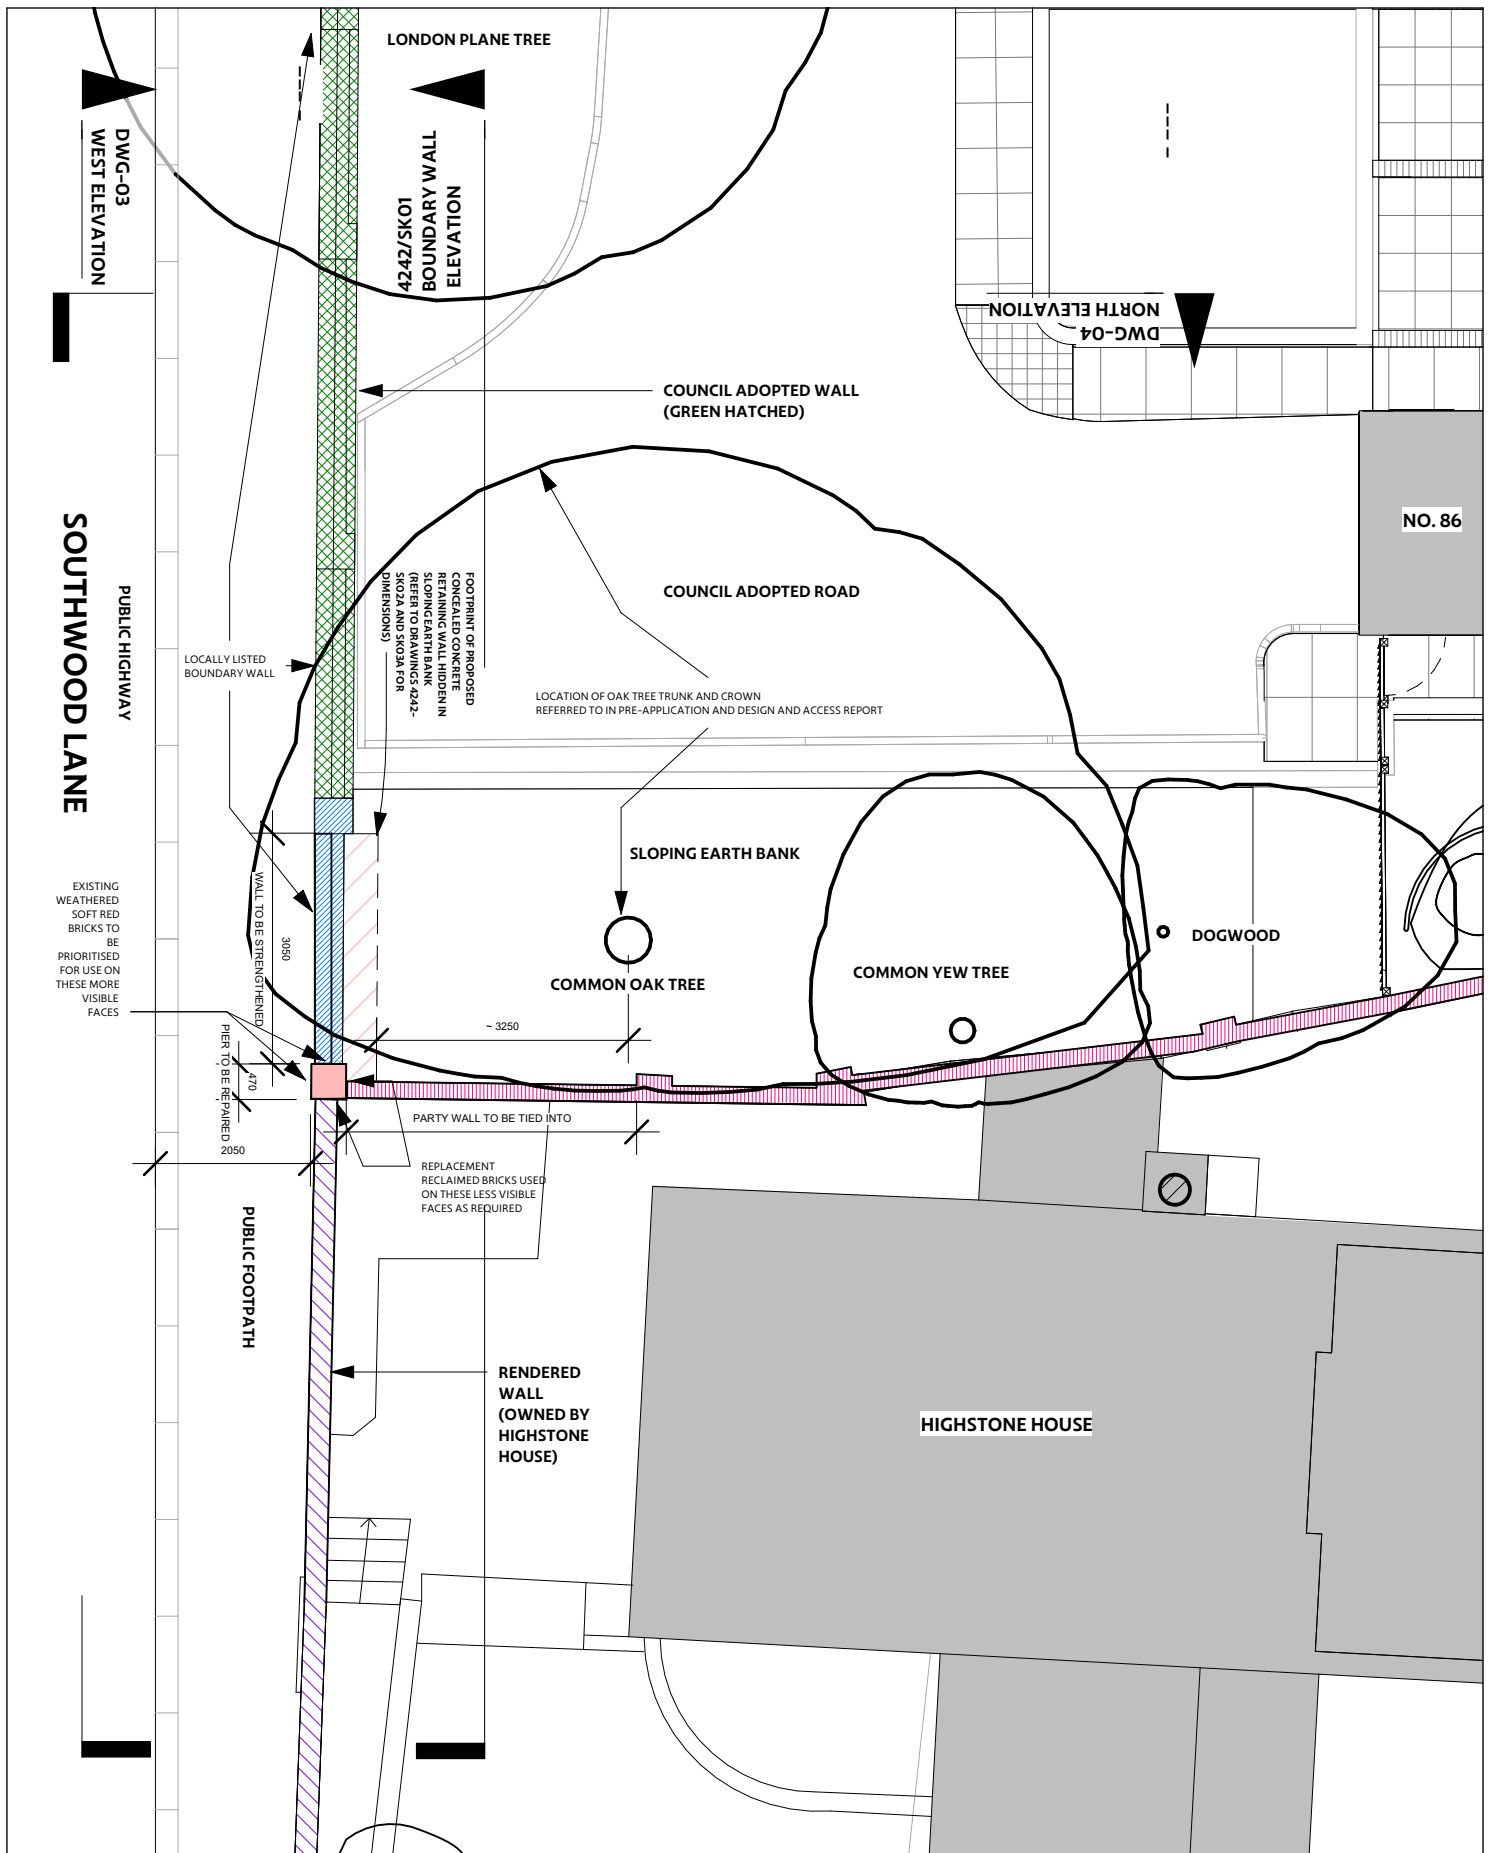

0 1 m 5 m 10 m



PROJECT			EXISTING AND PROPOSED PIER AND WALL REPAIRS	
Date	21/9/2022	Scale (@ A4)	1 : 100	REV A
SHERCO		DRAWING NUMBER		
		DWG-02 (PLAN)		