
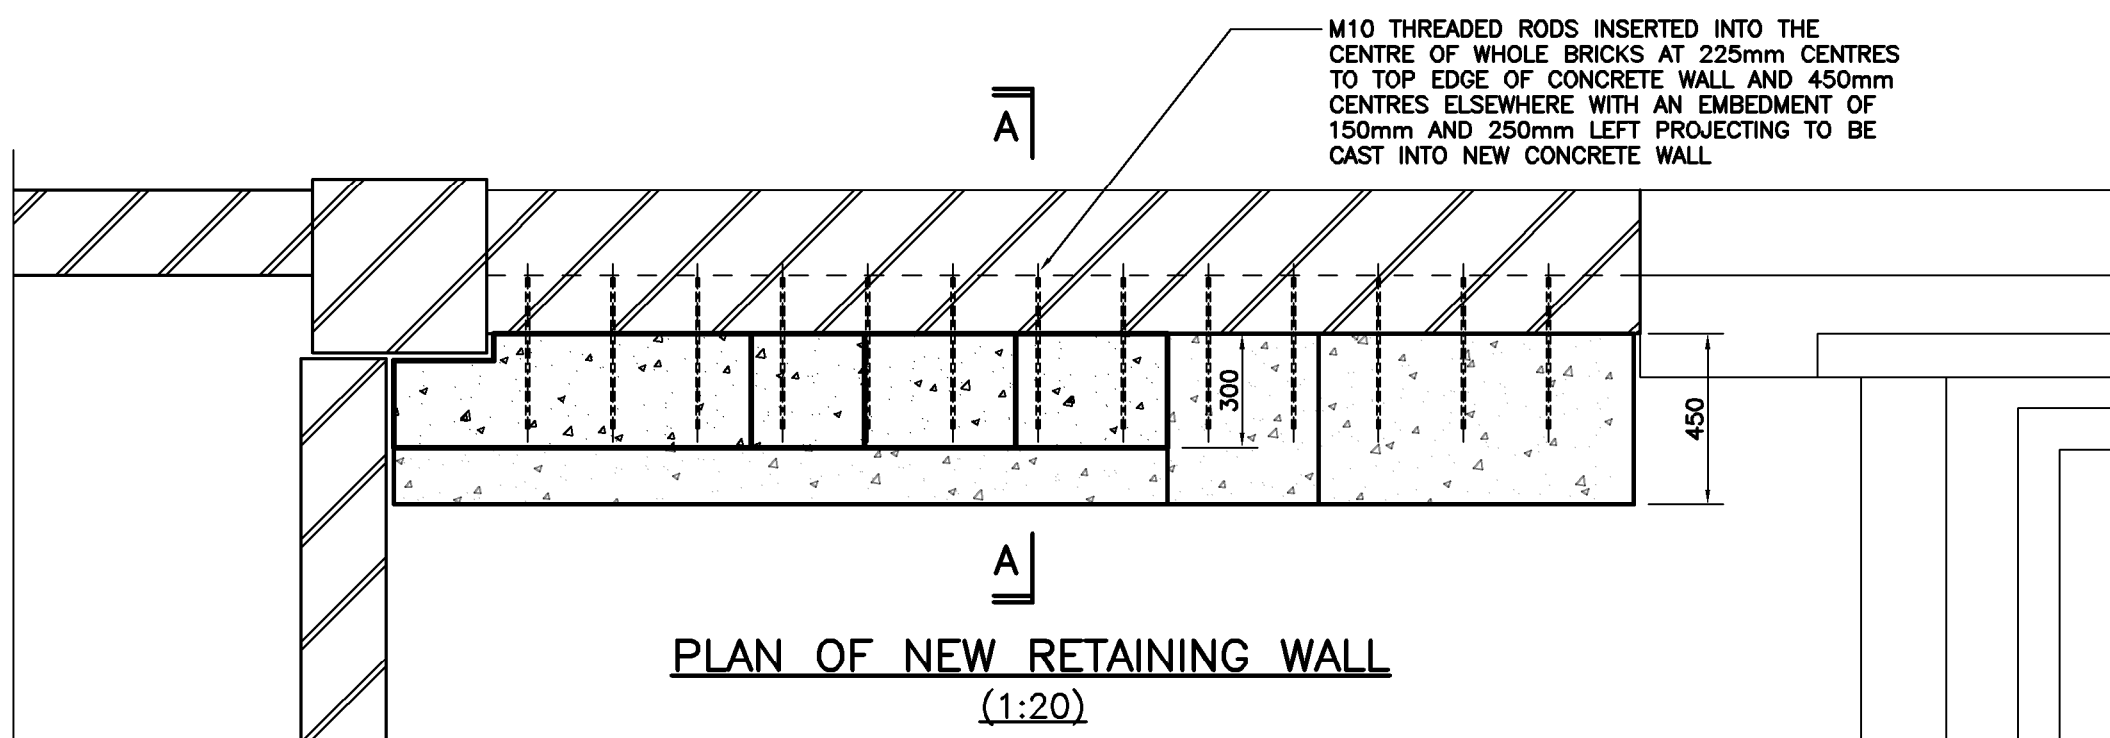


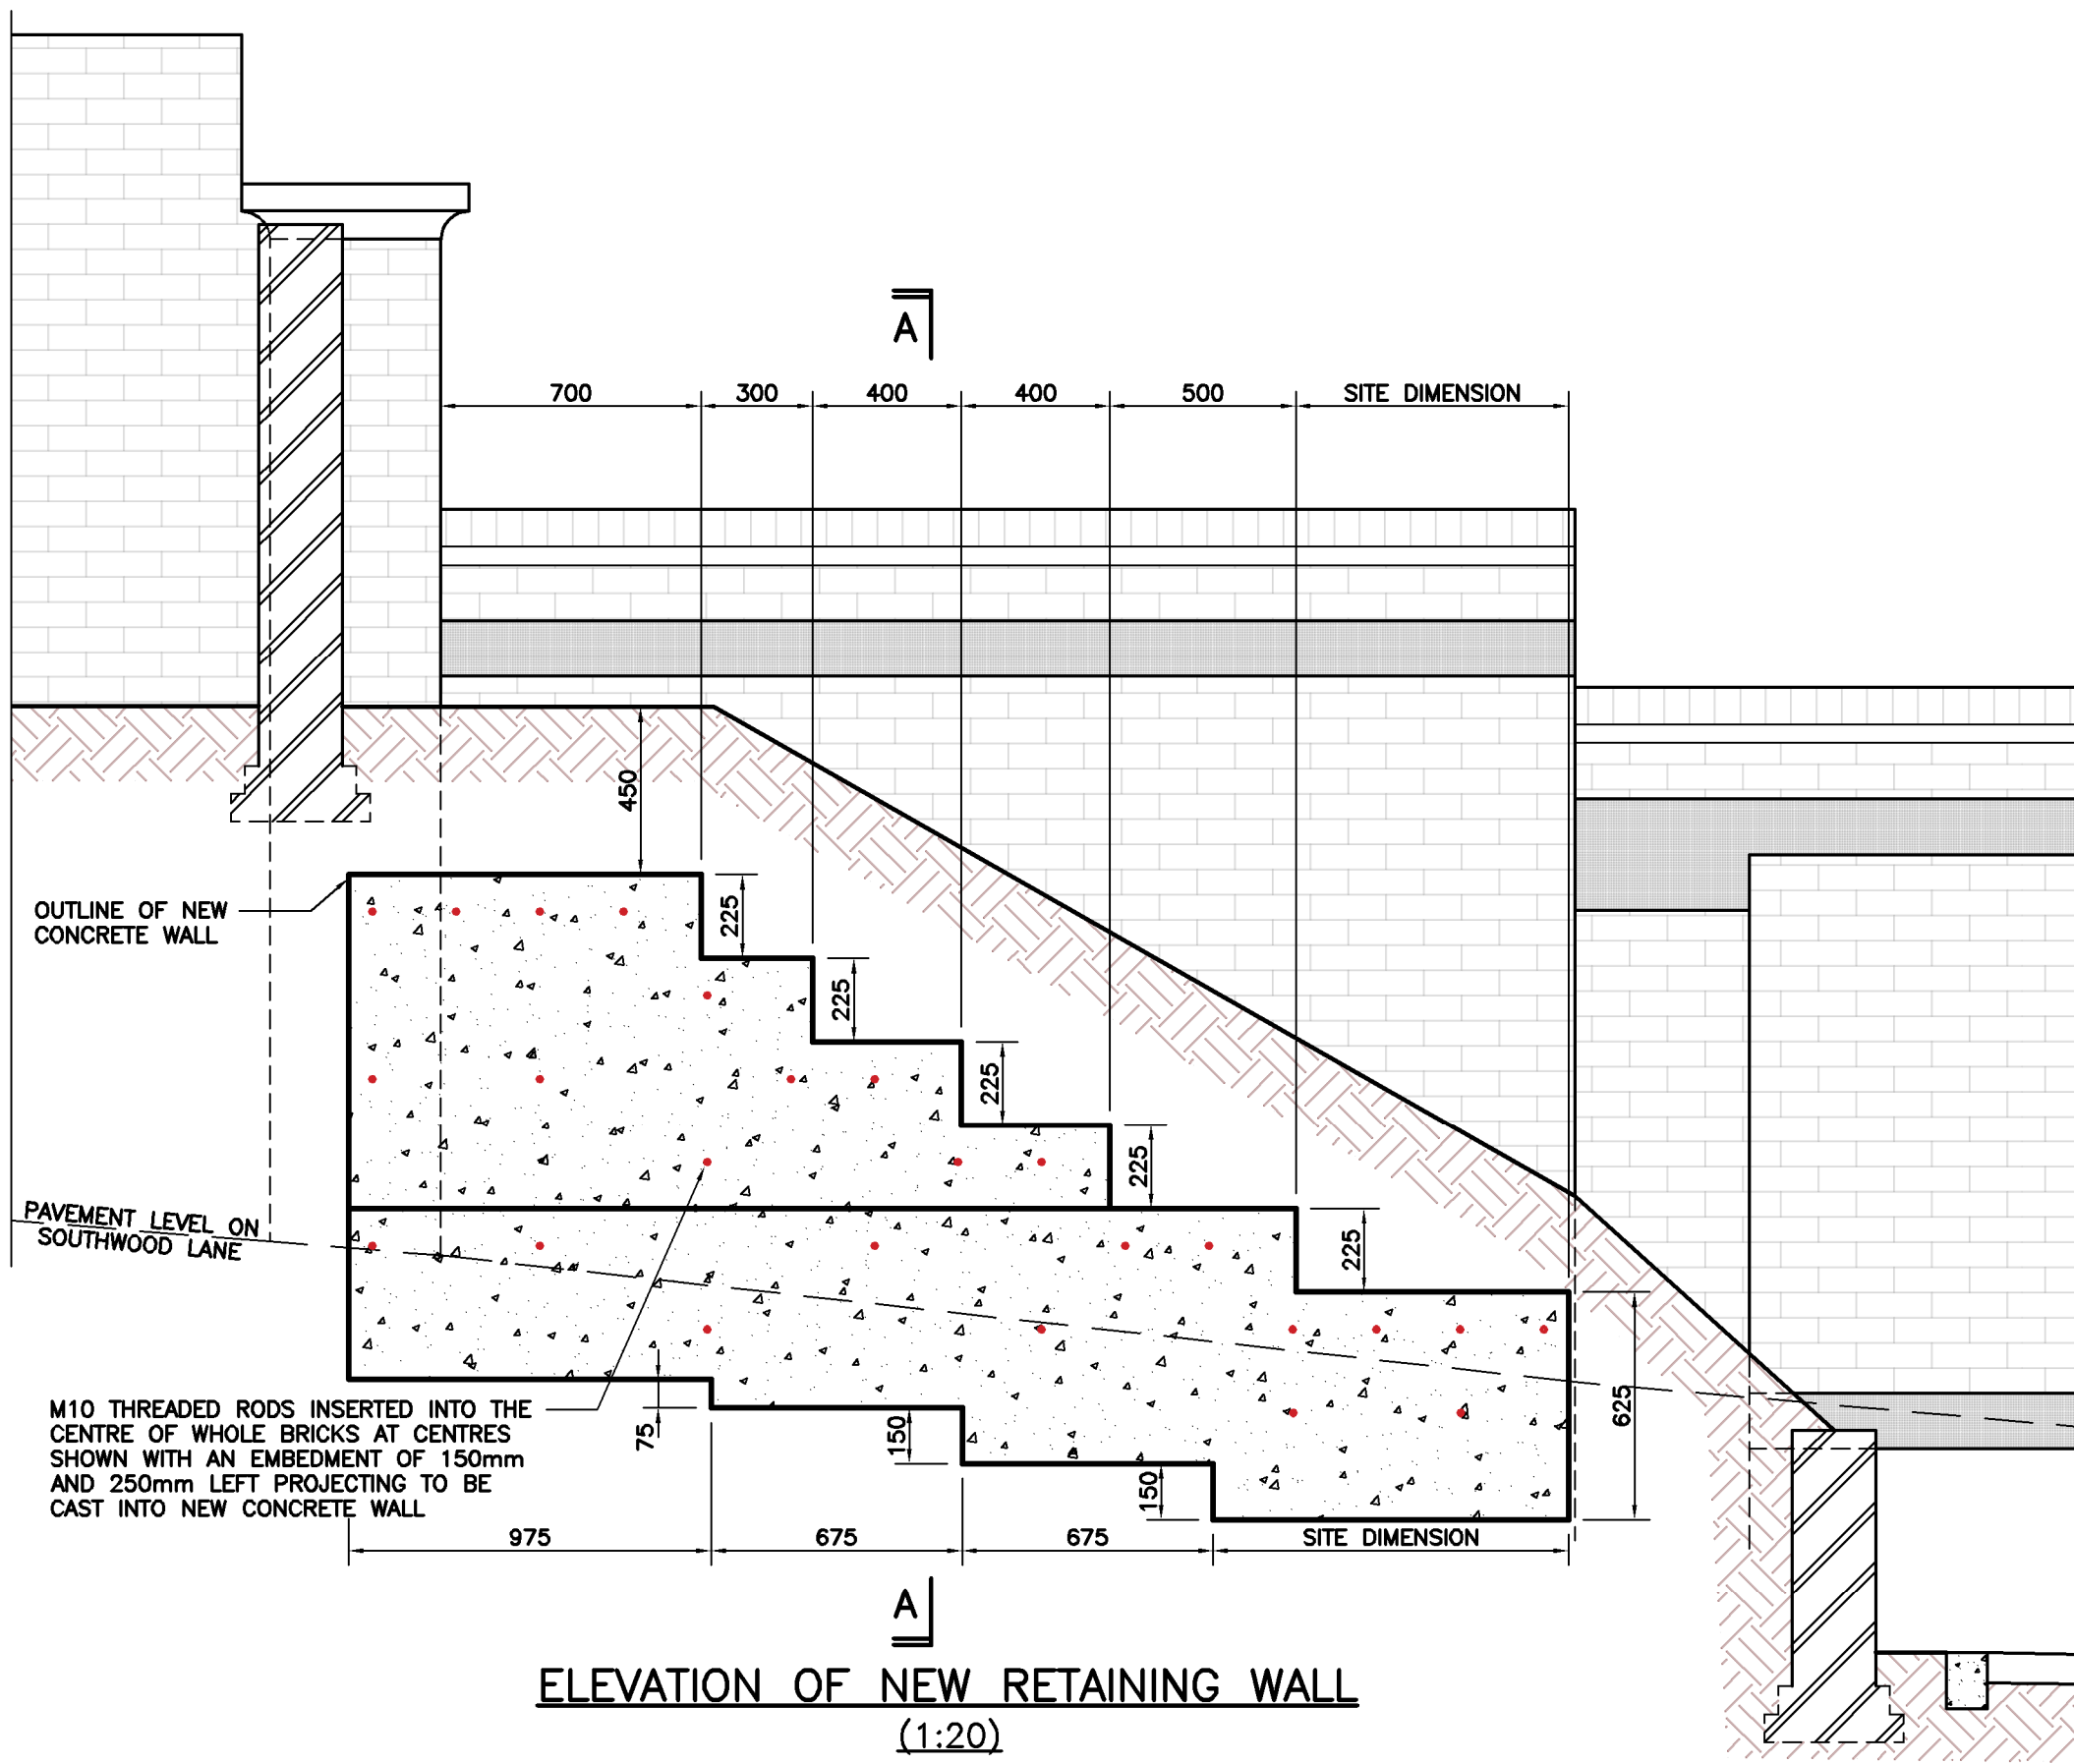

MALONE ASSOCIATES <i>Consulting Structural and Civil Engineers</i> Suite 2, 224A High Street, Barnet, HERTFORDSHIRE EN5 5SZ Telephone: 020 8364 8688 Facsimile: 020 8440 0802	NOTES: THIS DRAWING IS TO BE READ IN CONJUNCTION WITH ALL OTHER RELEVANT ENGINEERS AND ARCHITECTS DRAWINGS. All dimensions must be checked on site and not scaled from this drawing.		Job Title 86-112 SOUTHWOOD LANE, HIGHGATE, N6		Drawing Title BOUNDARY RETAINING WALL DETAILS: 1 OF 3	
			Scale 1:20	Drawn by BJM	Drg. No. 4242/Sk02	Rev A
			Date APRIL '22	Checked		