


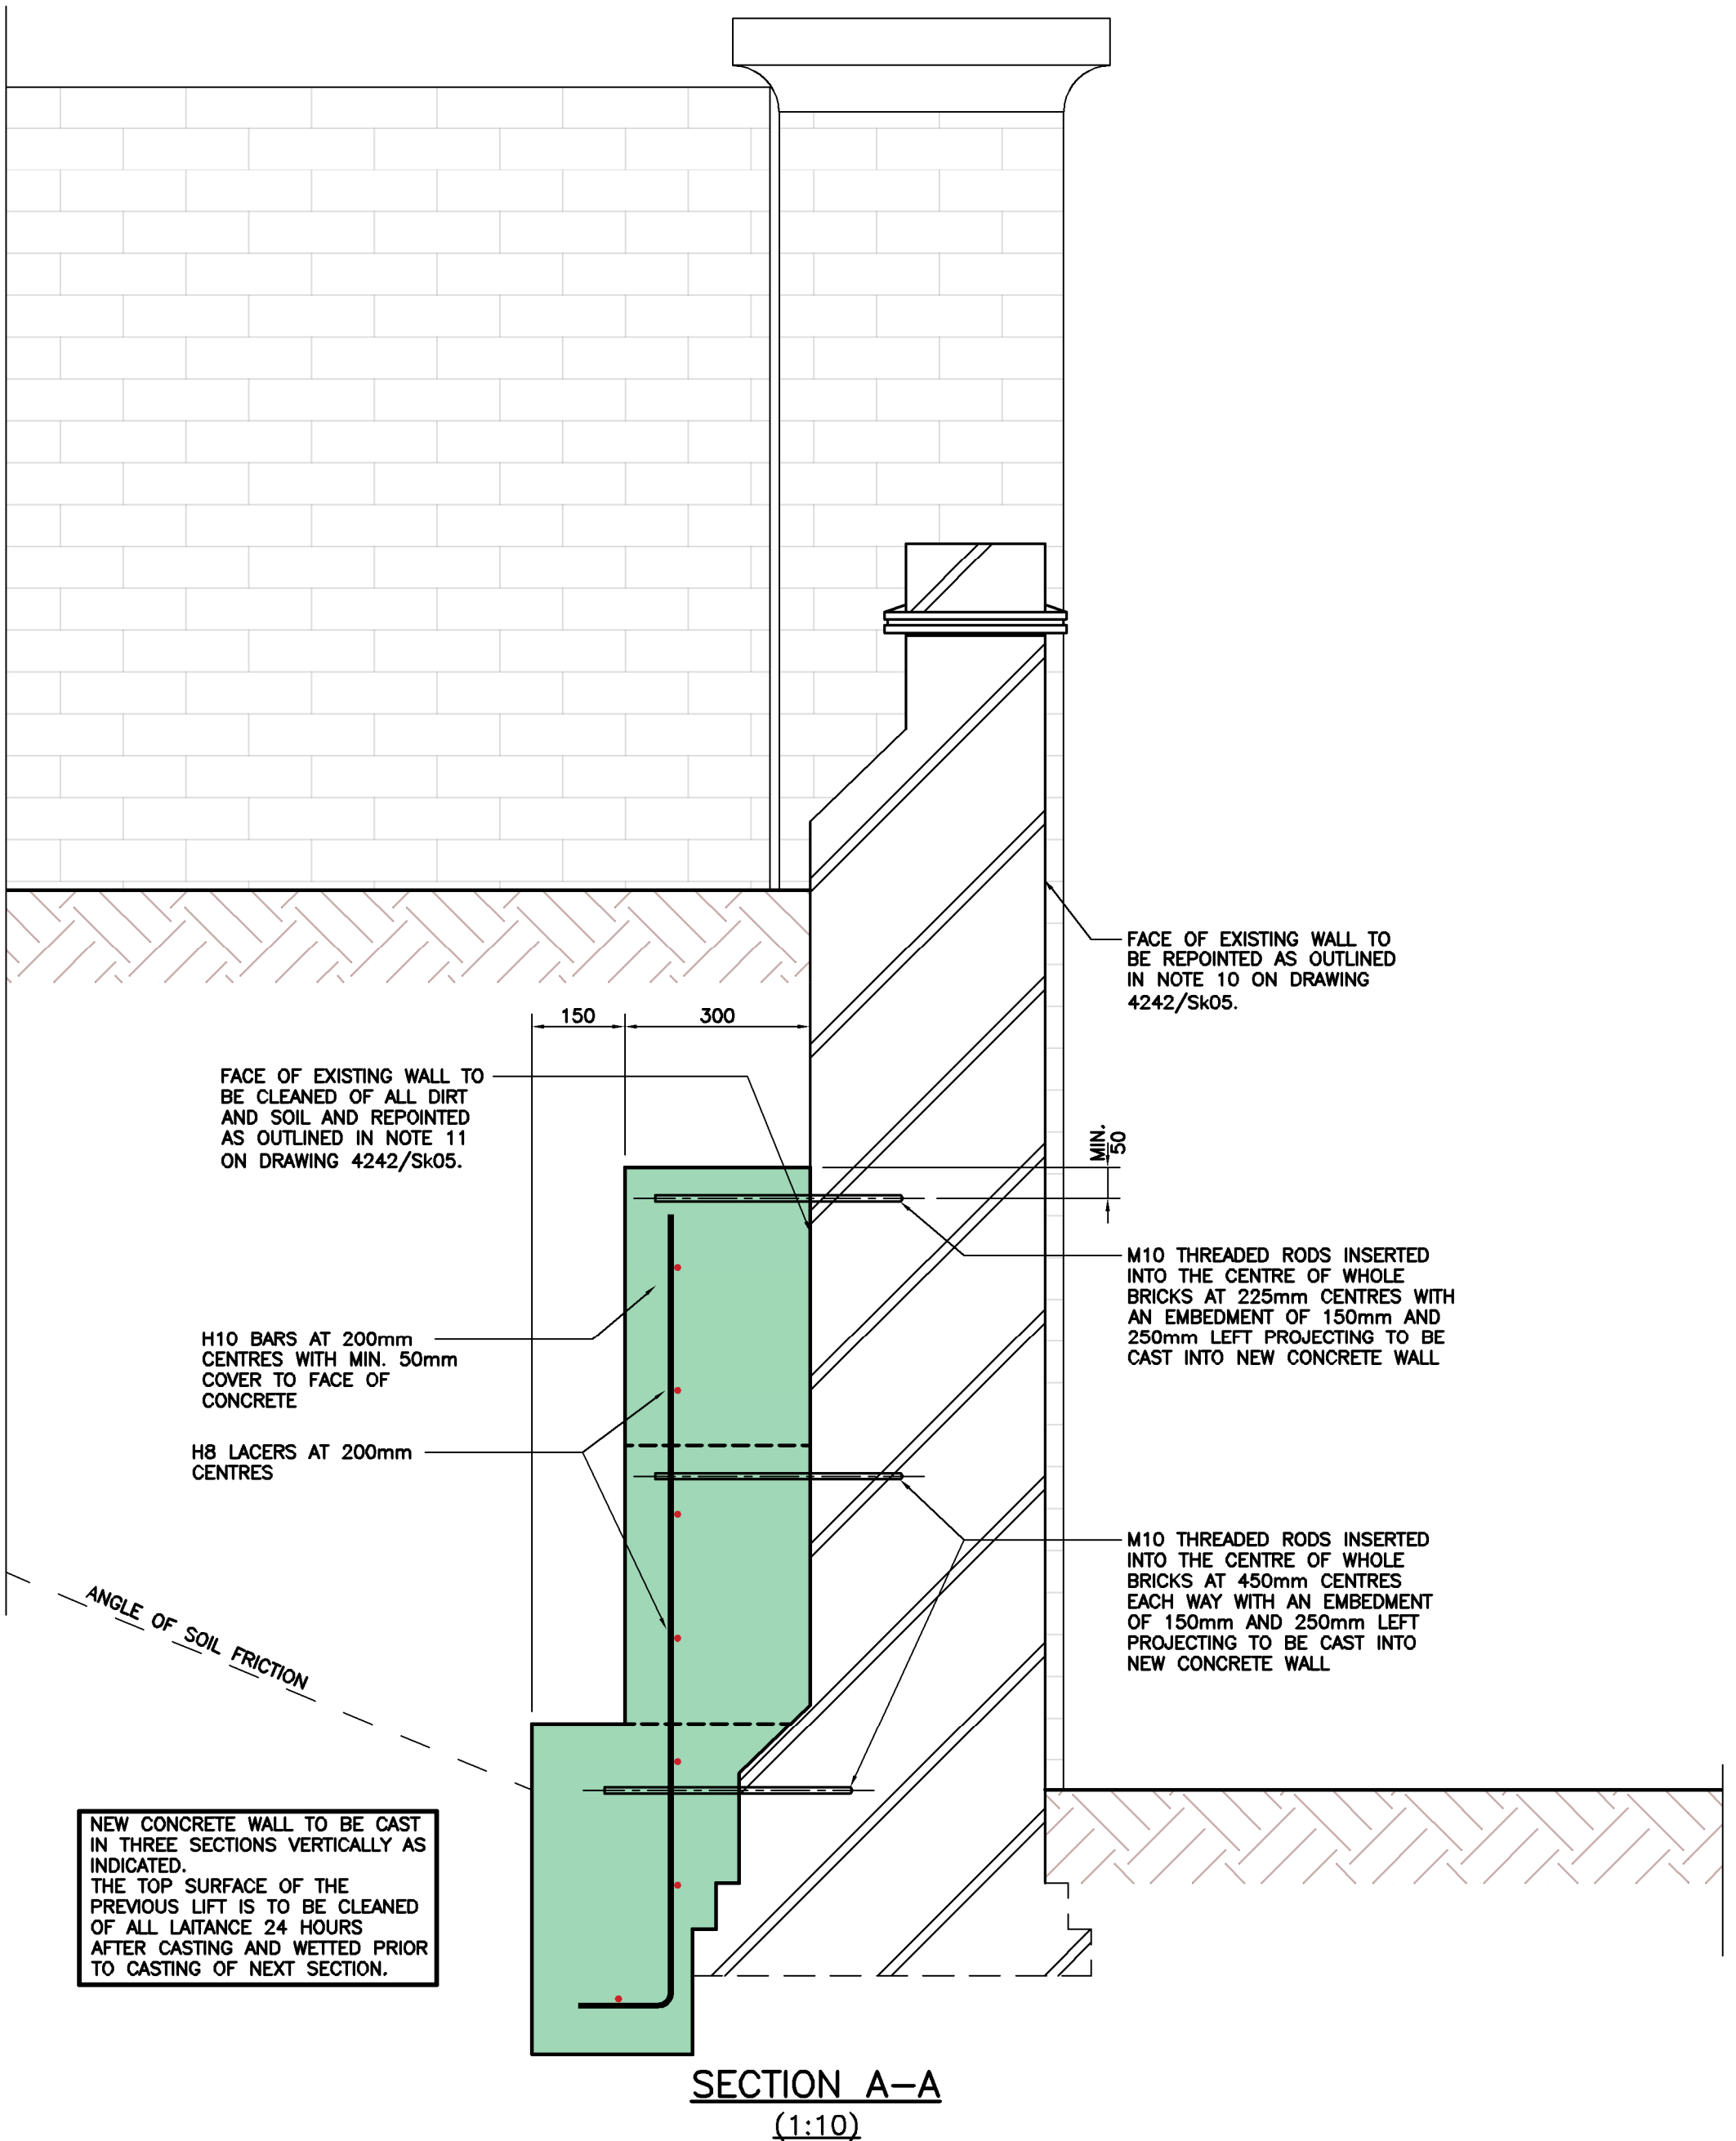

MALONE ASSOCIATES Consulting Structural and Civil Engineers Suite 2, 224A High Street, Barnet, HERTFORDSHIRE EN5 5SZ Telephone: 020 8364 8688 Facsimile: 020 8440 0802	NOTES: THIS DRAWING IS TO BE READ IN CONJUNCTION WITH ALL OTHER RELEVANT ENGINEERS AND ARCHITECTS DRAWINGS. All dimensions must be checked on site and not scaled from this drawing.	Job Title86-112 SOUTHWOOD LANE, HIGHGATE, N6		Drawing TitleBOUNDARY RETAINING WALL DETAILS: 2 OF 3	
		Scale1:10 • A3	Drawn byBJM	Drg. No.4242/Sk03	RevA
		DateAPRIL '22	Checked		