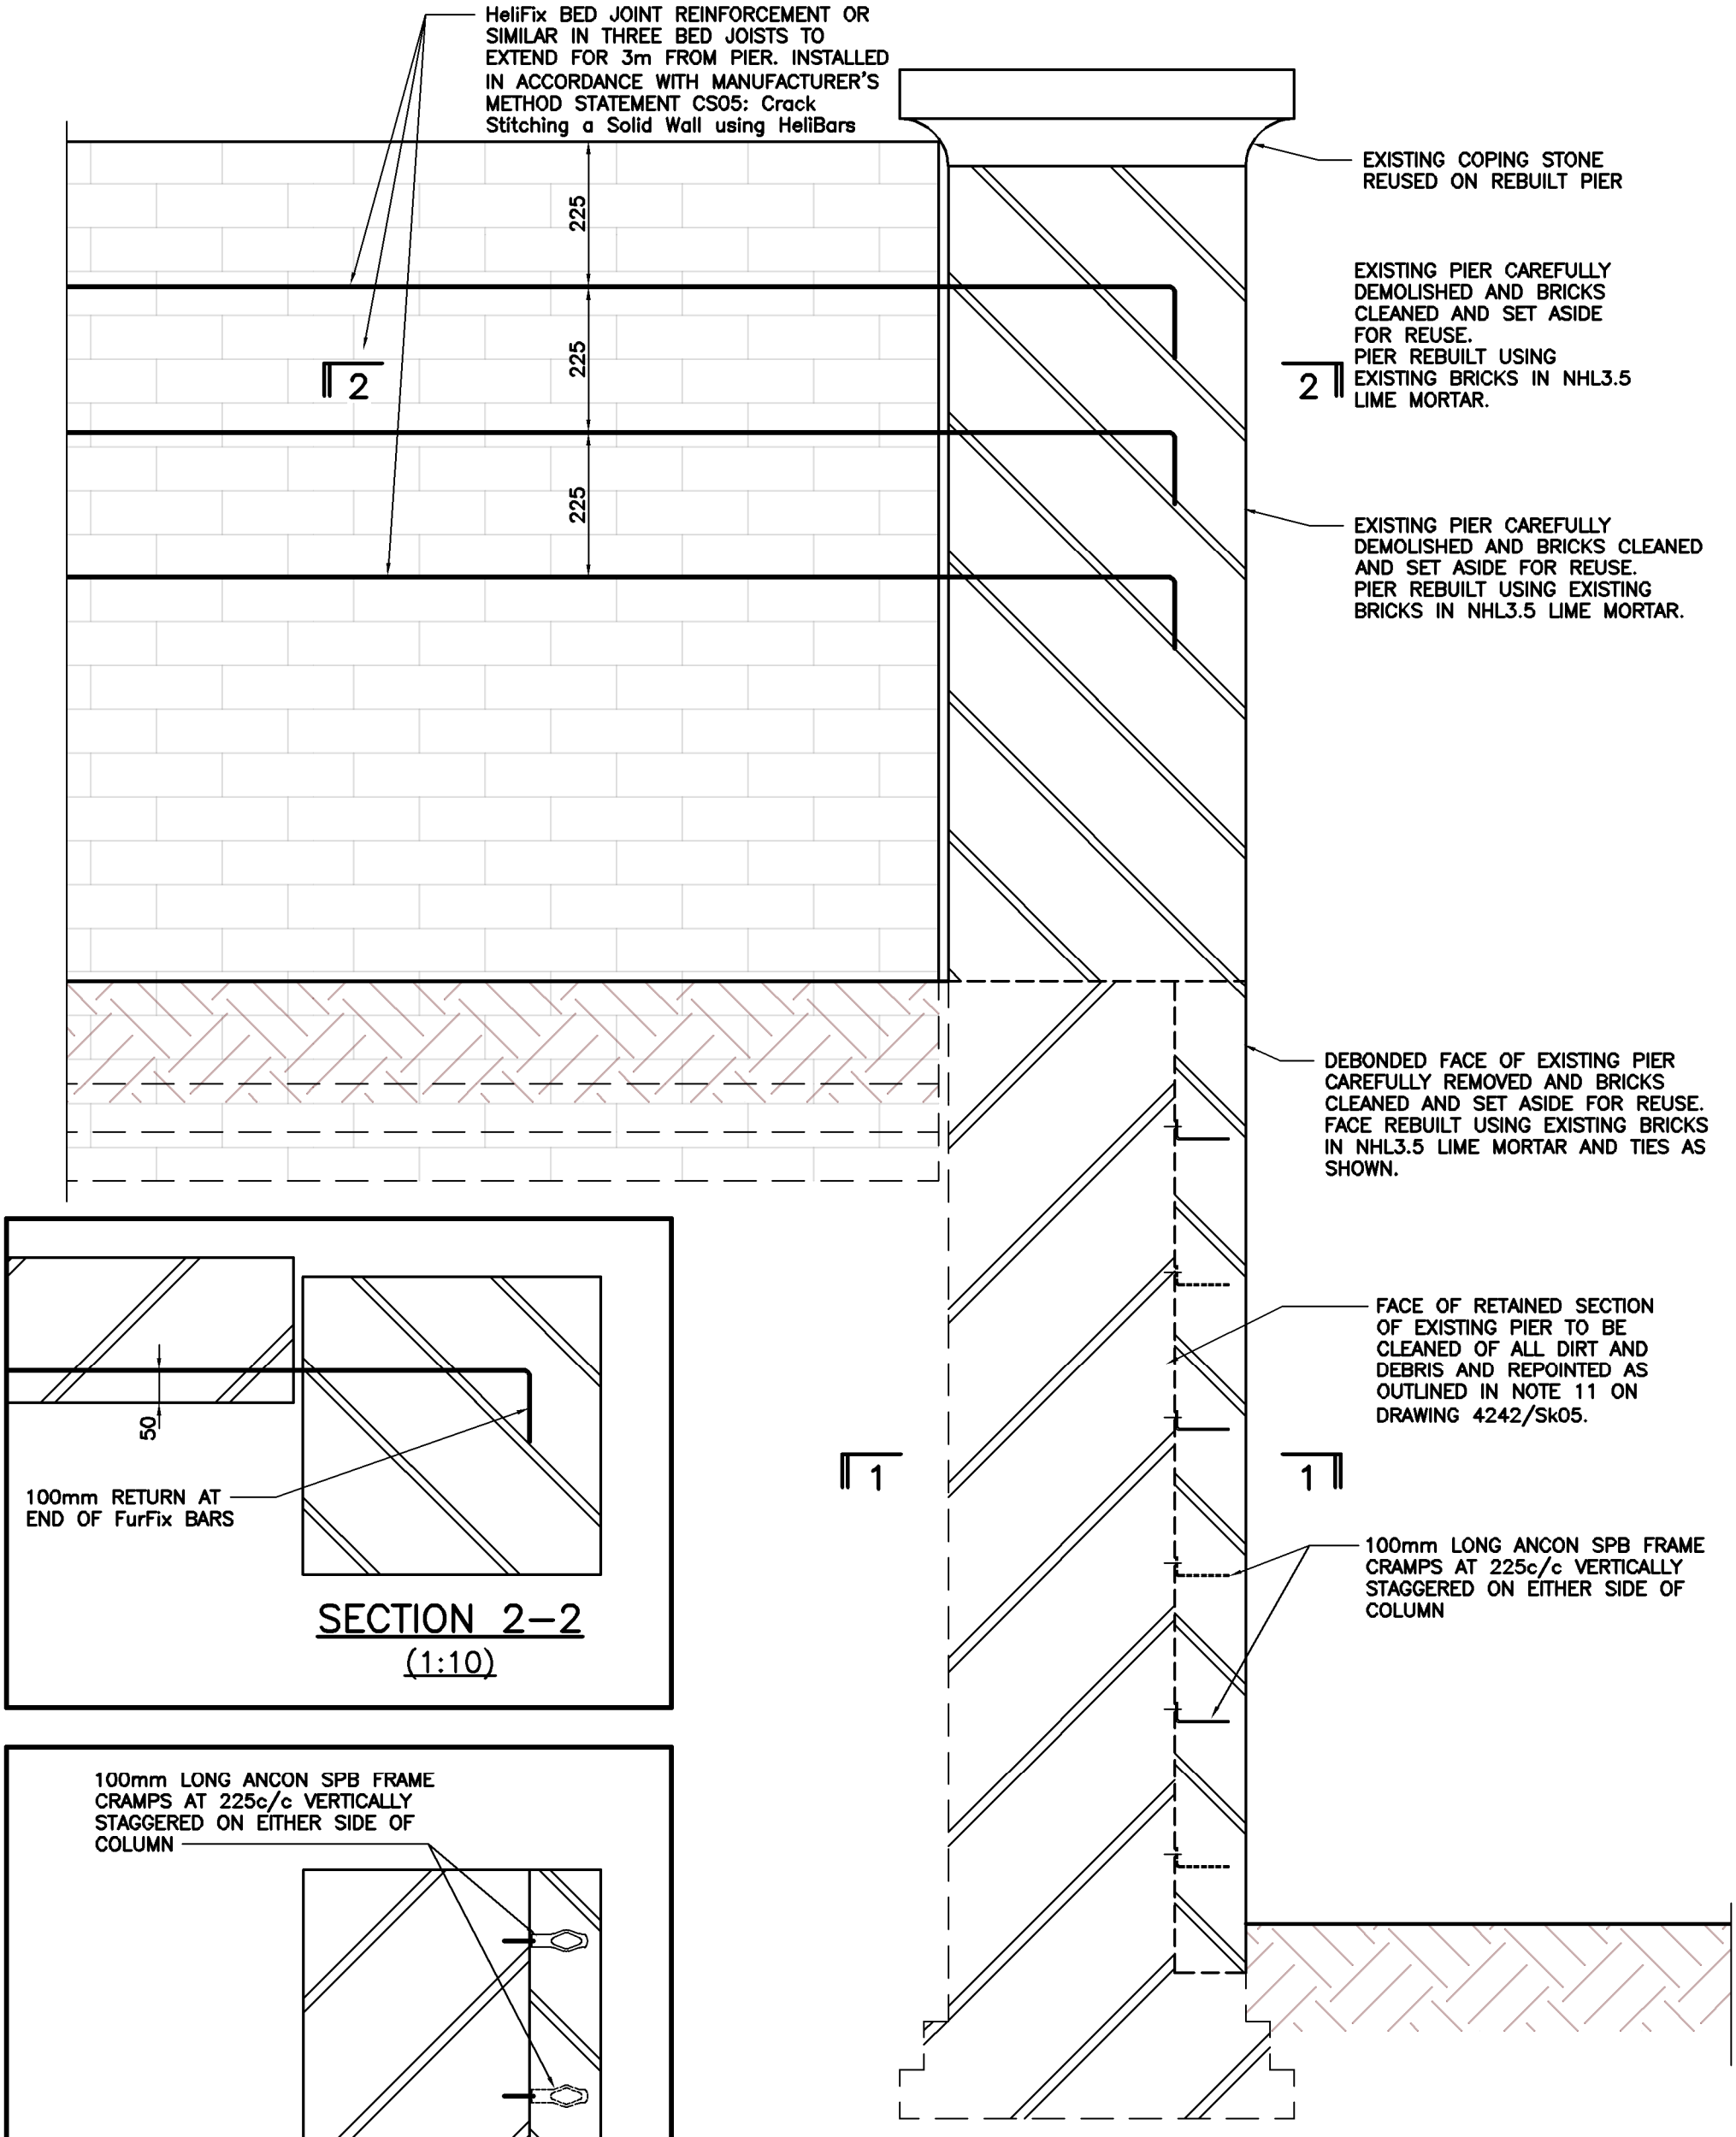


SECTION THROUGH SOUTH PIER
(1:10)

SECTION 2–2
(1:10)

SECTION 1–1
(1:10)

MALONE ASSOCIATES
Consulting Structural and Civil Engineers
Suite 2, 224A High Street, Barnet, HERTFORDSHIRE EN5 5SZ
Telephone: 020 8364 8688 Facsimile: 020 8440 0802

NOTES: THIS DRAWING IS TO BE READ IN CONJUNCTION WITH ALL OTHER RELEVANT ENGINEERS AND ARCHITECTS DRAWINGS.

All dimensions must be checked on site and not scaled from this drawing.

Job Title	86–112 SOUTHWOOD LANE, HIGHGATE, N6		
Scale	1:10 @ A3	Drawn by	BJM
Date	APRIL '22	Checked	
Drawing Title	BOUNDARY RETAINING WALL DETAILS: 3 OF 3		
Drg. No.	4242/Sk04	Rev	A