


ADJACENT
RENDERED WALL
(HIGHSTONE
HOUSE)

COPING
STONE

ADJACENT WALL TO
BE STRENGTHENED
(REFER TO
SEPARATE
DRAWINGS)

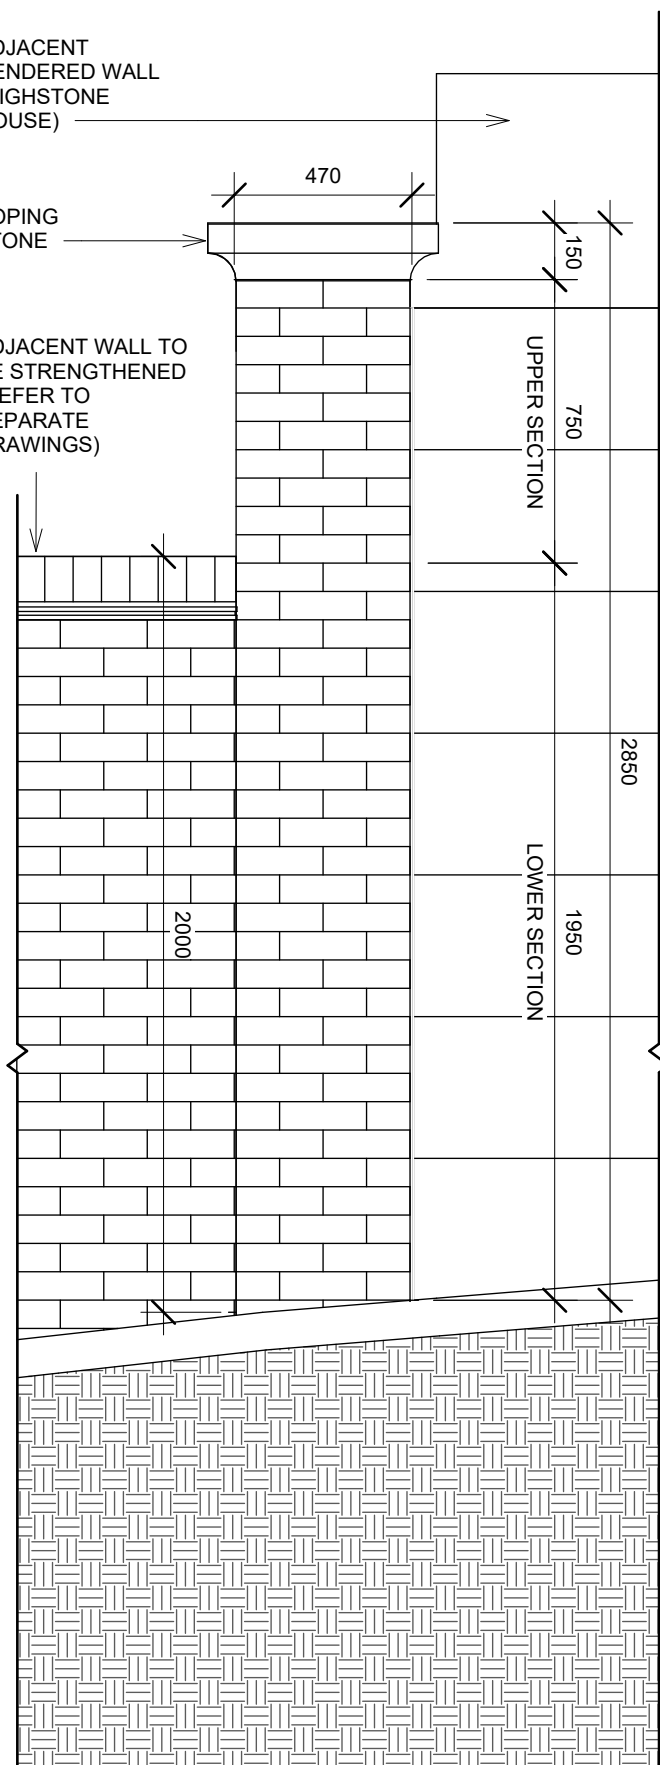

**SUGGESTED SEQUENCE OF REPAIR WORKS
(TO BE AGREED WITH CONTRACTOR)**

- CAREFULLY REMOVE COPING STONE AND STORE FOR REUSE
- CAREFULLY TAKE DOWN THE FULL CROSS-SECTION OF PIER BRICKWORK LABELLED 'UPPER SECTION' WITH BRICKS LIGHTLY CLEANED AT JOINTS AND SET ASIDE FOR REUSE.
- CAREFULLY TAKE DOWN THE EXISTING 4" DEBONDED BRICKWORK FACE LABELLED 'LOWER SECTION' WITH BRICKS LIGHTLY CLEANED AT JOINTS AND SET ASIDE FOR REUSE.
- REBUILD LOWER SECTION FACING BRICKS WITH EXISTING BRICKWORK (EXISTING WEATHERED FACE TO BE EXPOSED) FOLLOWING STRUCTURAL ENGINEER'S DRAWINGS 4242/SK04 & 4242/SK05. AS ADDITIONAL BRICKS ARE REQUIRED TO REPLACE MISSING ONES, SOURCE FROM WEATHERED MULTI-STOCK RANGE BY LONDON RECLAIMED BRICK MERCHANTS TO MATCH EXISTING.
- REBUILD UPPER SECTION OF ENTIRE PIER CROSS-SECTION OF BRICKWORK (WEATHERED FACE TO BE EXPOSED) FOLLOWING STRUCTURAL ENGINEER'S DRAWINGS 4242/SK04 & 4242/SK05
- REINSTATE COPING STONE

ALL MORTAR USED TO BE AS SPECIFIED BY STRUCTURAL ENGINEER IN DRAWINGS 4242/SK04 & 4242/SK05

ALL WEATHERING TO THE EXSITING BRICKS MUST NOT BE REMOVED TO PRESERVE THEIR EXISTING CHARACTER.

EXISTING WEATHERED BRICKS ARE TO BE PRIORITISED FOR VISUALLY PROMINENT AREAS SUCH AS WEST FACE TO HIGHWAY AND NORTH UPPER FACE TOWARDS HIGHWAY. REPLACEMENT RECLAIMED BRICKS TO BE USED AT INTERFACE WITH EXISTING HIGHSTONE HOUSE WALL (TO SOUTH) AND UPPER SECTION OF LANDSCAPED EARTH BANK (TO EAST) WHERE THEY ARE LESS VISIBLE. REFER ALSO TO DRAWING DWG-02 FOR FURTHER DETAILS OF ABOVE MENTIONED LOCATIONS.

PROJECT			EXISTING AND PROPOSED PIER AND WALL REPAIRS	
Date	21/9/2022	Scale (@ A4)	1 : 20	REV A
SHERCO		DRAWING NUMBER DWG-05 DETAIL OF PIER		