



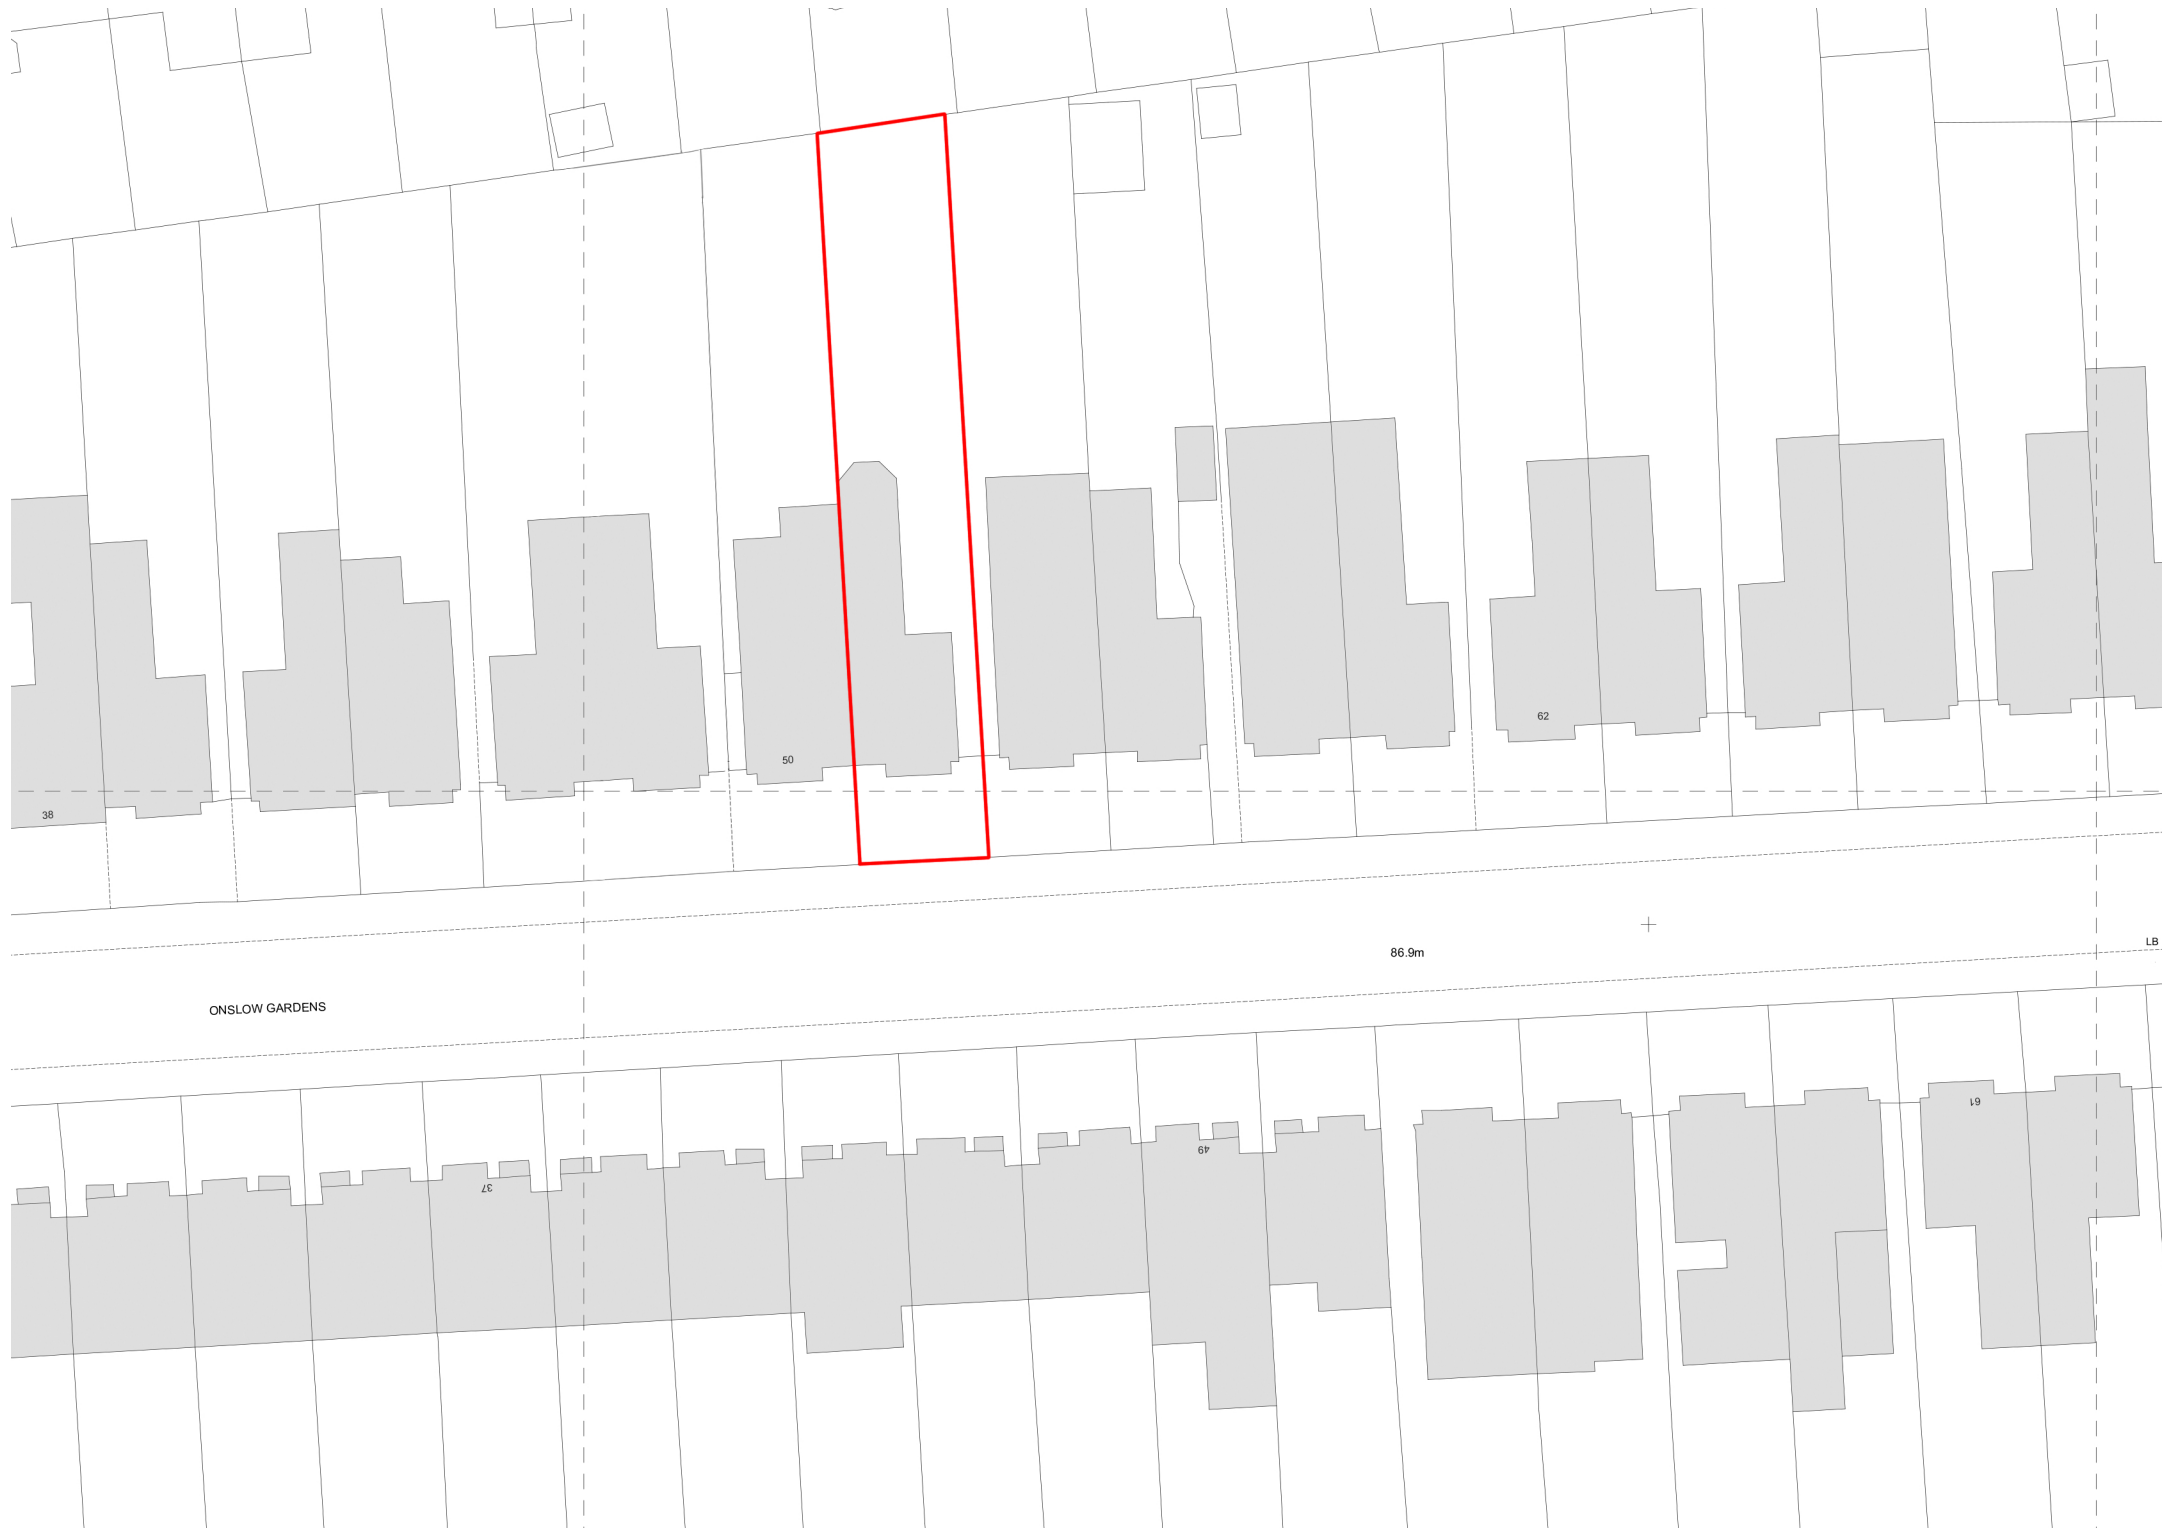

© 2022 Syte Architects Limited

drawing is copyright
use figured dimensions - do not scale dimensions from drawing
if the drawing exceeds the quantities in any way the architects are to be informed before work is commenced
drawing to be read in conjunction with structural engineer's drawings and specification

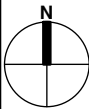

PLANNING ISSUE

revision notes

syte
ARCHITECTS

Ten Golden Square London W1F 9JA T 020 7734 8310

client

Helena & Roger Neil

project

52 Onslow Gardens
London N10 3JX

drawing title

Block Plan

date	drawn by	revision
Sep 2022	AK	P1
scale	checked by	drawing
1:500 @ A3	OB	328.101