


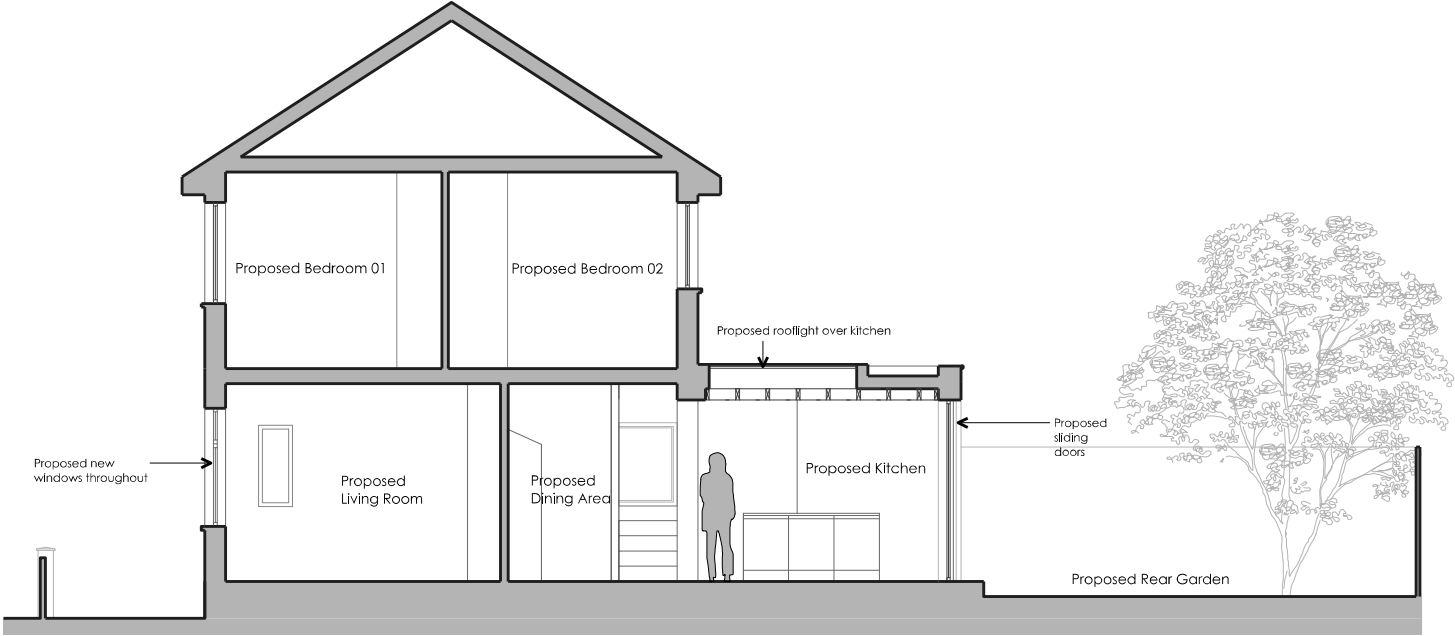

Proposed Section AA



WHITTAKER PARSONS LTD S6, St.Hilda's, 18 Club Row, London, E2 7EY Email: studio@whittakerparsons.com		
Project	2287 - 25 Chestnute Road	
Subject	Proposed Section AA	
Scale	1:100	
Original Size	A3	
Date	01.11.22	
Drawing No.	P125	
Issue/Revision	Date	Rev
Issue for Planning	03.11.22	P1
PLANNING		
Unless indicated, this drawing is for information only. Do not scale. Use figured dimensions only. All dimensions to be checked on site.		