



Profile of NO 33 Wargrave Type 3

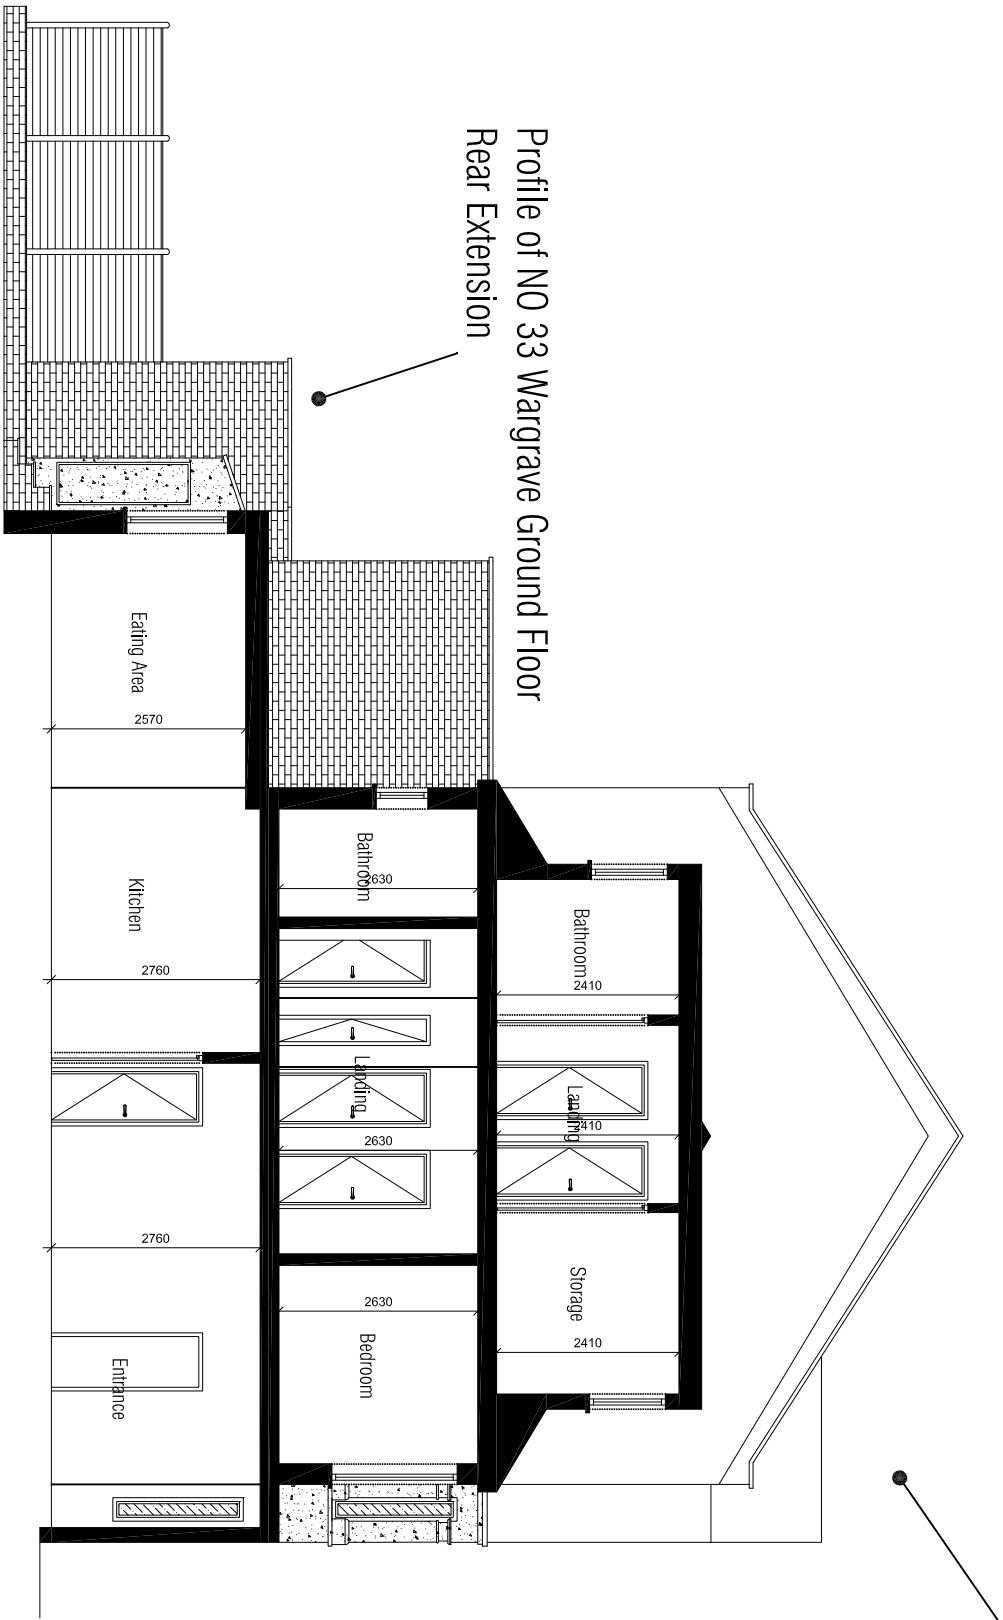


Section A - A NO 31

METRES

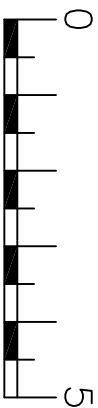

SCALE

 

Project:
29 & 31 & 33 Wargrave Ave
London N15 6UH

Title:
Proposed Section A-A

Date: Sep 2022 Scale: 1:100 @ A3

Dwg. No. WG.29&31&33.PR.080 Rev:

NOTES
The contractors are to check all the dimensions, levels, drain runs and general condition of the site before works commence.
All works are to be carried out in accordance with current Building Regulations, British Standards, Code of Practice and Local Authority Requirements.