



Profile of NO 33 Wargrave Type 3

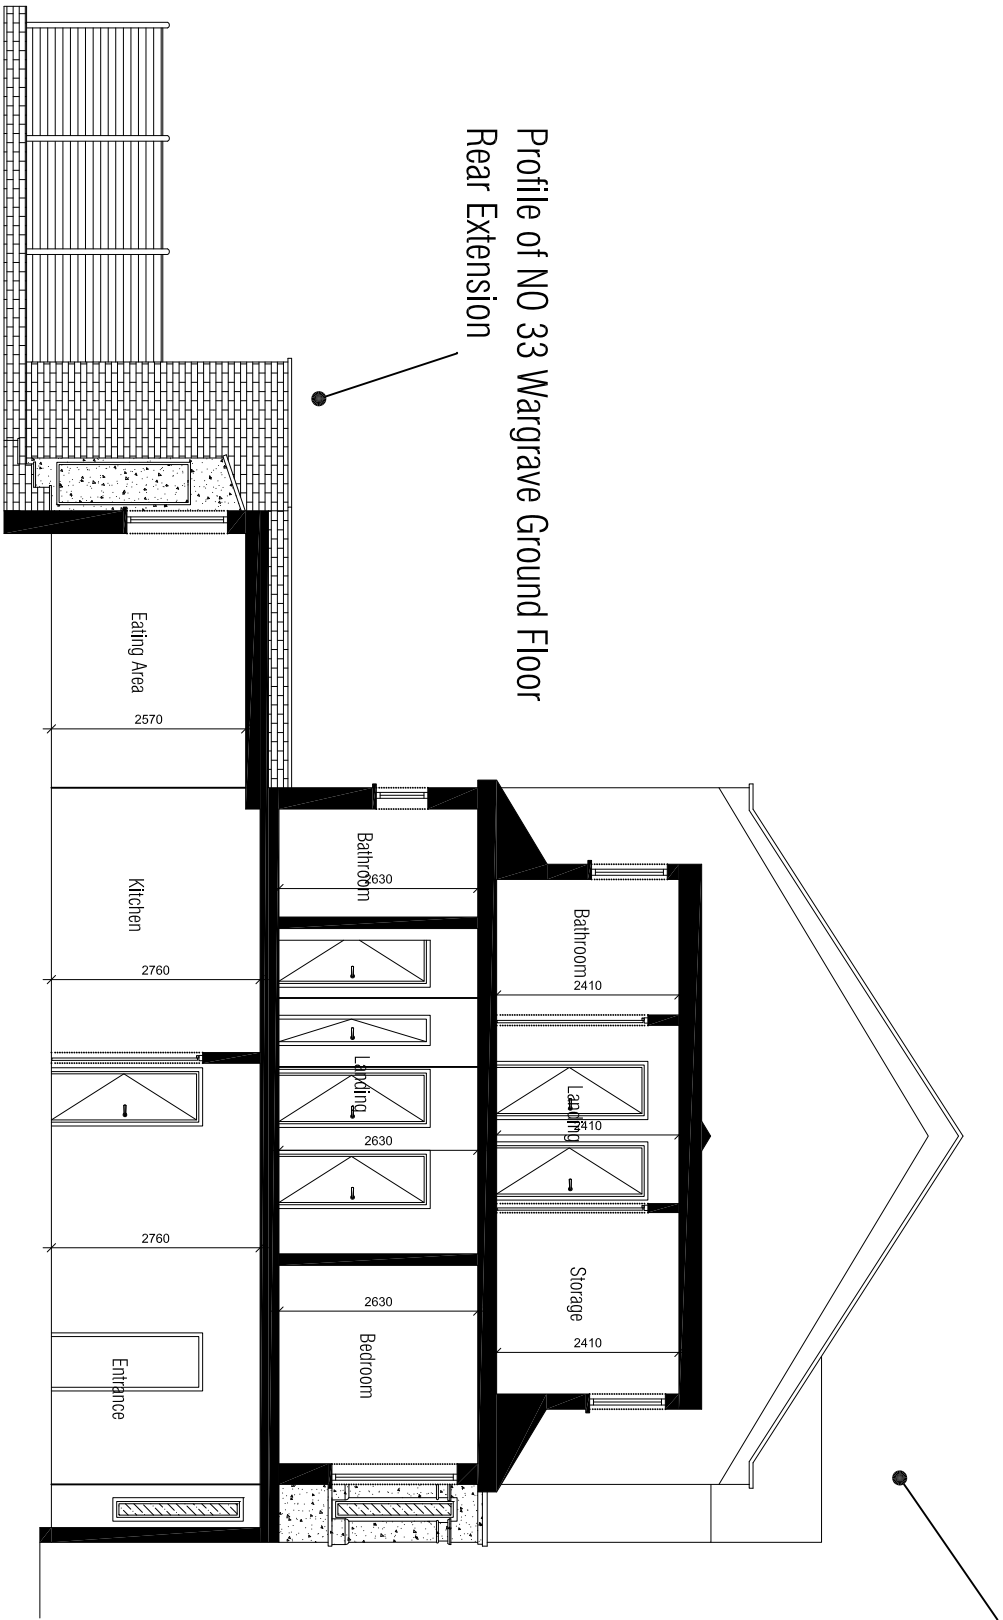

METRES

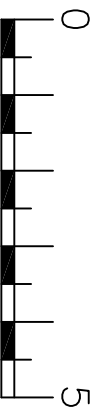

SCALE

Project: 29 & 31 & 33 Wargrave Ave London N15 6UH		
Title: Existing Section A-A		
Date: Sep 2022	Scale: 1:100 @ A3	
Dwg. No. WG.29&31&33.EX.080	Rev:	

NOTES

The contractors are to check all the dimensions, levels, drain runs and general condition of the site before works commence.

All works are to be carried out in accordance with current Building Regulations, British Standards, Code of Practice and Local Authority Requirements.