


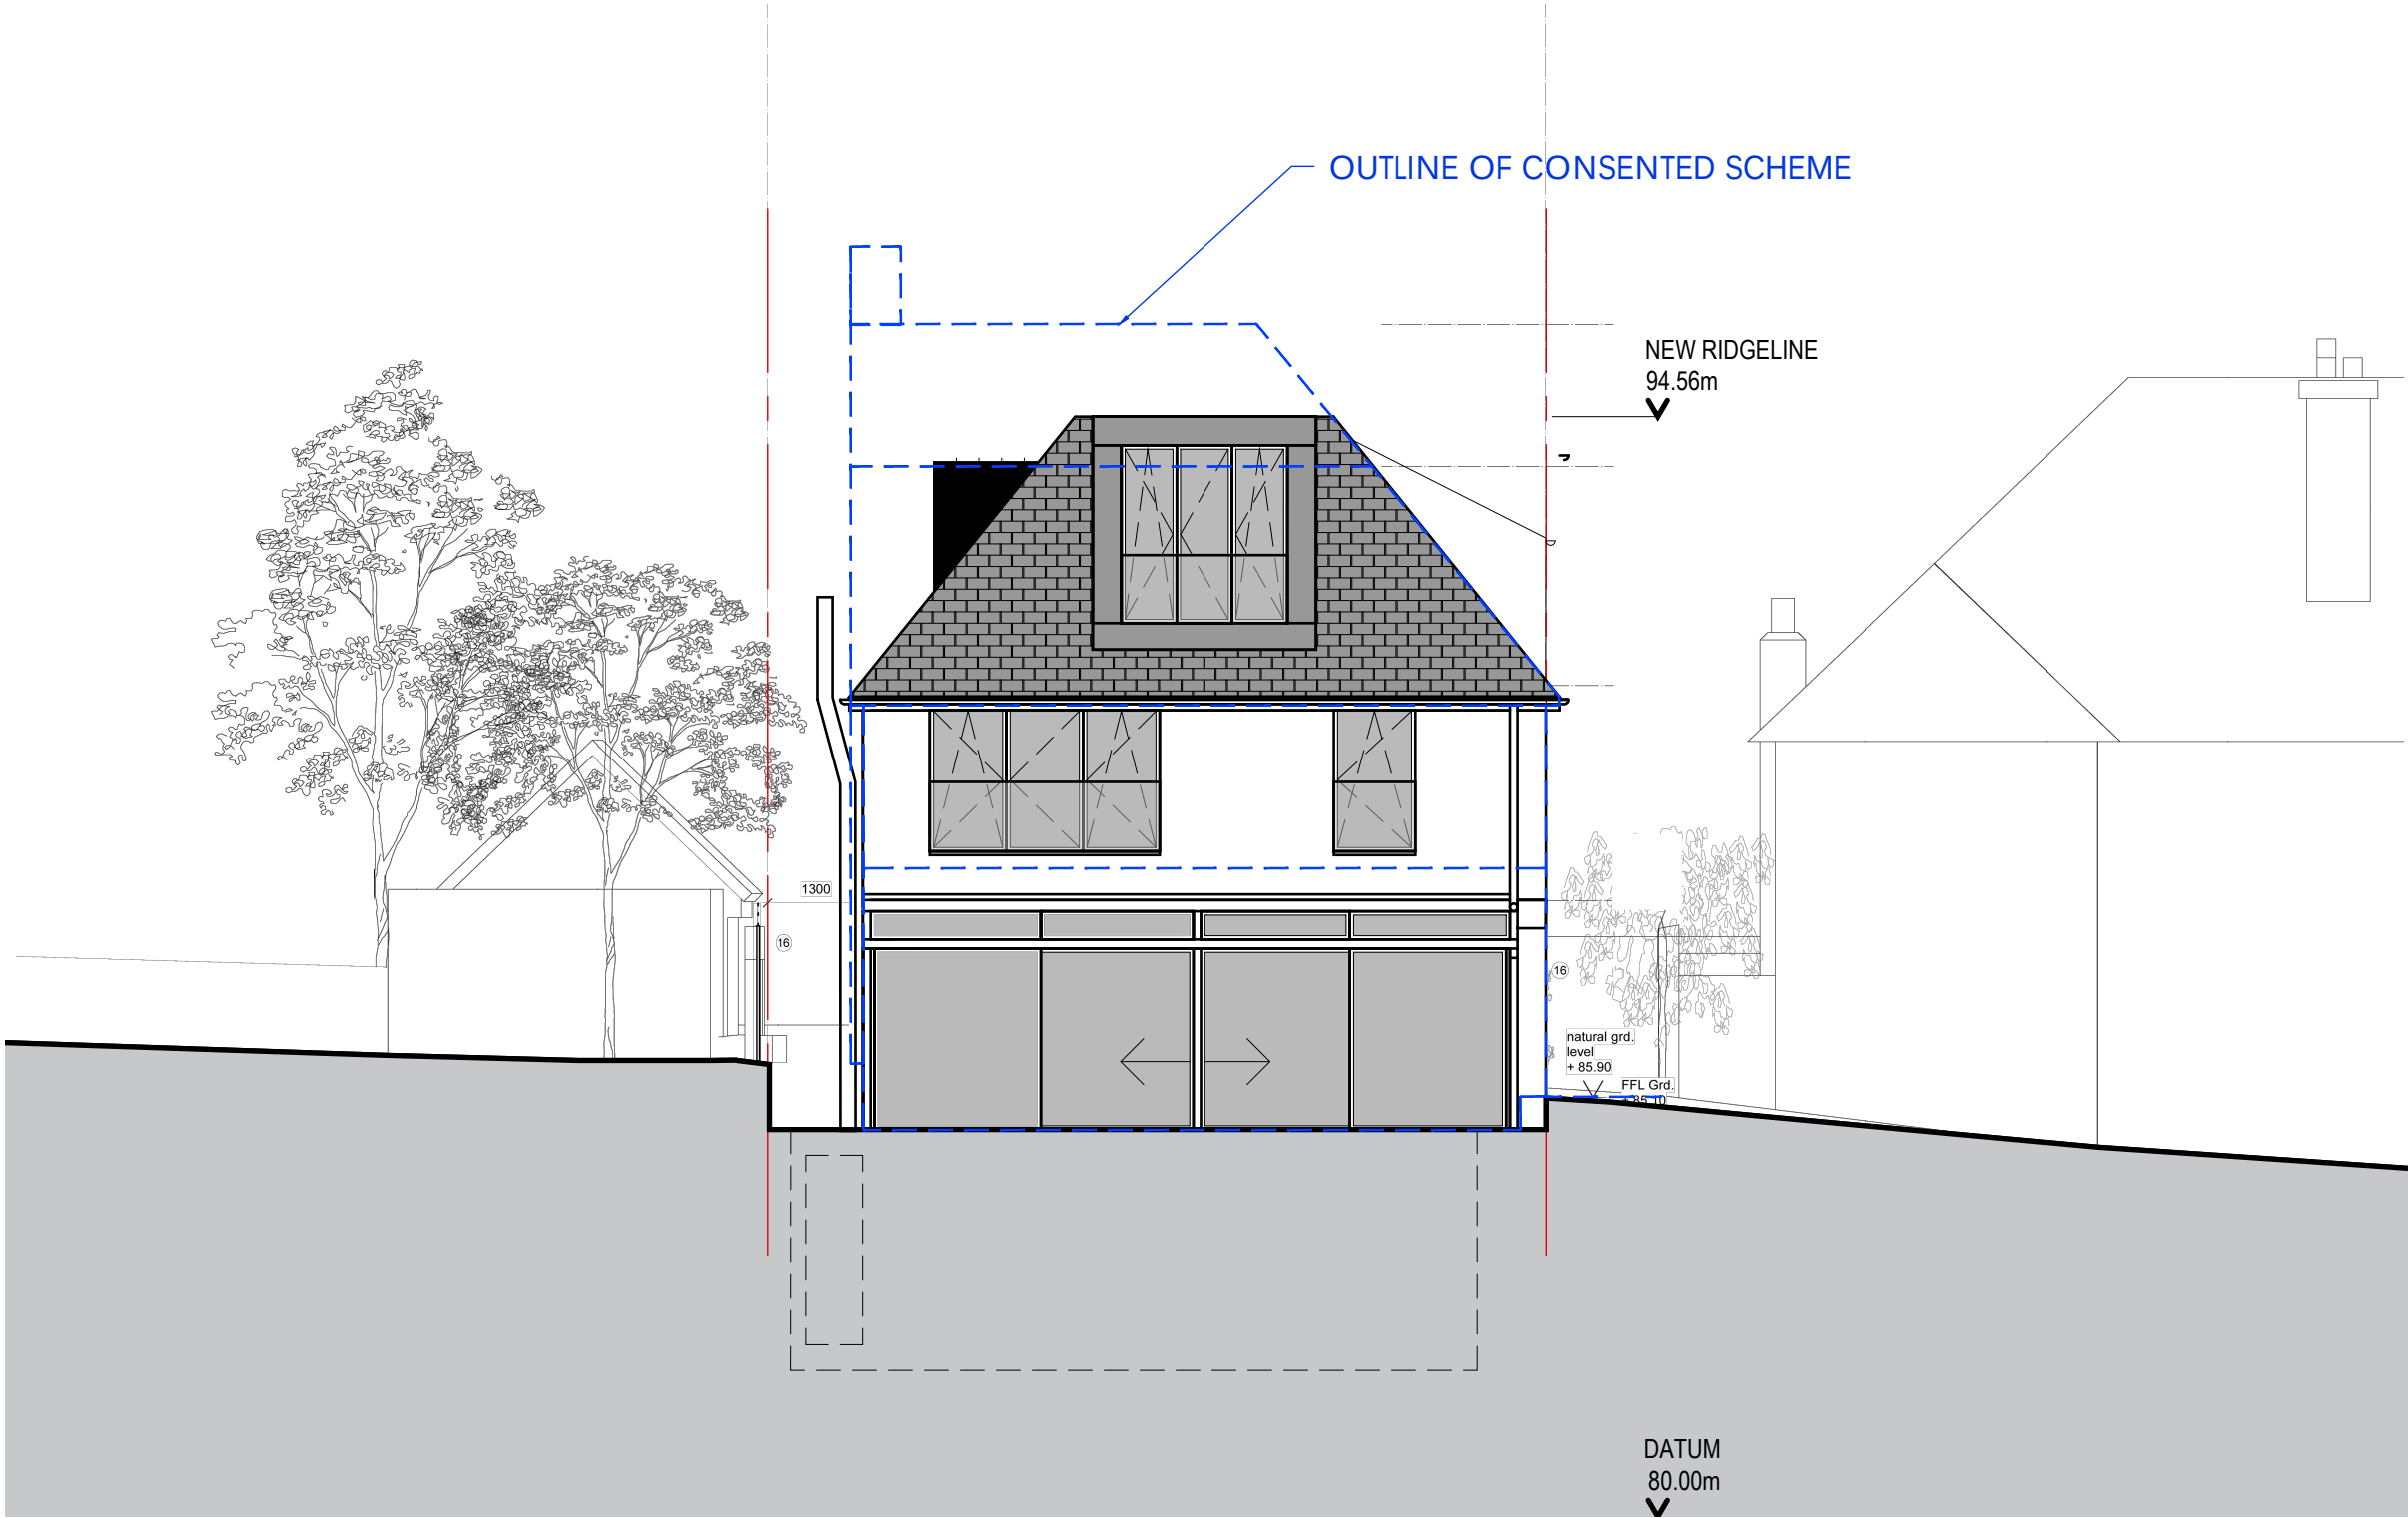

PROPOSED SE ELEVATION



1:100 @ A3

THE HOUSE DESIGNERS.	PROJECT REPLACEMENT DWELLING "HIGHGATE HOUSE"		ISSUE RIBA WORKSTAGE 3 - PLANNING APPLICATION SUBMISSION	
	SITE ADDRESS 10 FORDINTON ROAD, LONDON, N6 4TJ		DRAWING TITLE PROPOSED SE ELEVATION	
	c/o Baufritz (UK) Ltd The Workplace, Oakington Road, Cambridge CB3 0QH T: 01223 235 632 E: studio@thehousedesigners.eu		DRAWING NO 374 - 202	
PROJECT NO: 374	DATE: 7 October 2022	SCALE: 1:100 @ A3	DRAWN BY: ARC	REVISION ~