



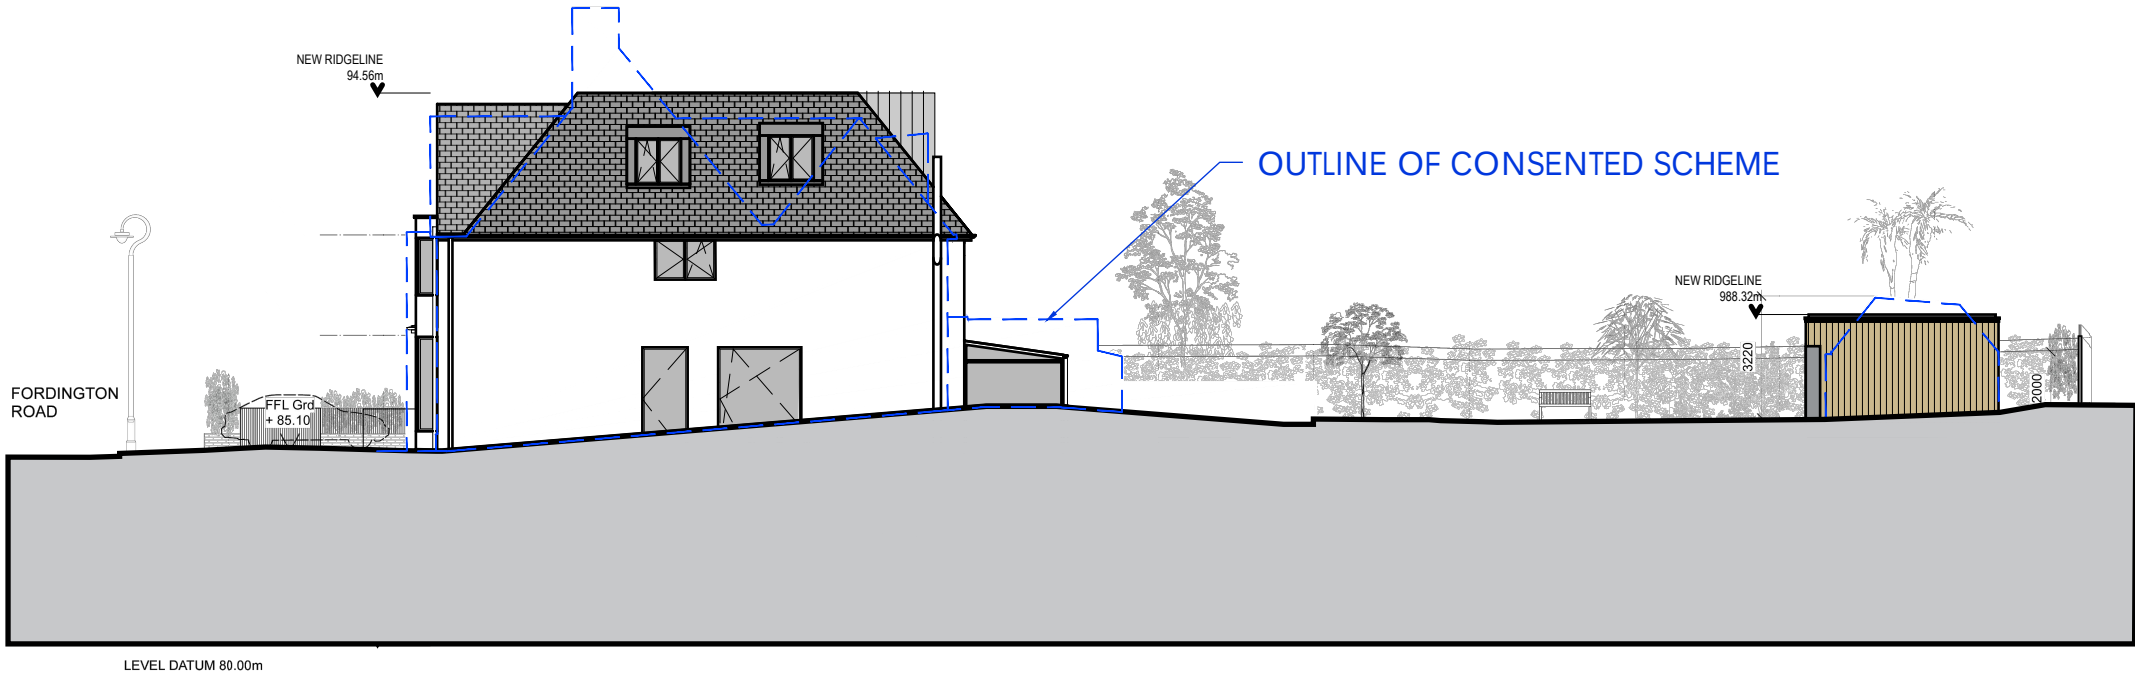


1 elevational site section A

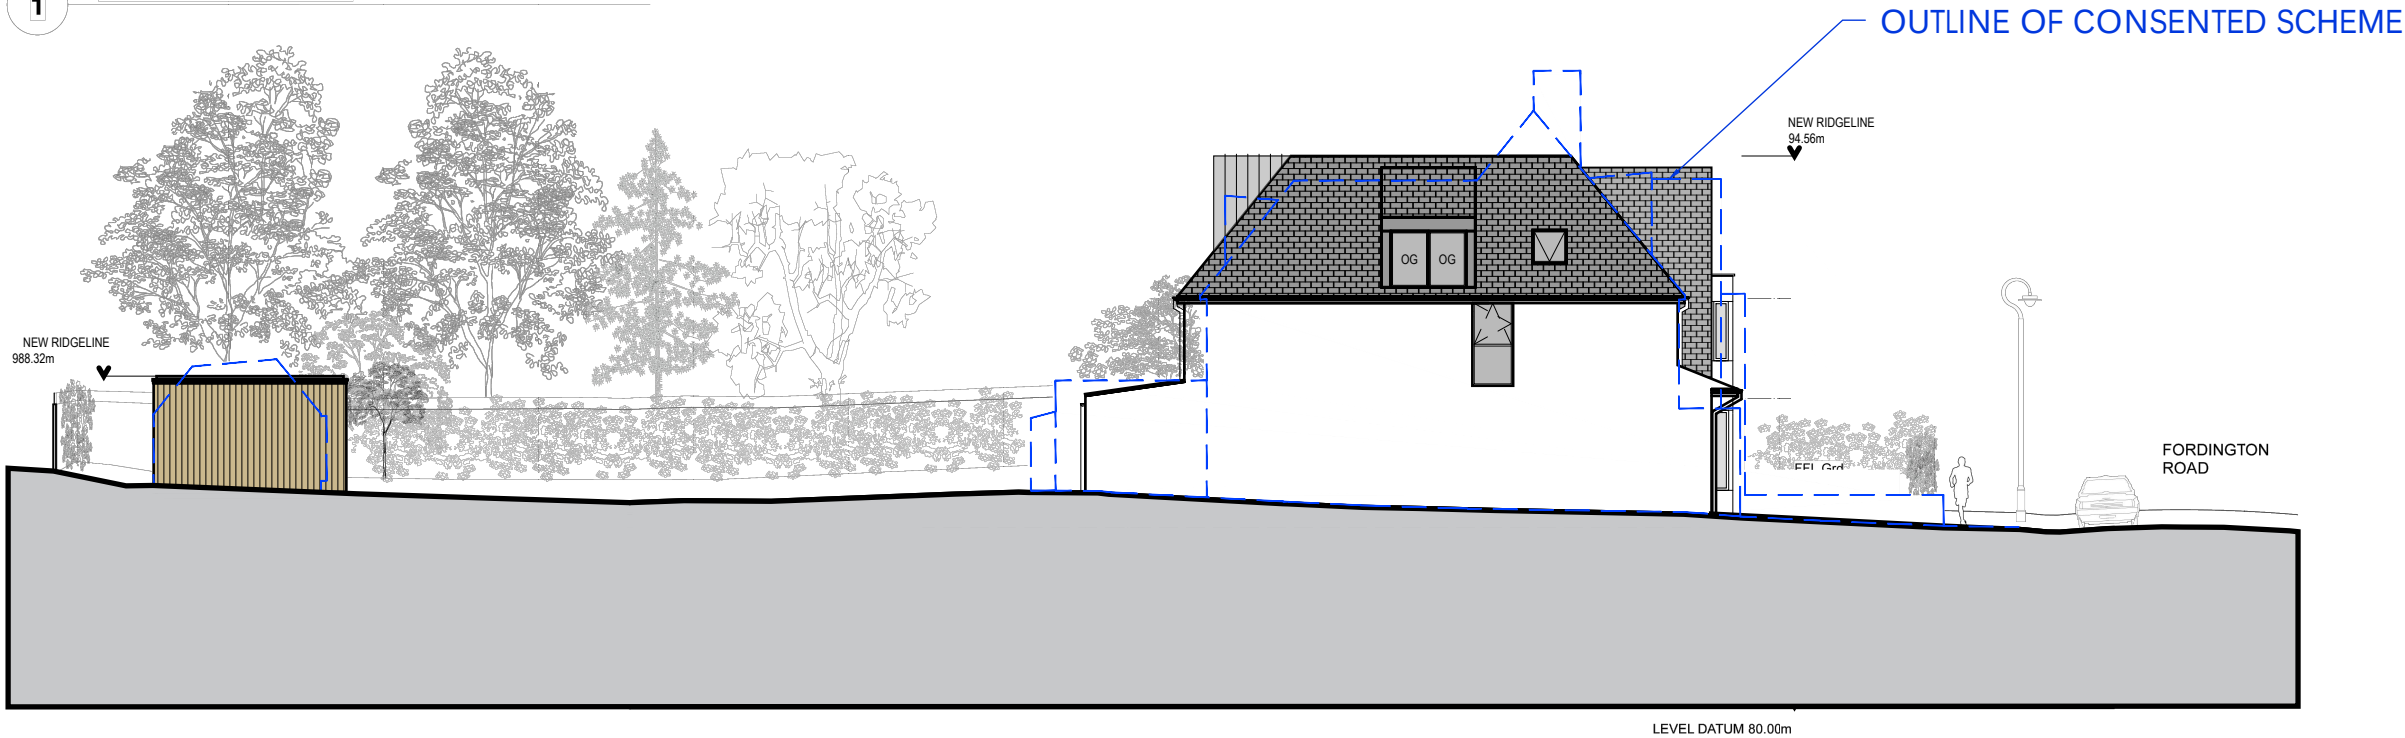

2 elevational site section B

PROPOSED ELEVATIONAL SITE SECTIONS

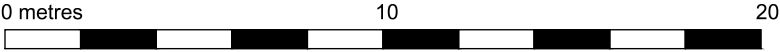

1:200 @ A3

THE HOUSE DESIGNERS

c/o Baufritz (UK) Ltd
The Workpace, Oakington Road,
Cambridge CB3 0QH
T: 01223 235 632 E: studio@thehousedesigners.eu

PROJECT
REPLACEMENT DWELLING "HIGHGATE HOUSE"

SITE ADDRESS
10 FORDINGTON ROAD, LONDON, N6 4TJ

ISSUE
RIBA WORKSTAGE 3 - PLANNING
APPLICATION SUBMISSION

DRAWING TITLE
PROPOSED ELEVATIONAL SITE

SECTIONS

REV	DESCRIPTION	DATE	REVISION
1			~

REV	DESCRIPTION	DATE	REVISION
1			~

PROJECT NO:	374
DATE:	7 October 2022
SCALE:	1:200 @ A3
DRAWN BY:	ARC