


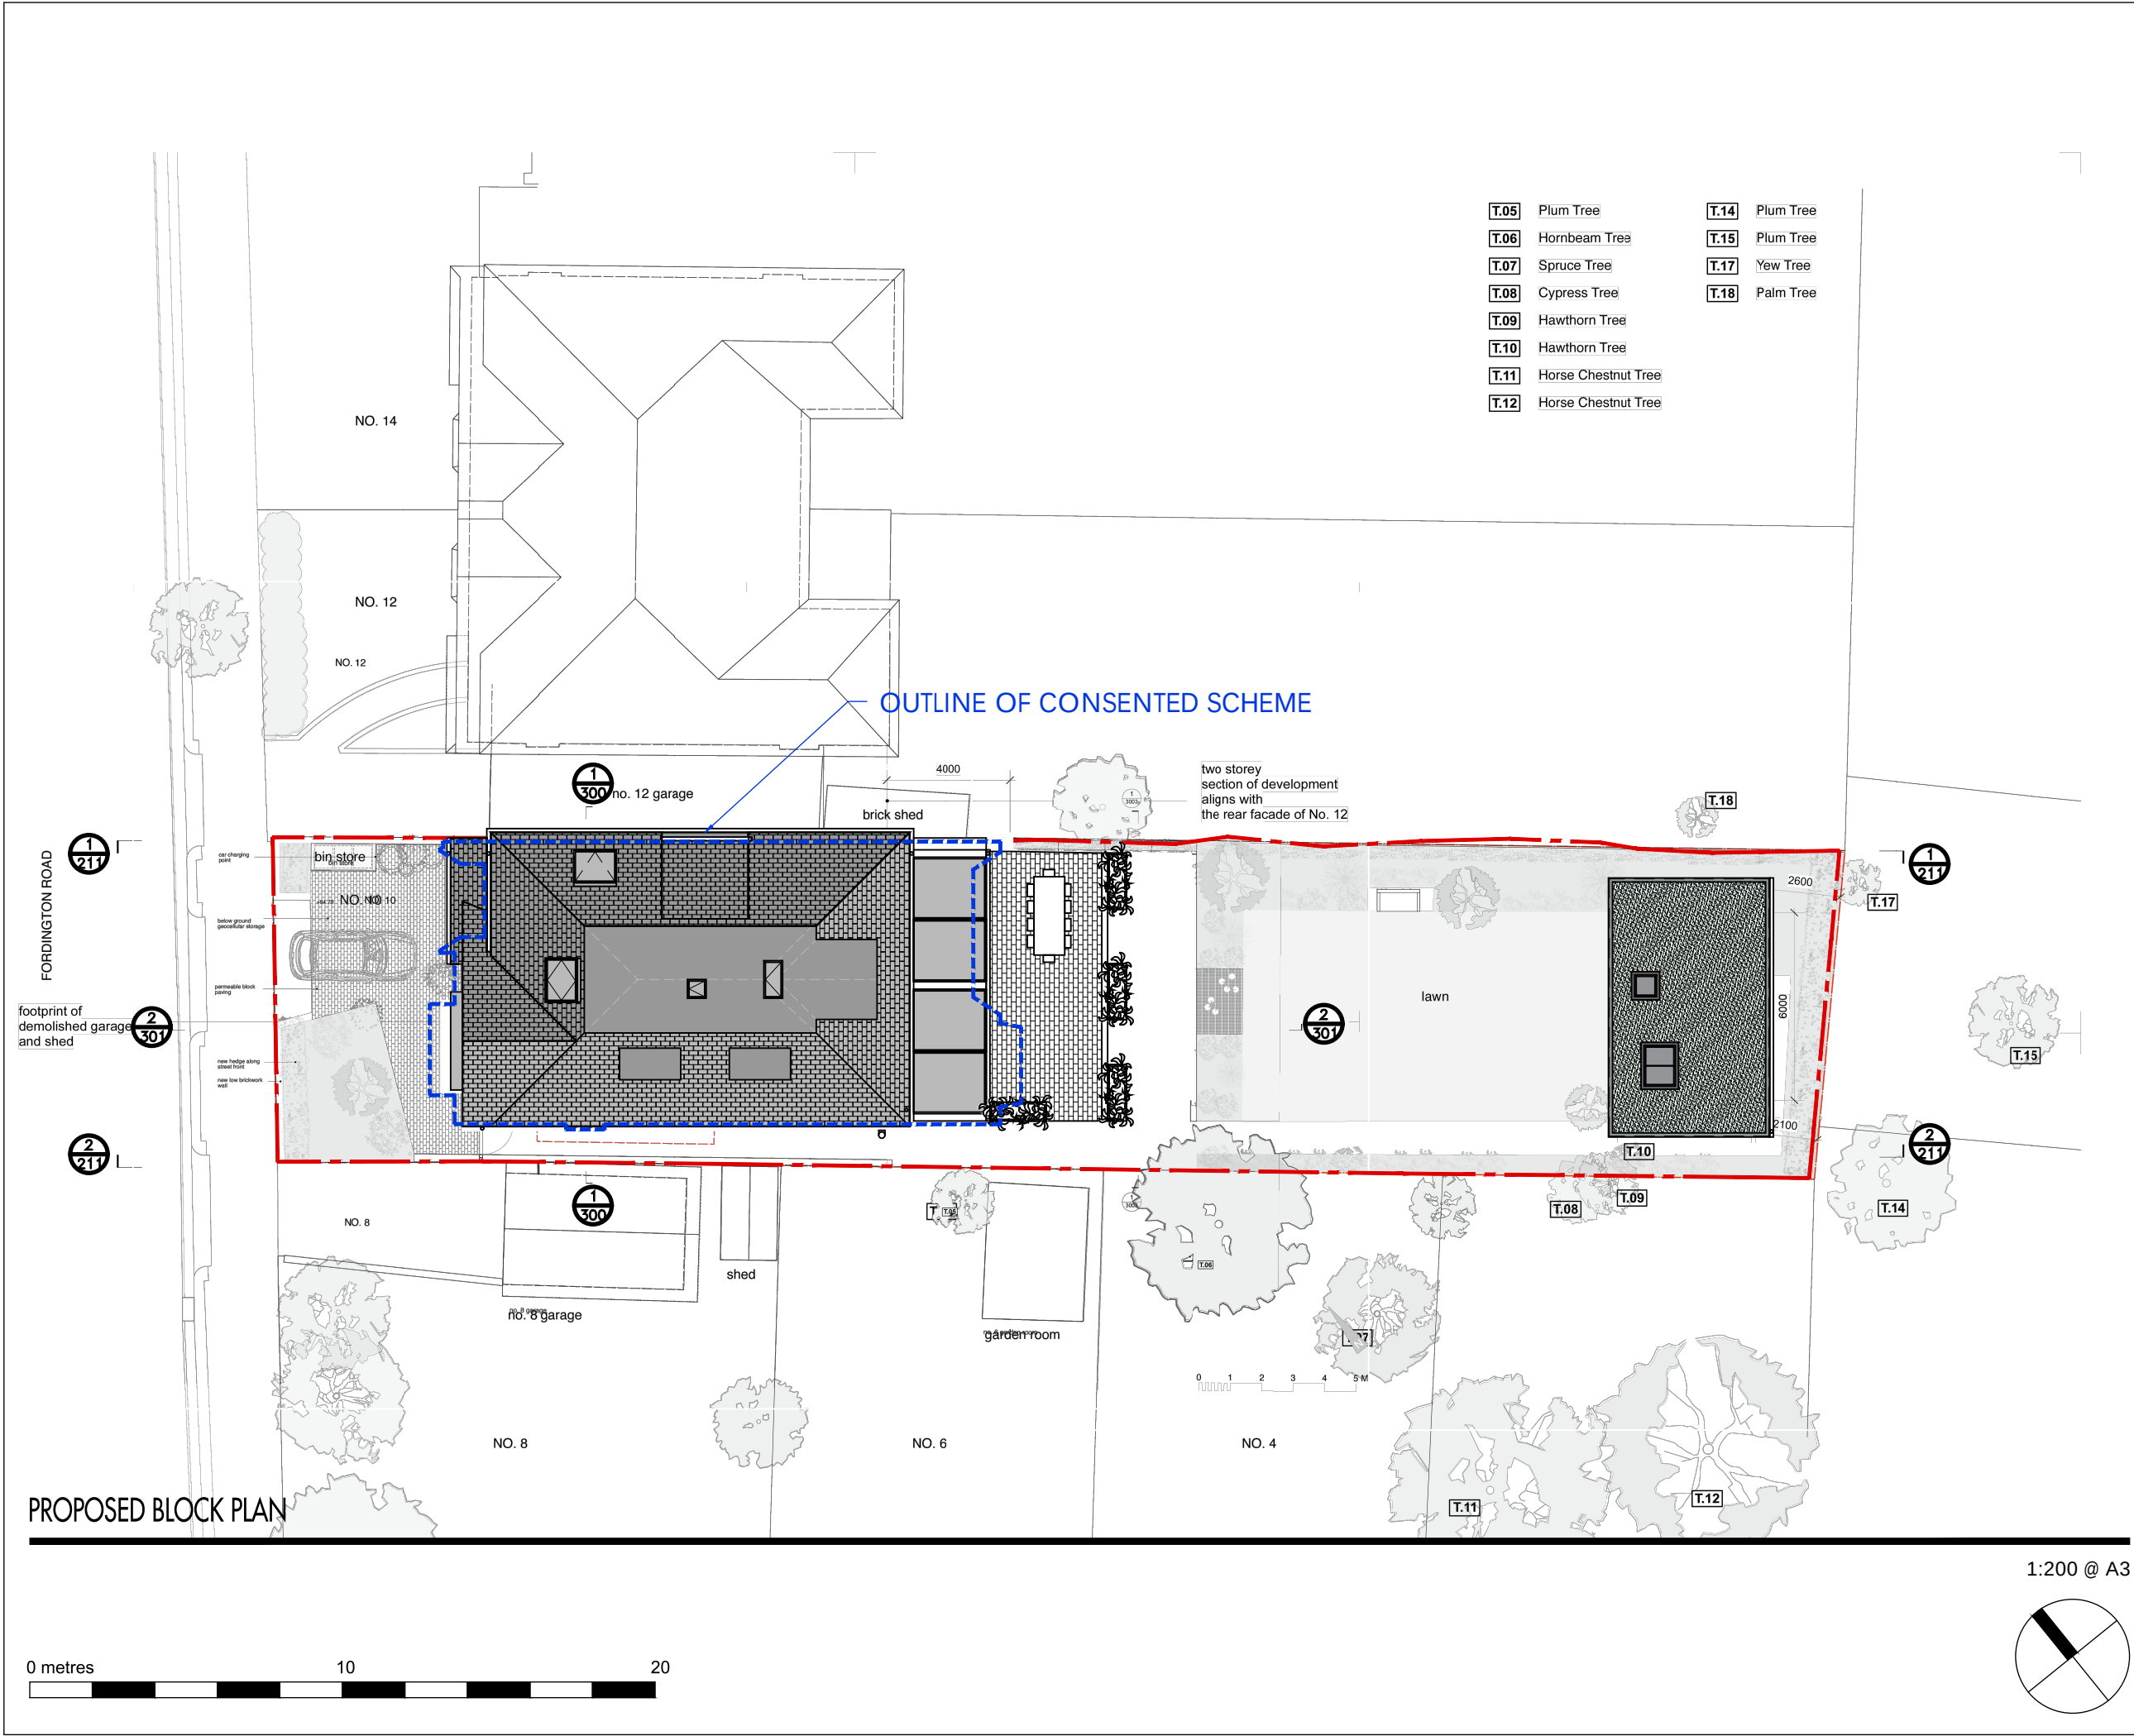

THE HOUSE DESIGNERS.		PROJECT REPLACEMENT DWELLING "HIGHGATE HOUSE"		ISSUE RIBA WORKSTAGE 3 - PLANNING APPLICATION SUBMISSION	
c/o Baufritz (UK) Ltd The Workplace, Oakington Road, Cambridge CB3 0QH T: 01223 235 632 E: studio@thehousedesigners.eu		SITE ADDRESS 10 FORDINTON ROAD, LONDON, N6 4TJ		DRAWING TITLE PROPOSED BLOCK PLAN	
PROJECT NO: 374		REV		DRAWING NO	
DATE: 7 October 2022		DESCRIPTION		374 - 110	
SCALE: 1:200 @ A3		-		~	
DRAWN BY: ARCI		-		18/04/14	