


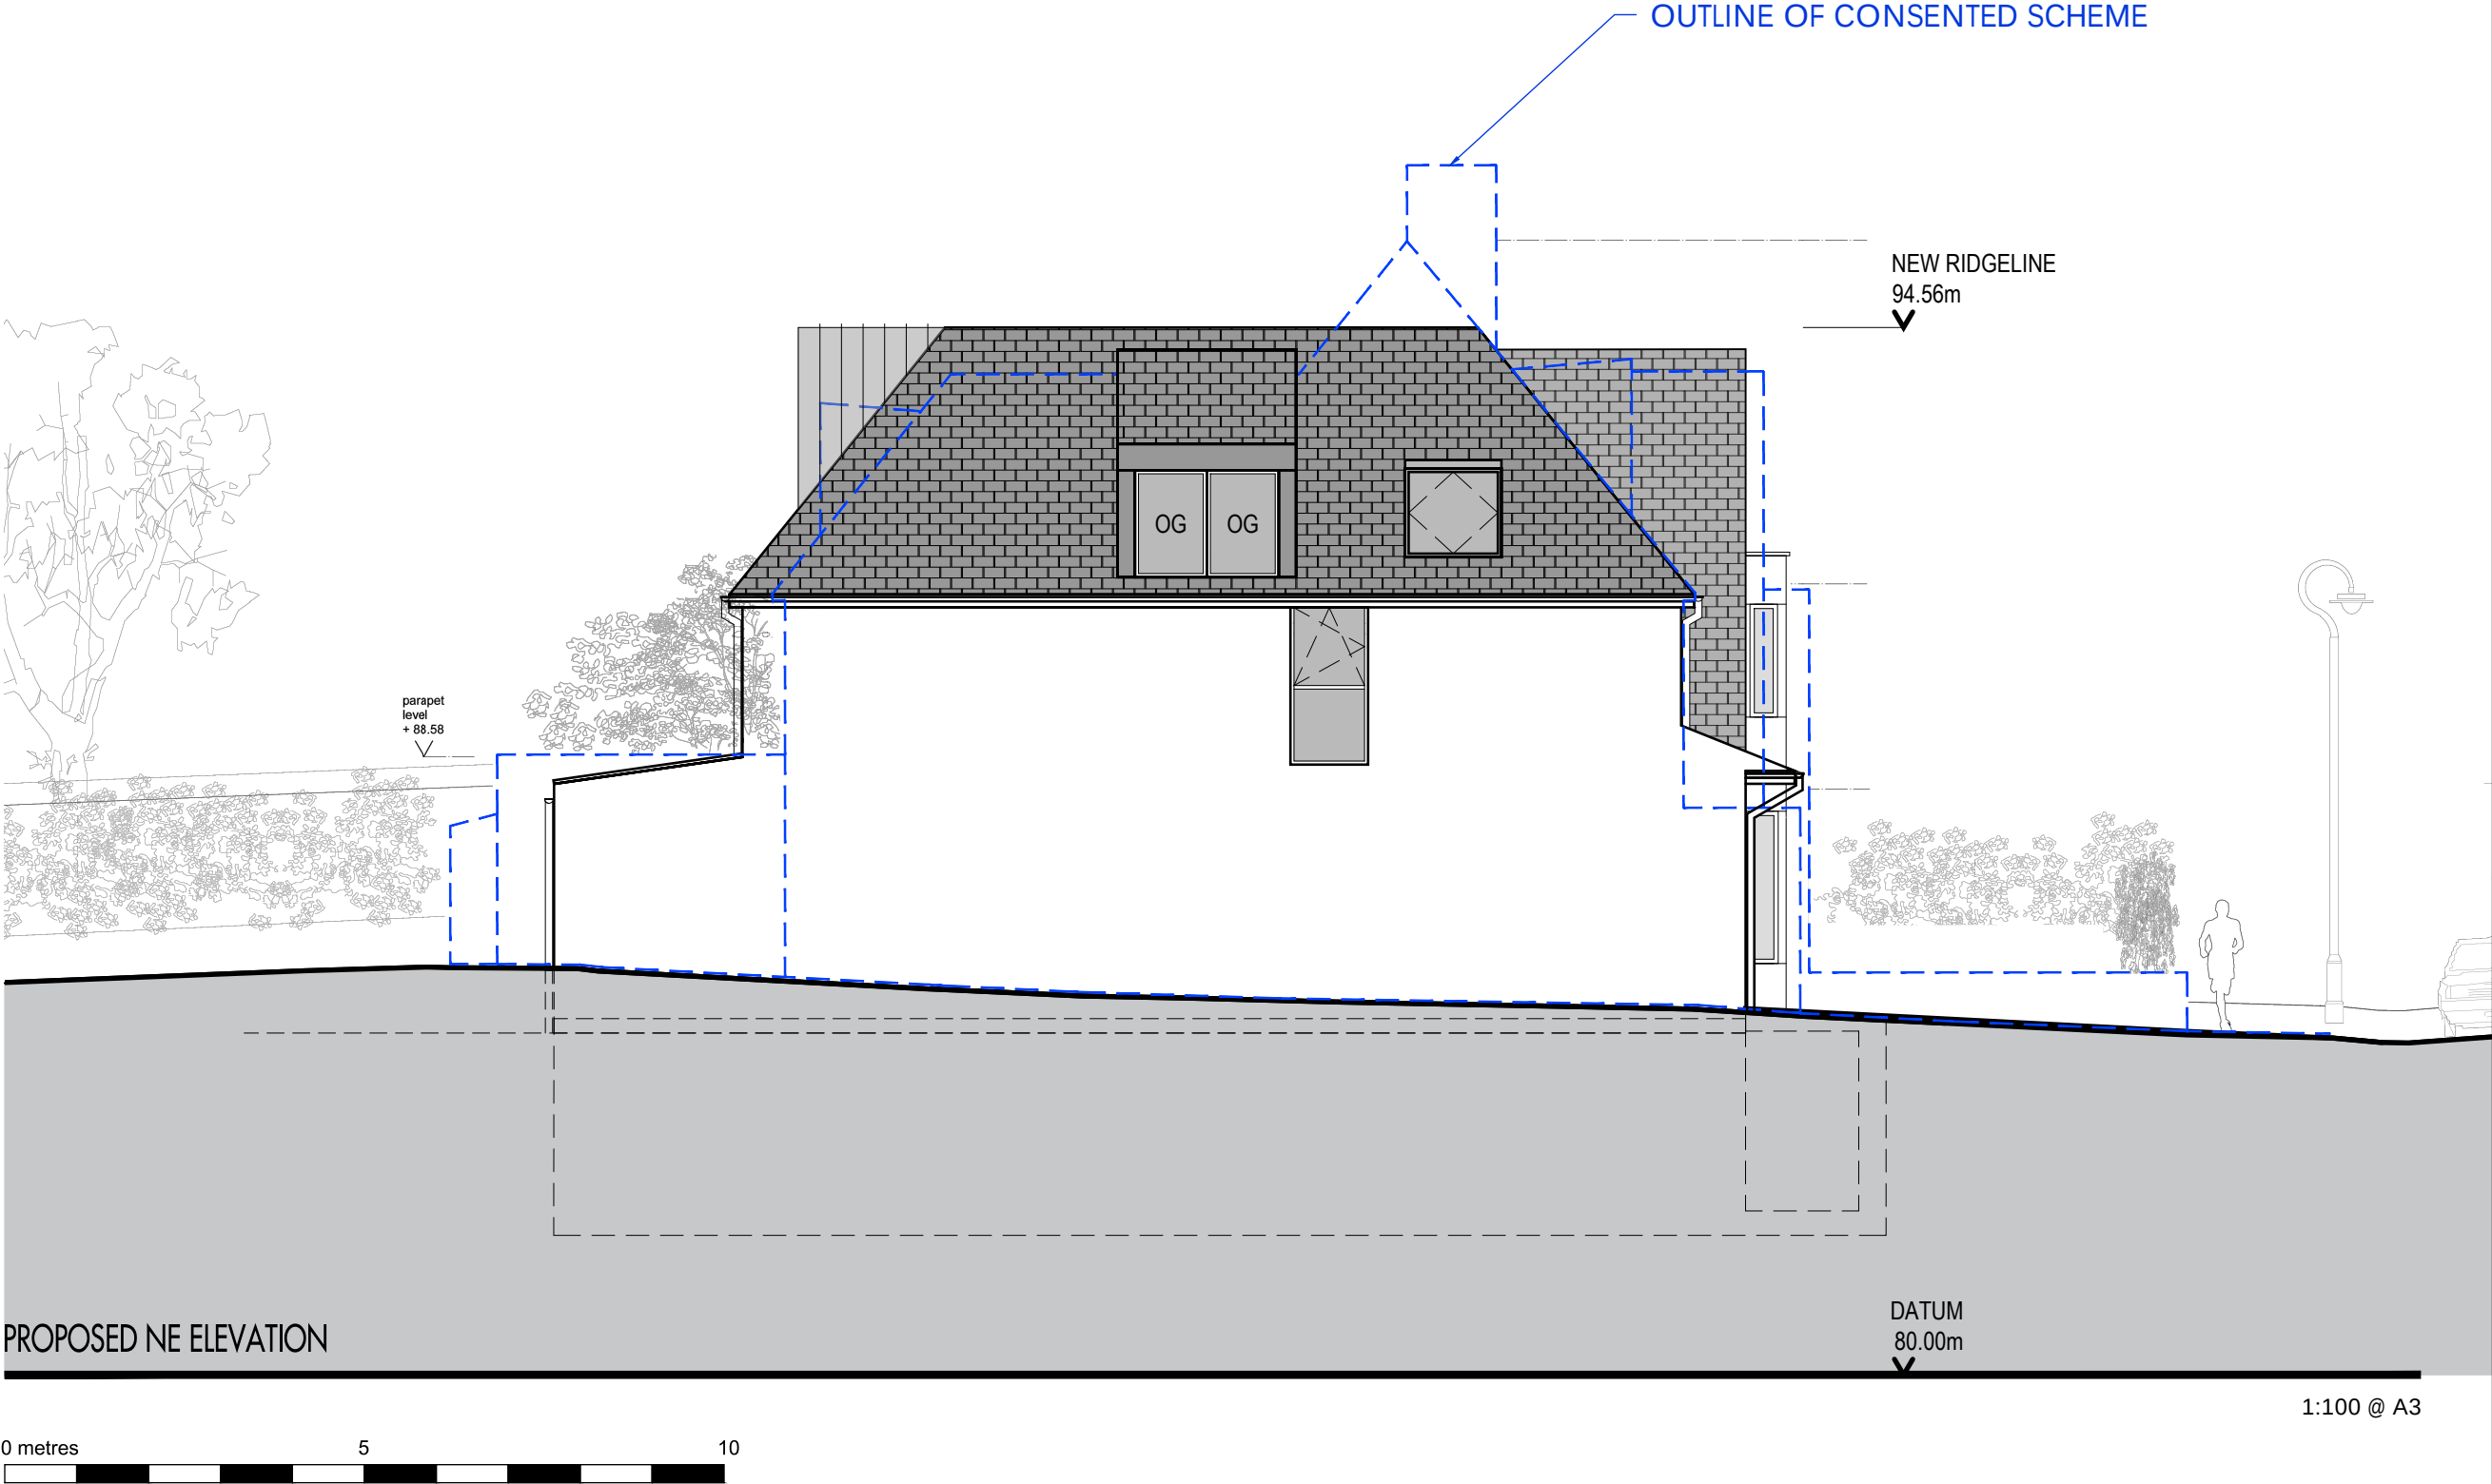

THE HOUSE DESIGNERS

c/o Baufritz (UK) Ltd  
The Workpace, Oakington Road,  
Cambridge CB3 0QH  
T: 01223 235 632 E: studio@thehousedesigners.eu

|             |                |
|-------------|----------------|
| PROJECT NO: | 374            |
| DATE:       | 7 October 2022 |
| SCALE:      | 1:100 @ A3     |
| DRAWN BY:   | ARC            |

PROJECT  
REPLACEMENT DWELLING "HIGHGATE HOUSE"

SITE ADDRESS  
10 FORDINTON ROAD, LONDON, N6 4TJ

| REV | DESCRIPTION | DATE     |
|-----|-------------|----------|
| 1   |             | 18/04/14 |

ISSUE  
RIBA WORKSTAGE 3 - PLANNING  
APPLICATION SUBMISSION

DRAWING TITLE  
PROPOSED NE ELEVATION

|            |           |          |   |
|------------|-----------|----------|---|
| DRAWING NO | 374 - 203 | REVISION | ~ |
|------------|-----------|----------|---|