



PROPOSED BASEMENT PLAN

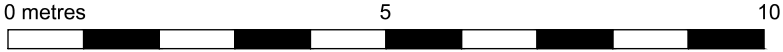

1:100 @ A3

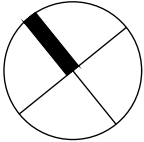


12
301

NO. 12

NO. 10

NO. 8

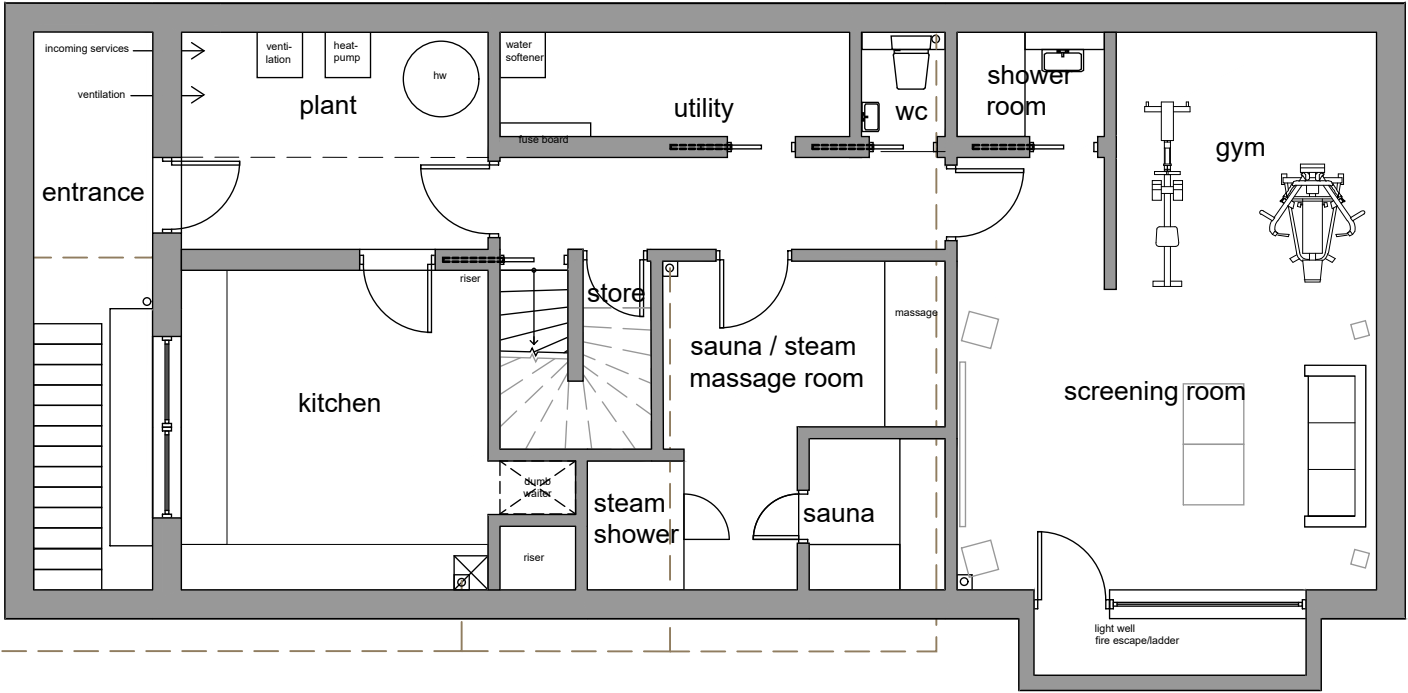

1
300

1
300

THE HOUSE DESIGNERS

c/o Baufritz (UK) Ltd
The Workpace, Oakington Road,
Cambridge CB3 0QH
T: 01223 235 632 E: studio@thehousedesigners.eu

PROJECT NO:	374
DATE:	7 October 2022
SCALE:	1:100 @ A3
DRAWN BY:	ARC

PROJECT
REPLACEMENT DWELLING "HIGHGATE HOUSE"

SITE ADDRESS
10 FORDINTON ROAD, LONDON, N6 4TJ

REV	DESCRIPTION	DATE
A	ALTERNATIVE BASEMENT LAYOUT	24/10/22

ISSUE
RIBA WORKSTAGE 3 - PLANNING
APPLICATION SUBMISSION

DRAWING TITLE
PROPOSED BASEMENT PLAN

DRAWING NO	374 - 104	REVISION	A
------------	-----------	----------	---