



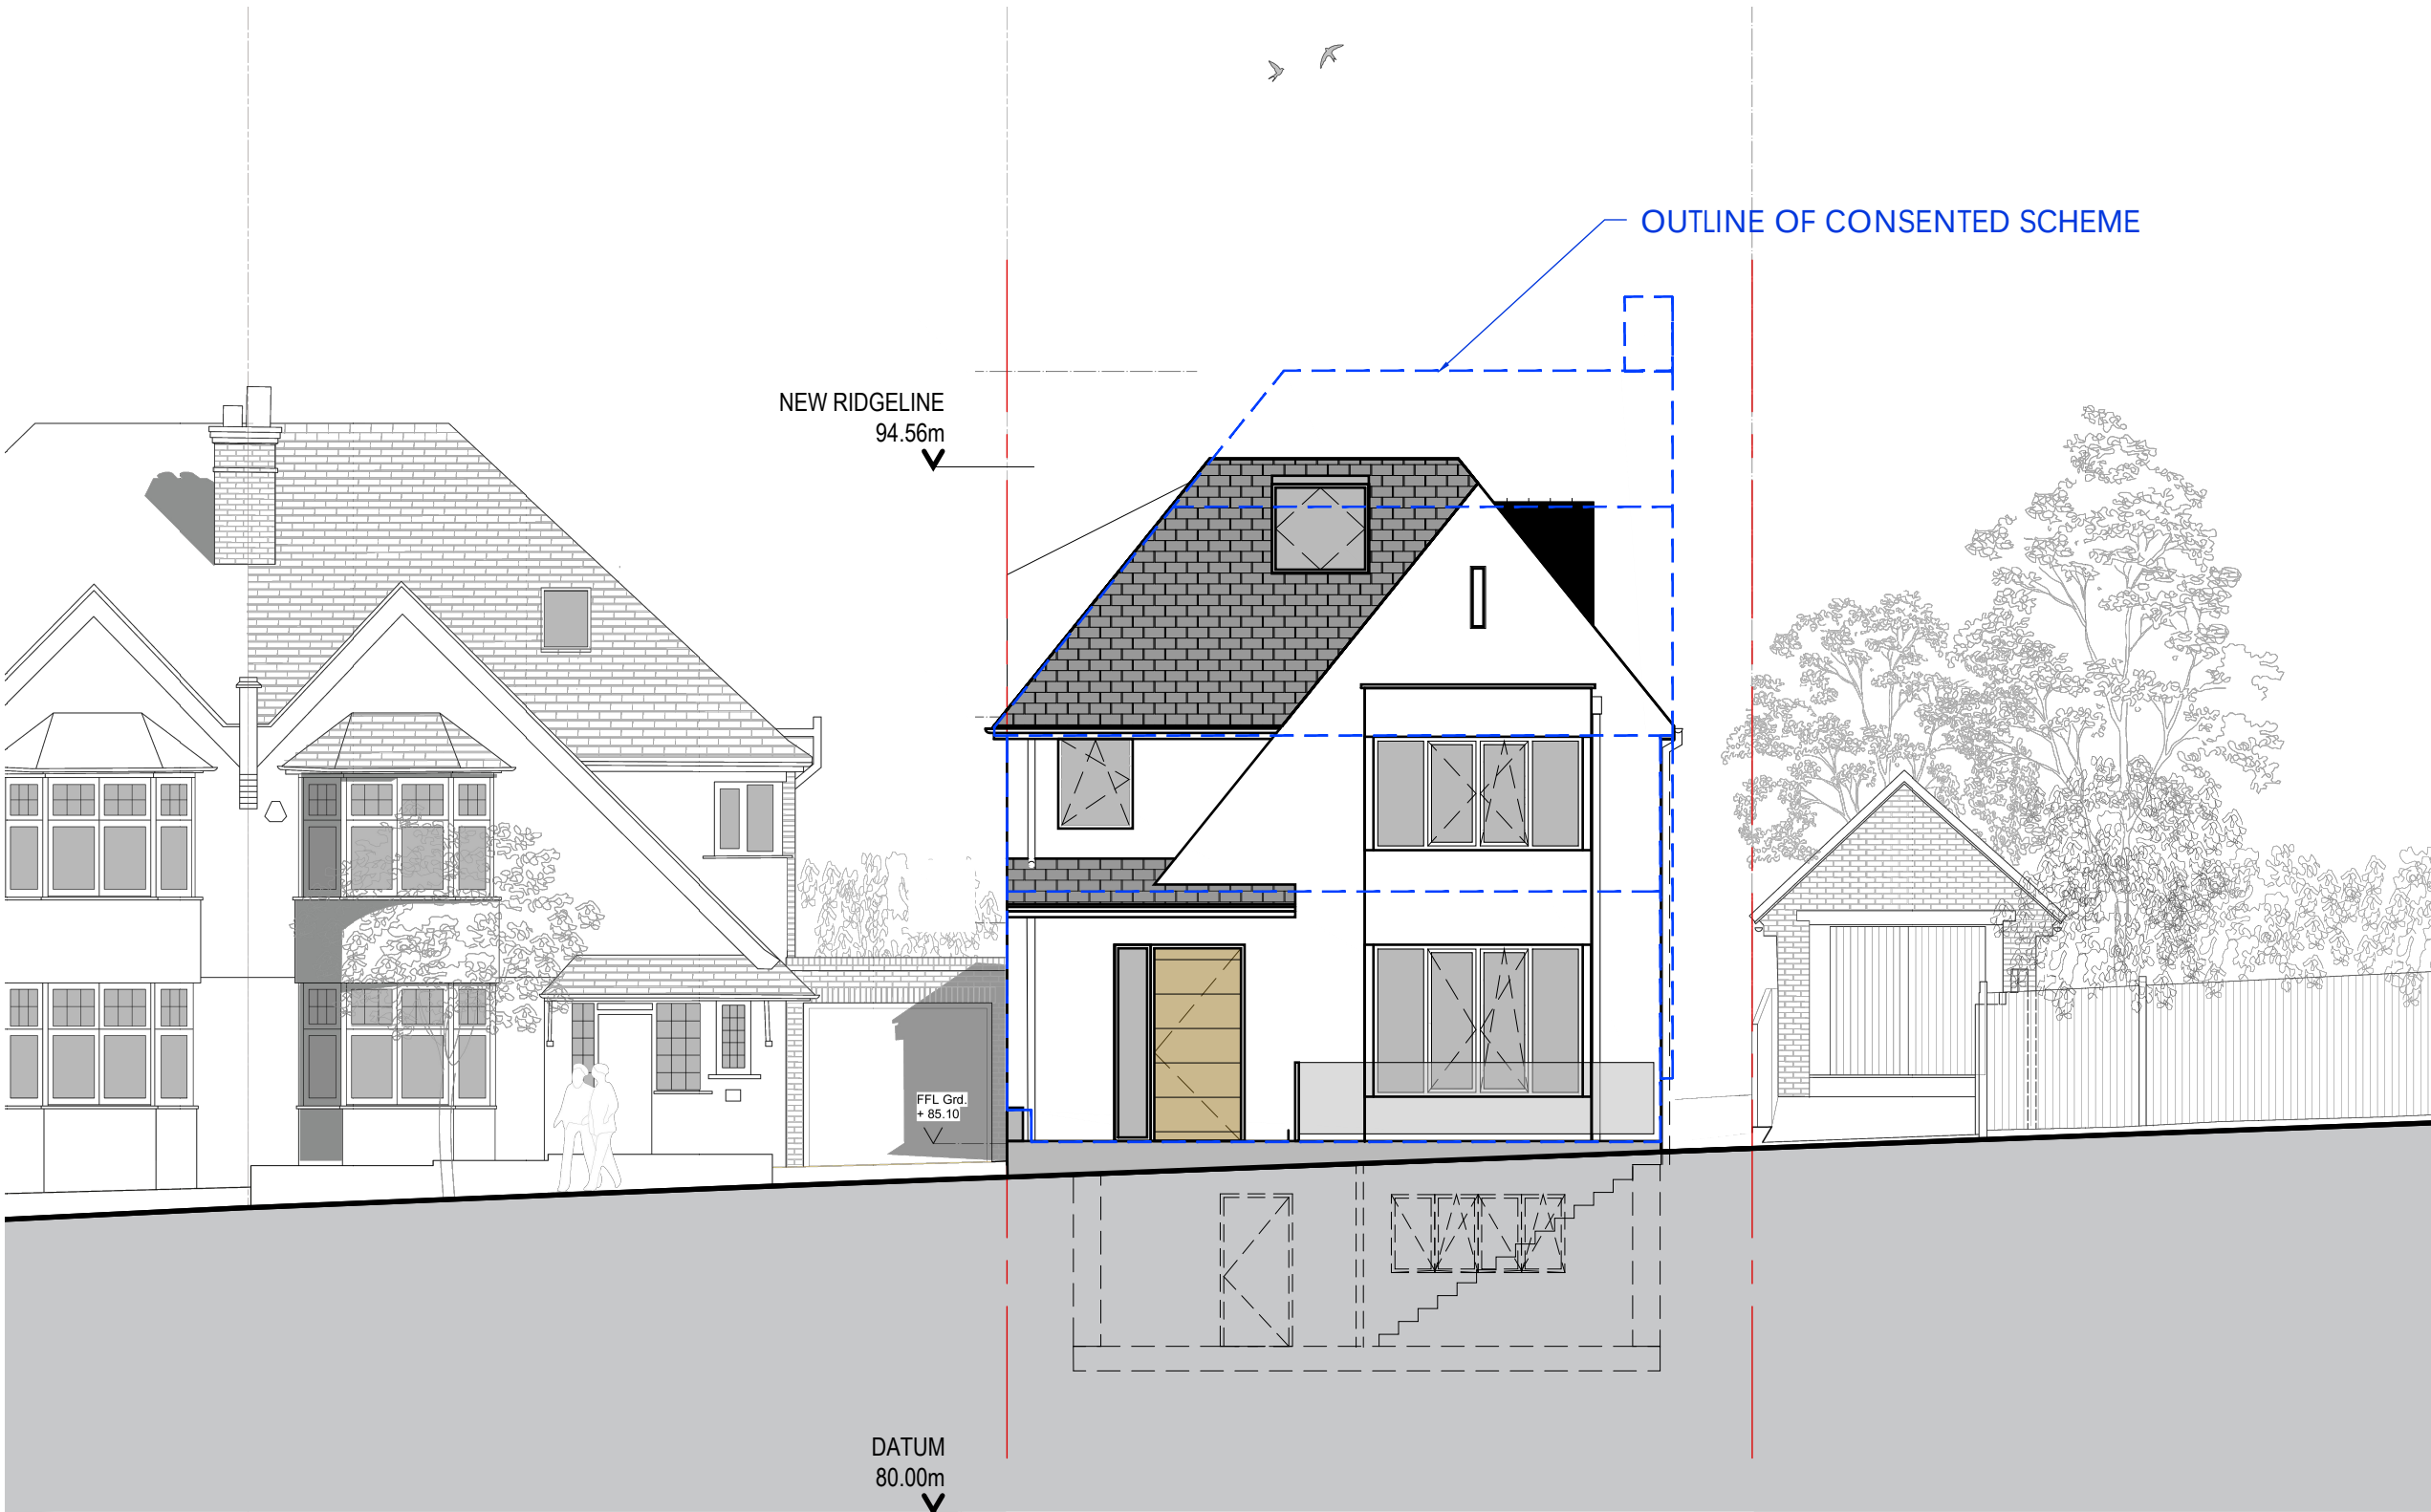

PROPOSED NW ELEVATION

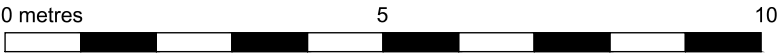

1:100 @ A3

THE HOUSE DESIGNERS

c/o Baufritz (UK) Ltd
The Workpace, Oakington Road,
Cambridge CB3 0QH
T: 01223 235 632 E: studio@thehousedesigners.eu

PROJECT
REPLACEMENT DWELLING "HIGHGATE HOUSE"

SITE ADDRESS
10 FORDINTON ROAD, LONDON, N6 4TJ

ISSUE
RIBA WORKSTAGE 3 - PLANNING
APPLICATION SUBMISSION

DRAWING TITLE
PROPOSED NW ELEVATION

PROJECT NO:	374	DATE:	7 October 2022	SCALE:	1:100 @ A3	DRAWN BY:	ARC
REV	DESCRIPTION	DATE	REVISION	374 - 200	~	18/04/14	