



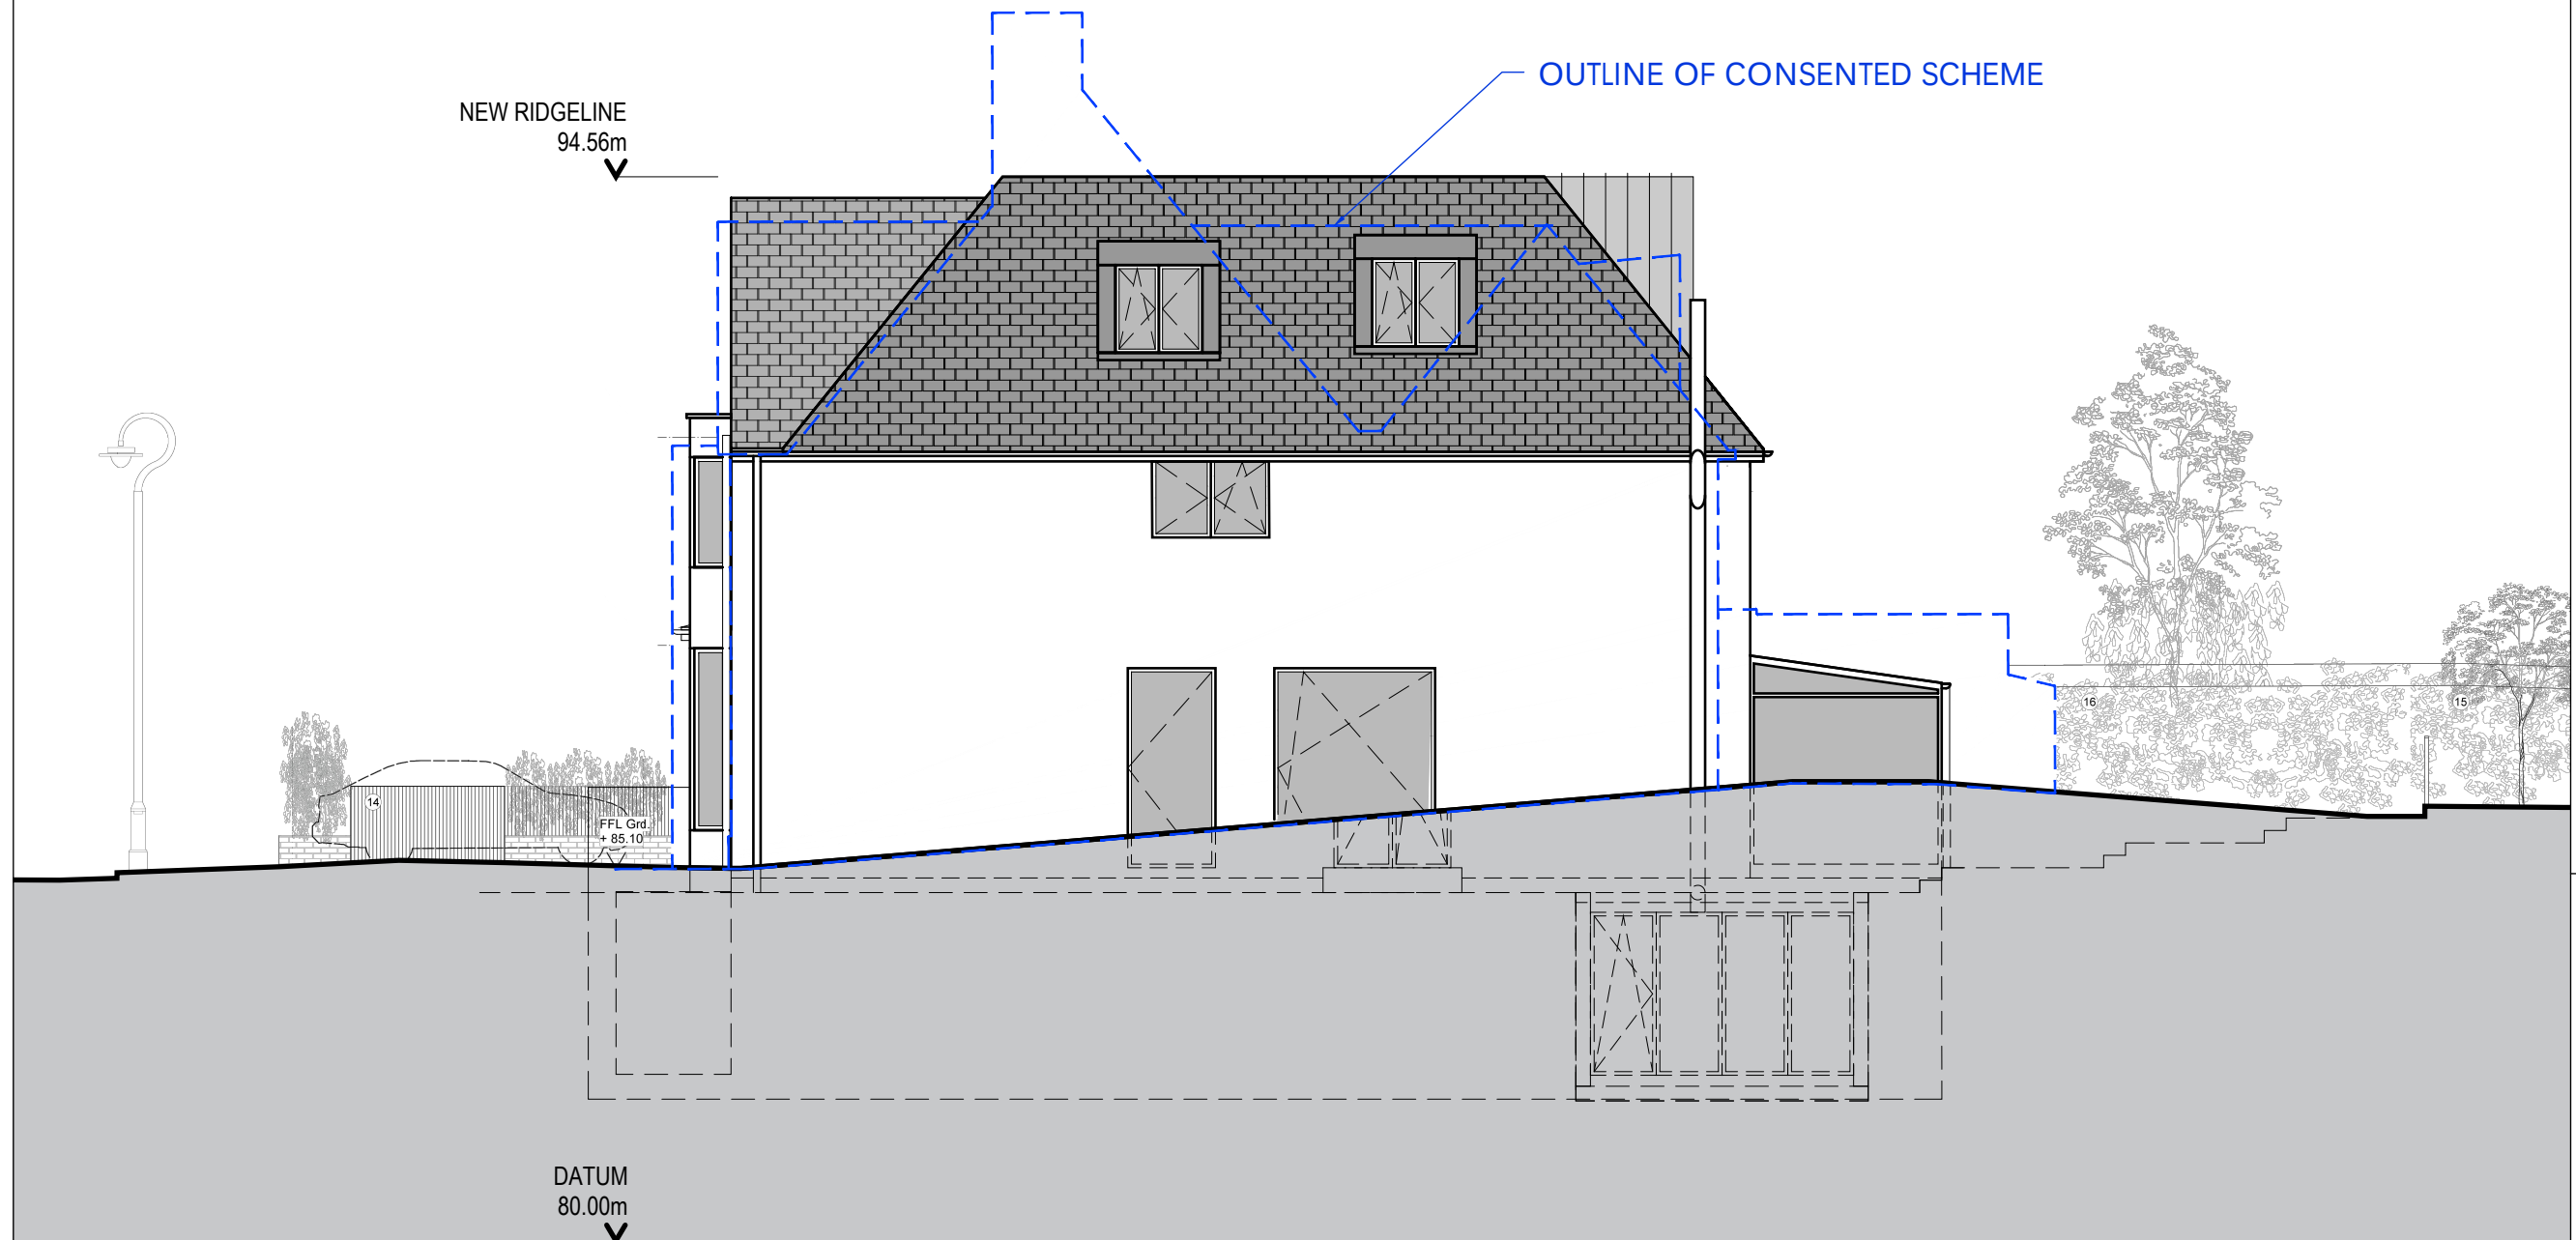

PROPOSED SW ELEVATION

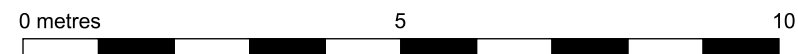

~~1:100 @ A3~~

THE HOUSE DESIGNERS. c/o Baurtritz (UK) Ltd The Workplace, Oakington Road, Cambridge CB3 0QH T: 01223 235 632 E: studio@thehousedesigners.eu	PROJECT		REPLACEMENT DWELLING "HIGHGATE HOUSE"		ISSUE	RIBA WORKSTAGE 3 - PLANNING APPLICATION SUBMISSION
	SITE ADDRESS		10 FORDINTON ROAD, LONDON, N6 4TJ		DRAWING TITLE	PROPOSED SW ELEVATION
	REV	DESCRIPTION	DATE		DRAWING NO	REVISION
	-	-			374 - 201	~
	-	-	18/04/14			