



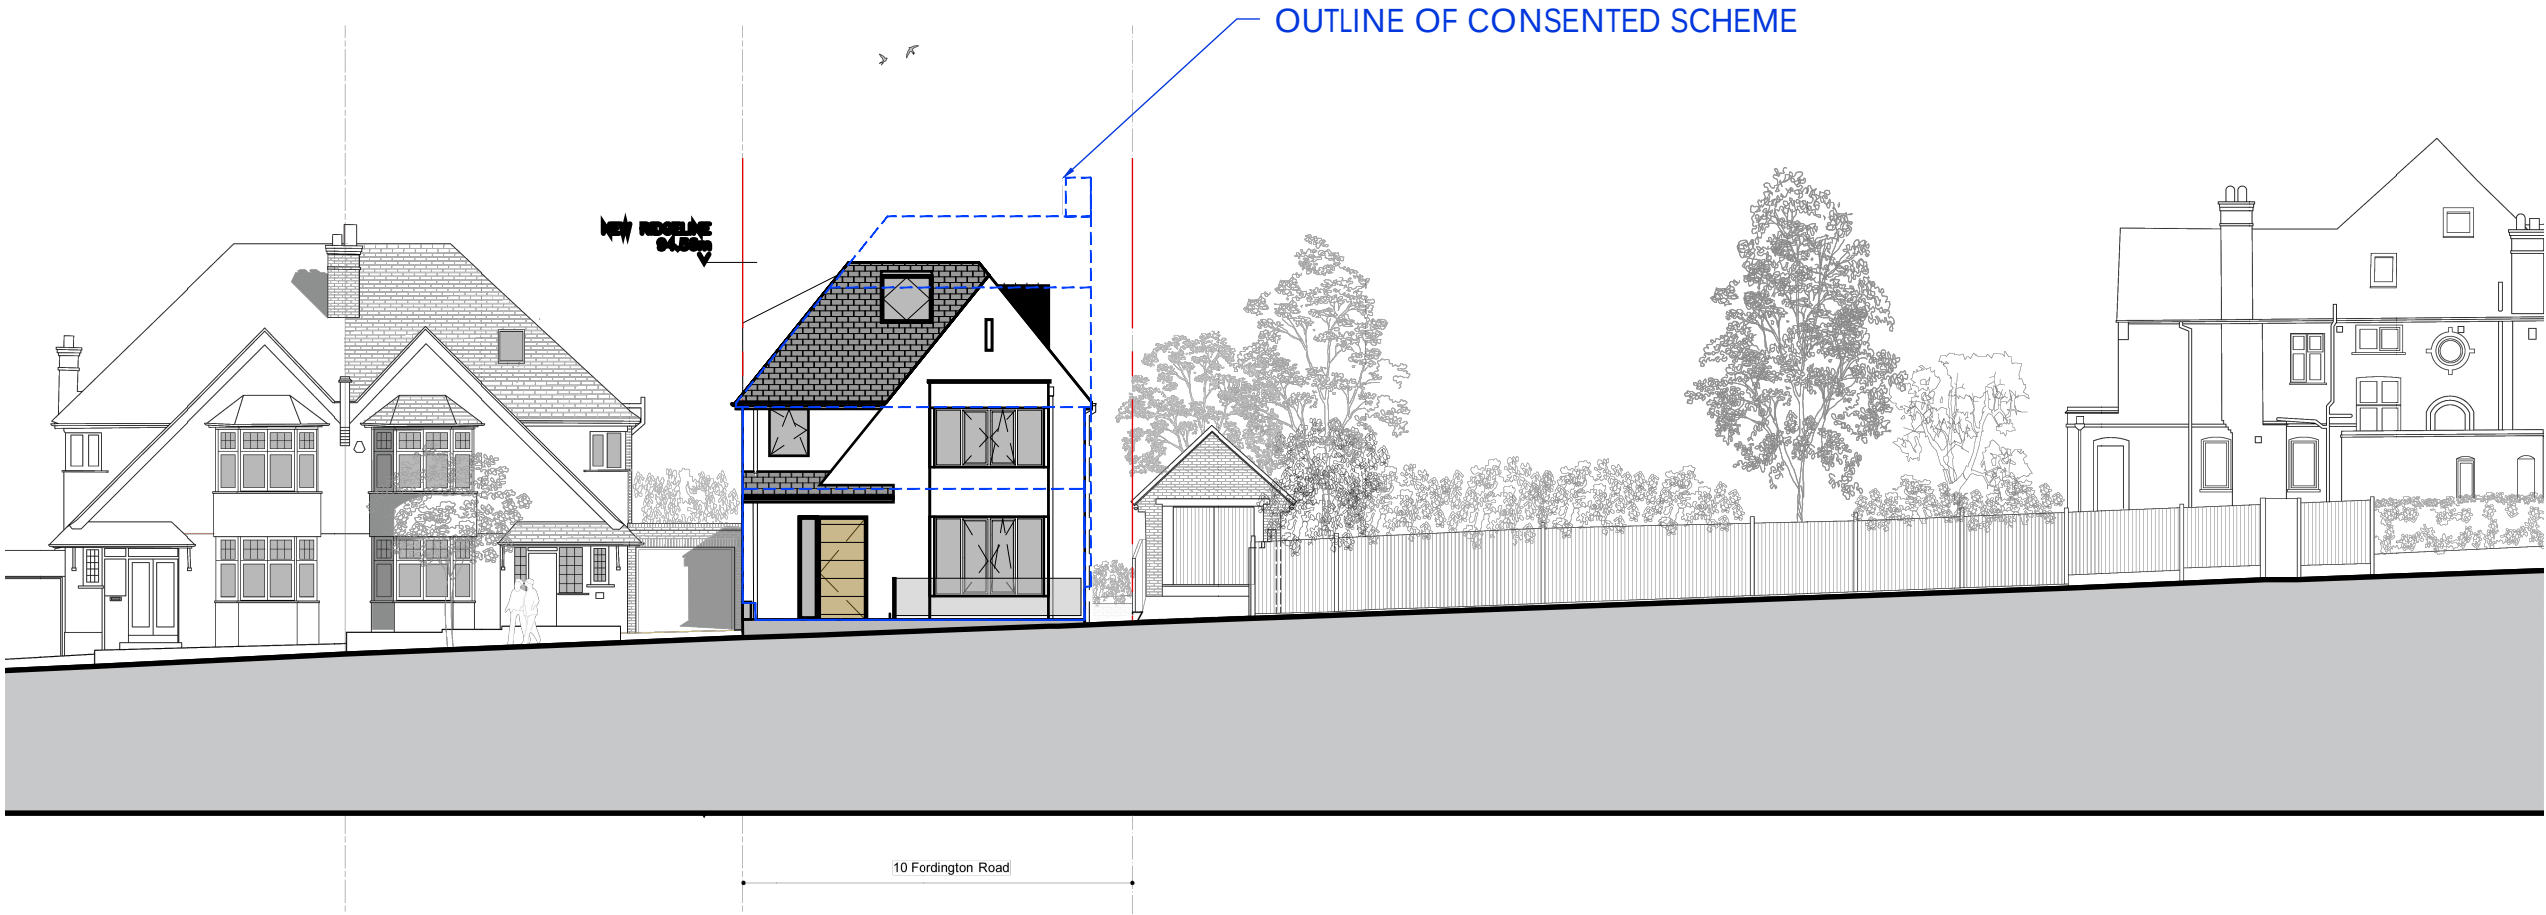

PROPOSED STREET ELEVATION

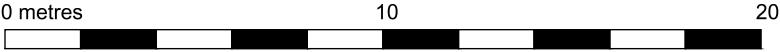

1:200 @ A3

THE HOUSE DESIGNERS	PROJECT REPLACEMENT DWELLING "HIGHGATE HOUSE"	ISSUE RIBA WORKSTAGE 3 - PLANNING APPLICATION SUBMISSION	
		DRAWING TITLE PROPOSED STREET ELEVATION	
		DRAWING NO 374 - 210	REVISION ~
c/o Baufritz (UK) Ltd The Workplace, Oakington Road, Cambridge CB3 0QH T: 01223 235 632 E: studio@thehousedesigners.eu	SITE ADDRESS 10 FORDINTON ROAD, LONDON, N6 4TJ	REV	DATE
			18/04/14
PROJECT NO: 374	DESCRIPTION	REV	DATE
DATE: 7 October 2022	SCALE: 1:200 @ A3	DRAWN BY: ARC	DATE