



PROPOSED CROSS SECTION 1

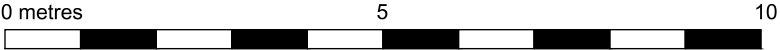

1:100 @ A3

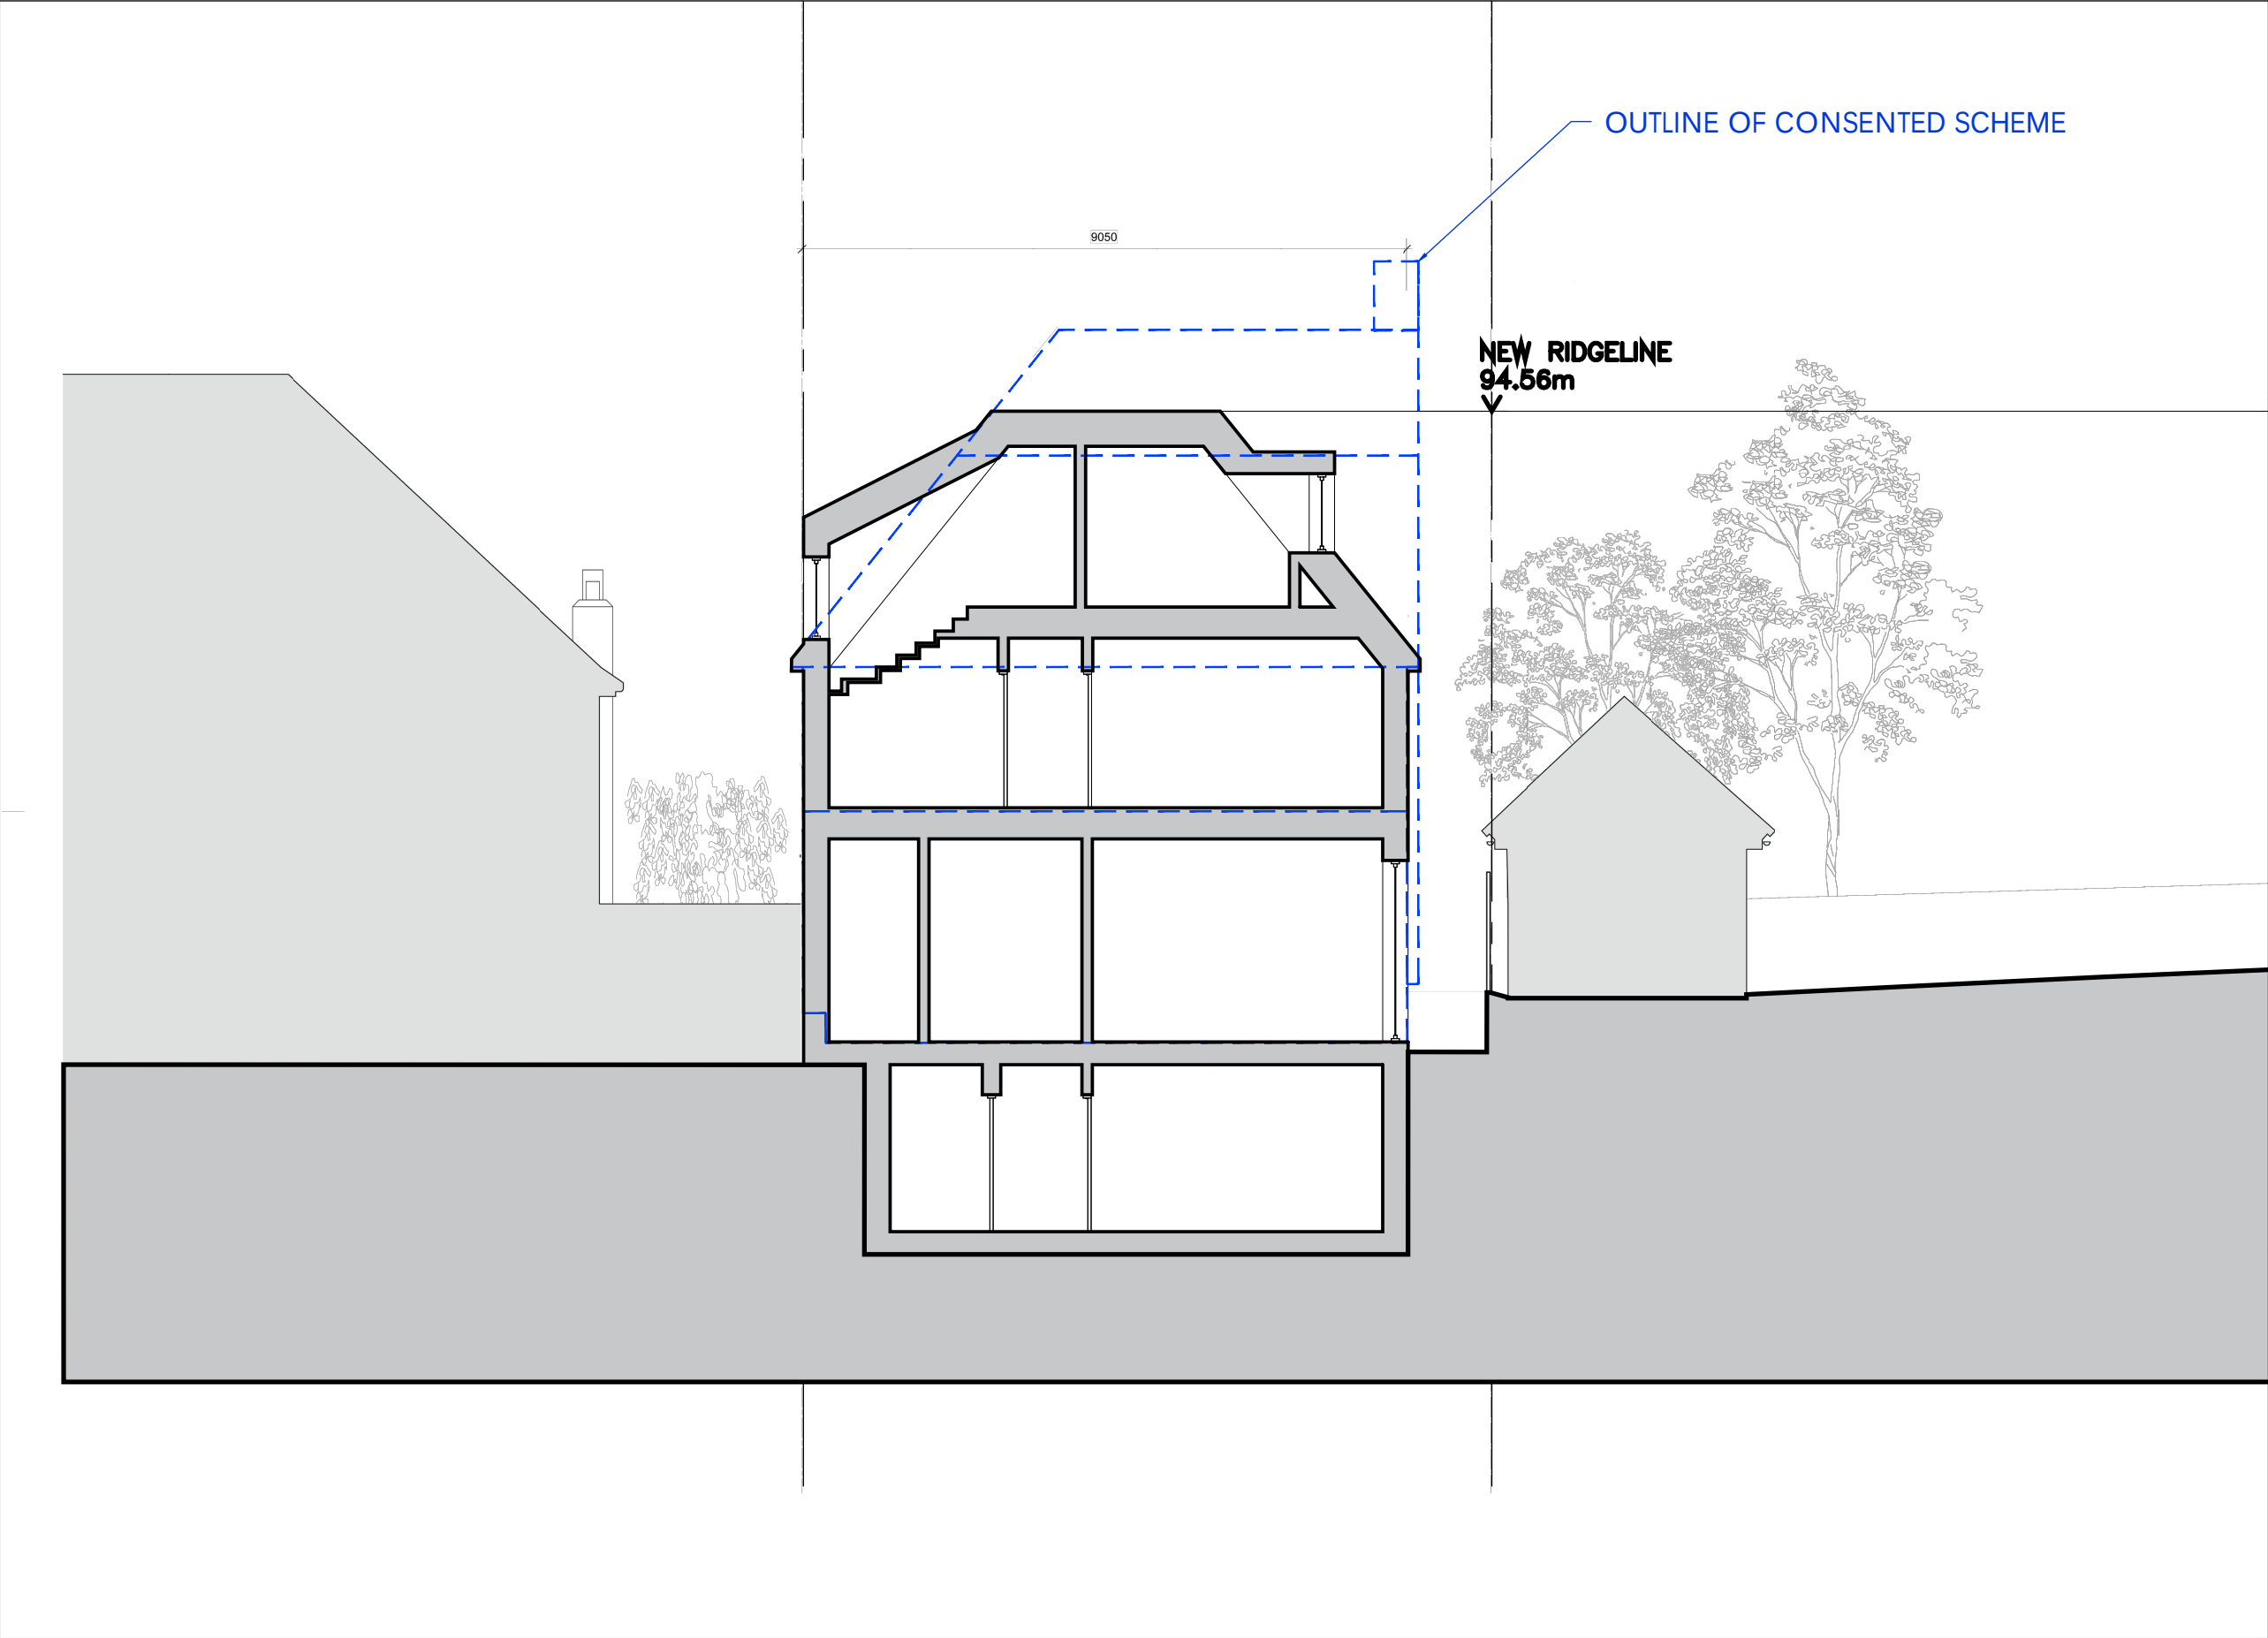

THE HOUSE DESIGNERS. c/o Baufritz (UK) Ltd The Workplace, Oakington Road, Cambridge CB3 0QH T: 01223 235 632 E: studio@thehousedesigners.eu	PROJECT REPLACEMENT DWELLING "HIGHGATE HOUSE"		ISSUE RIBA WORKSTAGE 3 - PLANNING APPLICATION SUBMISSION	
	SITE ADDRESS 10 FORDINTON ROAD, LONDON, N6 4TJ		DRAWING TITLE PROPOSED CROSS SECTION 1	
	REV	DESCRIPTION	DATE	DRAWING NO 374 - 300
PROJECT NO:	374			REVISION ~
DATE:	7 October 2022			
SCALE:	1:100 @ A3			
DRAWN BY:	ARC		18/04/14	