



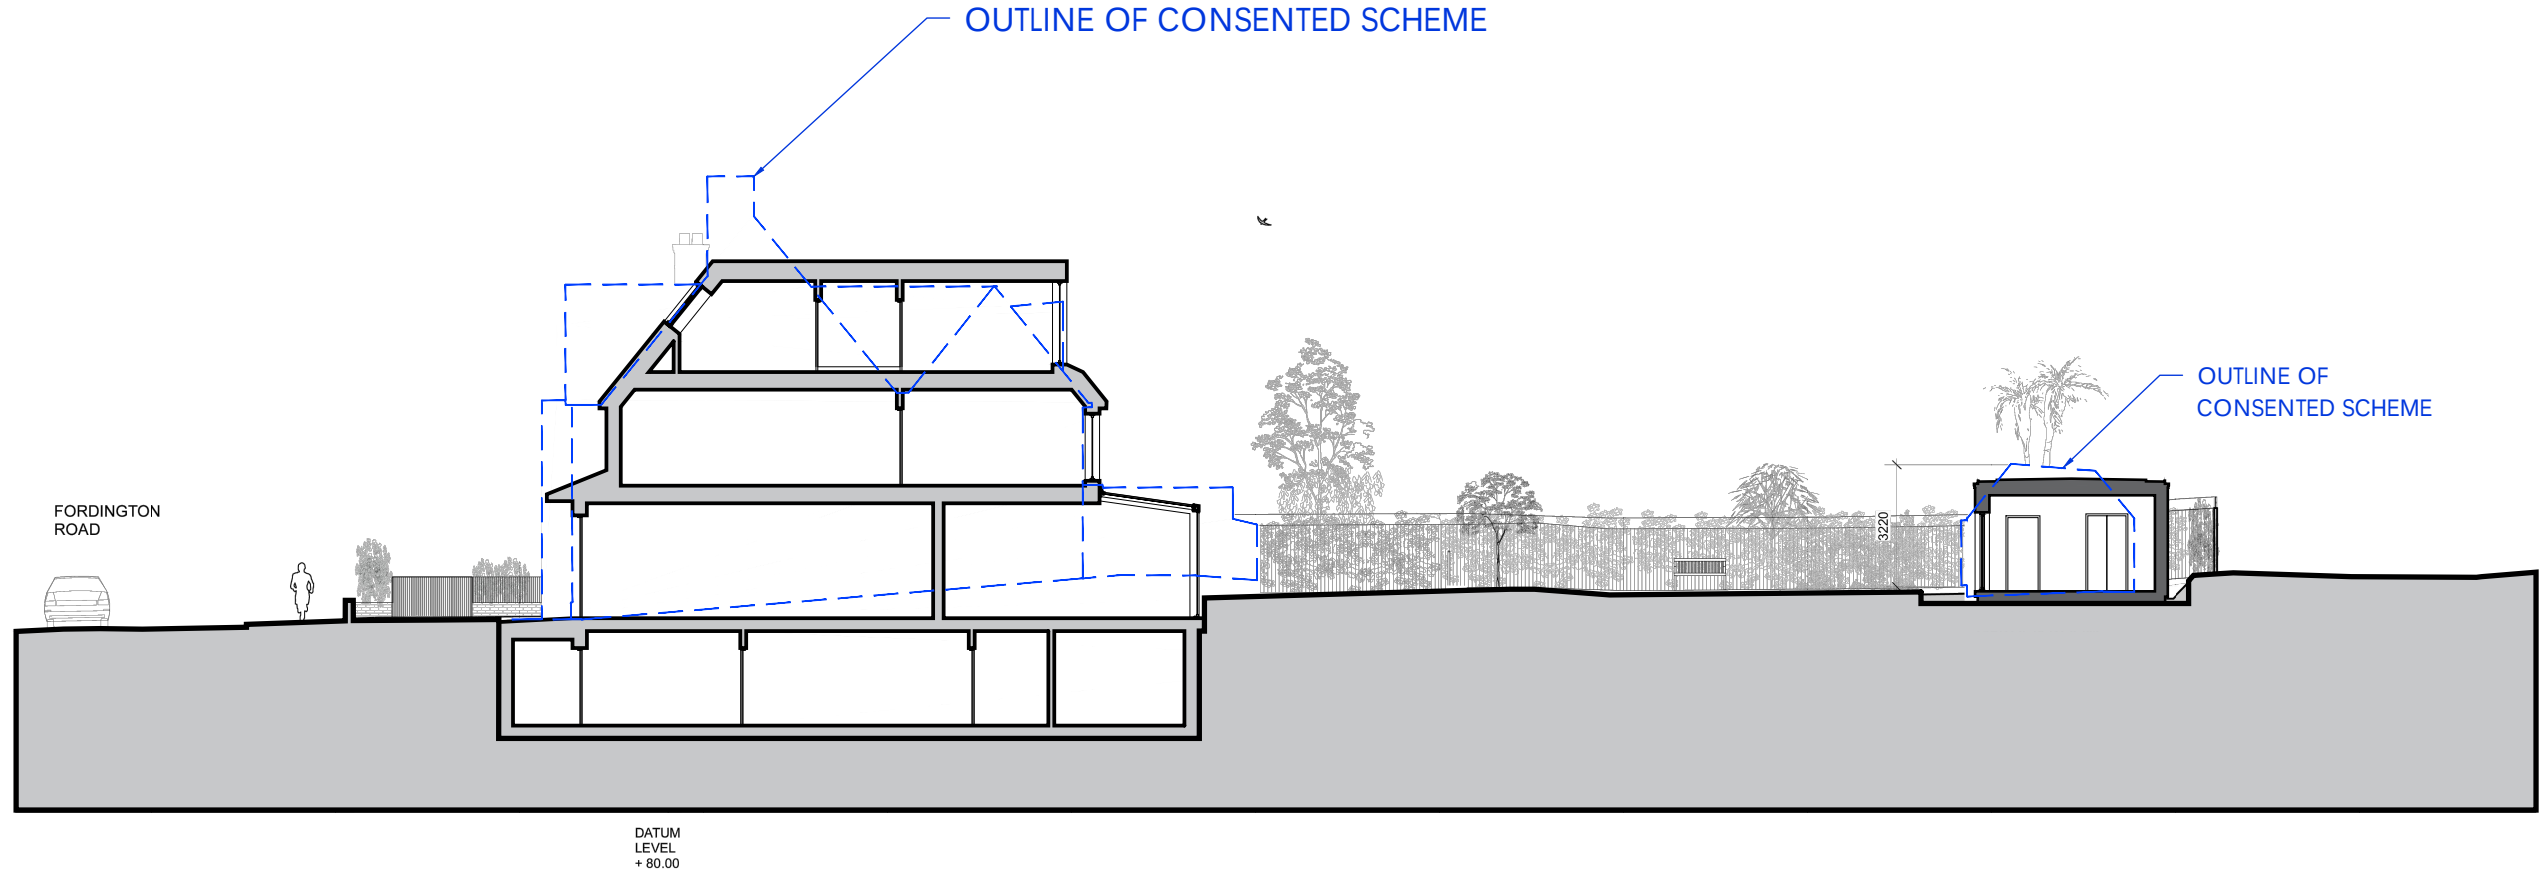

PROPOSED LONG SECTION 2

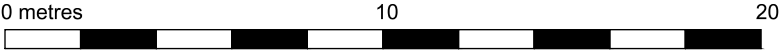

1:200 @ A3

THE HOUSE DESIGNERS.

c/o Baufritz (UK) Ltd
The Workplace, Oakington Road,
Cambridge CB3 0QH
T: 01223 235 632 E: studio@thehousedesigners.eu

PROJECT NO:	374
DATE:	7 October 2022
SCALE:	1:200 @ A3
DRAWN BY:	ARC

PROJECT
REPLACEMENT DWELLING "HIGHGATE HOUSE"

SITE ADDRESS
10 FORDINTON ROAD, LONDON, N6 4TJ

REV	DESCRIPTION	DATE
1		
1		18/04/14

ISSUE
RIBA WORKSTAGE 3 - PLANNING
APPLICATION SUBMISSION

DRAWING TITLE
PROPOSED LONG SECTION 2

DRAWING NO	374 - 301	REVISION	~
------------	-----------	----------	---