


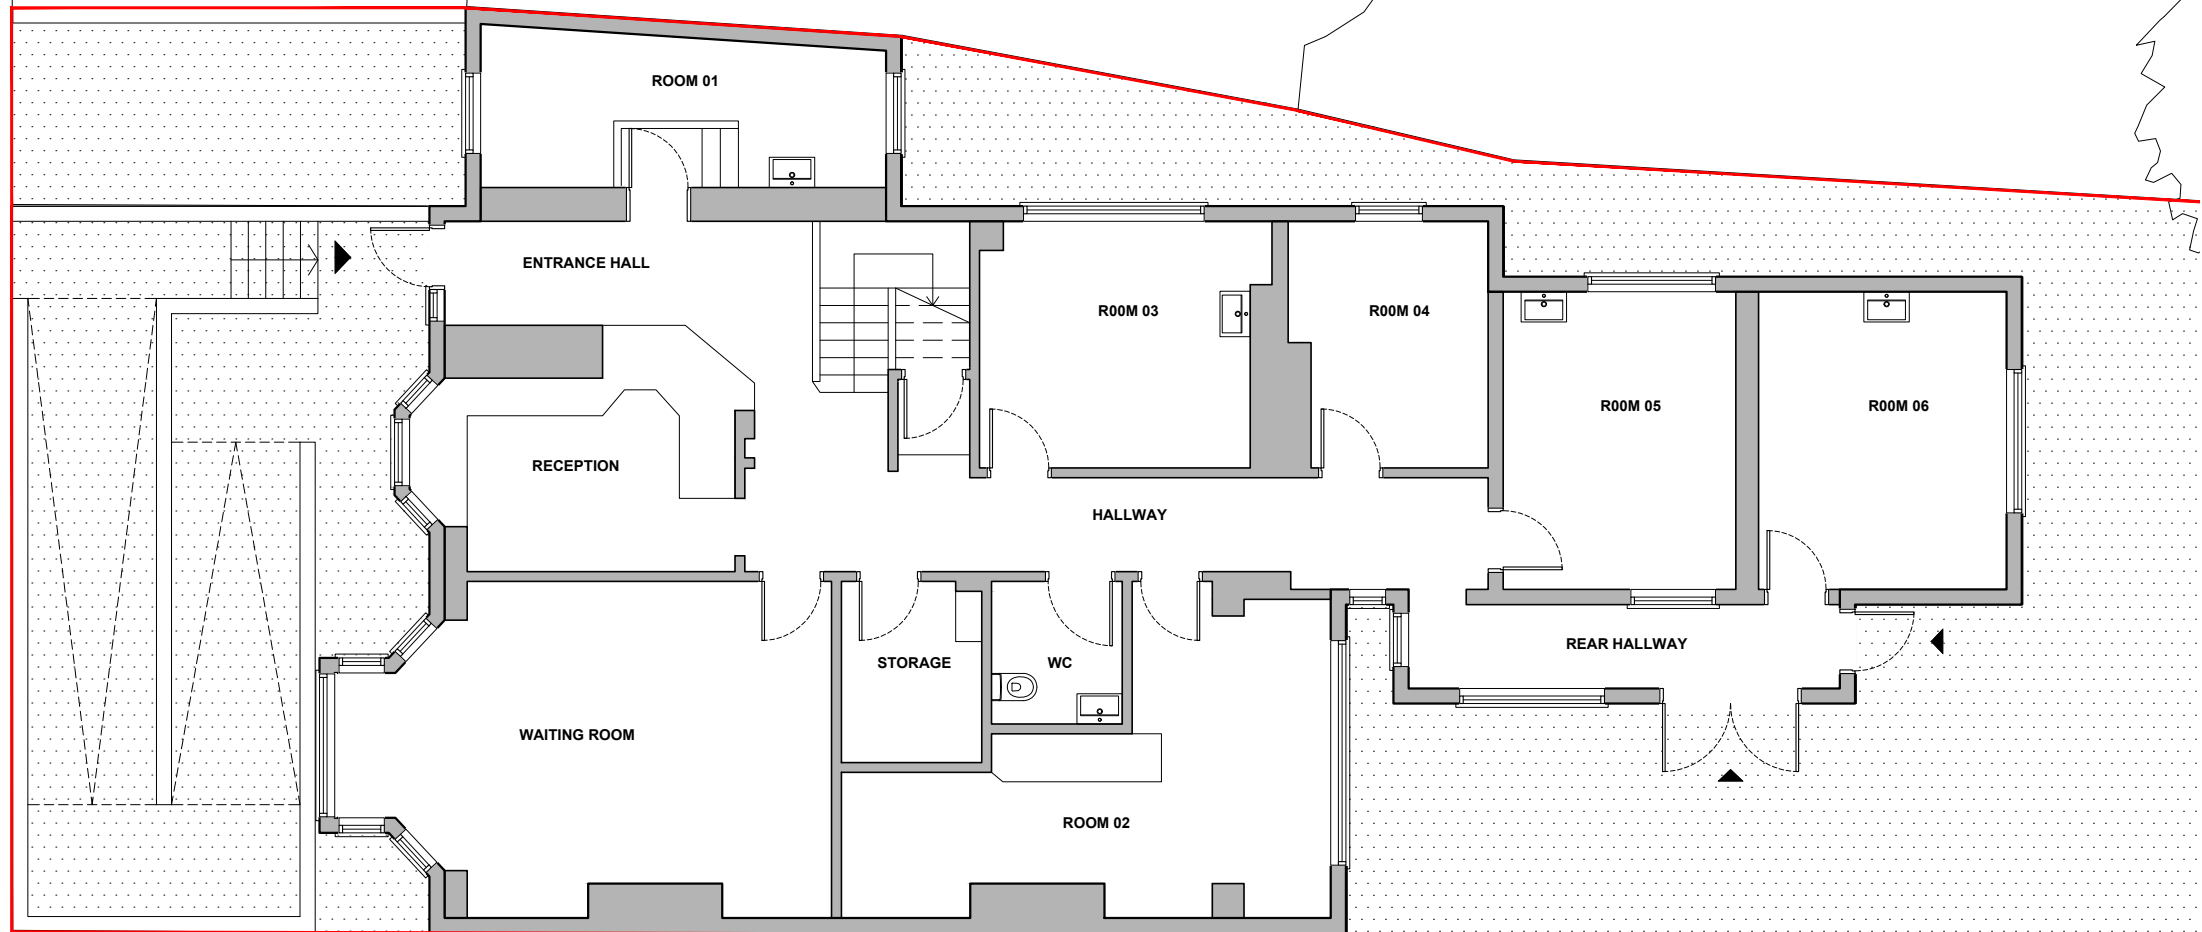

DUKES AVENUE

COLGRAIN




NO. 3



DRAWING KEY

SITE: 450 m²
GIA: 327 m²

EXISTING WALL

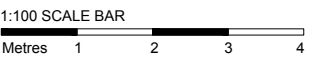

ISSUE

PLANNING

DATE 07.09.2022

REVISION N/A

DRAWING TITLE

EXISTING G FLOOR
PLAN

DWG REF 5056_KW_PL_DR_11-01

SCALE 1:100 (A3)

PROJECT 1 Dukes Avenue, Muswell Hill
London, N10 2PS