


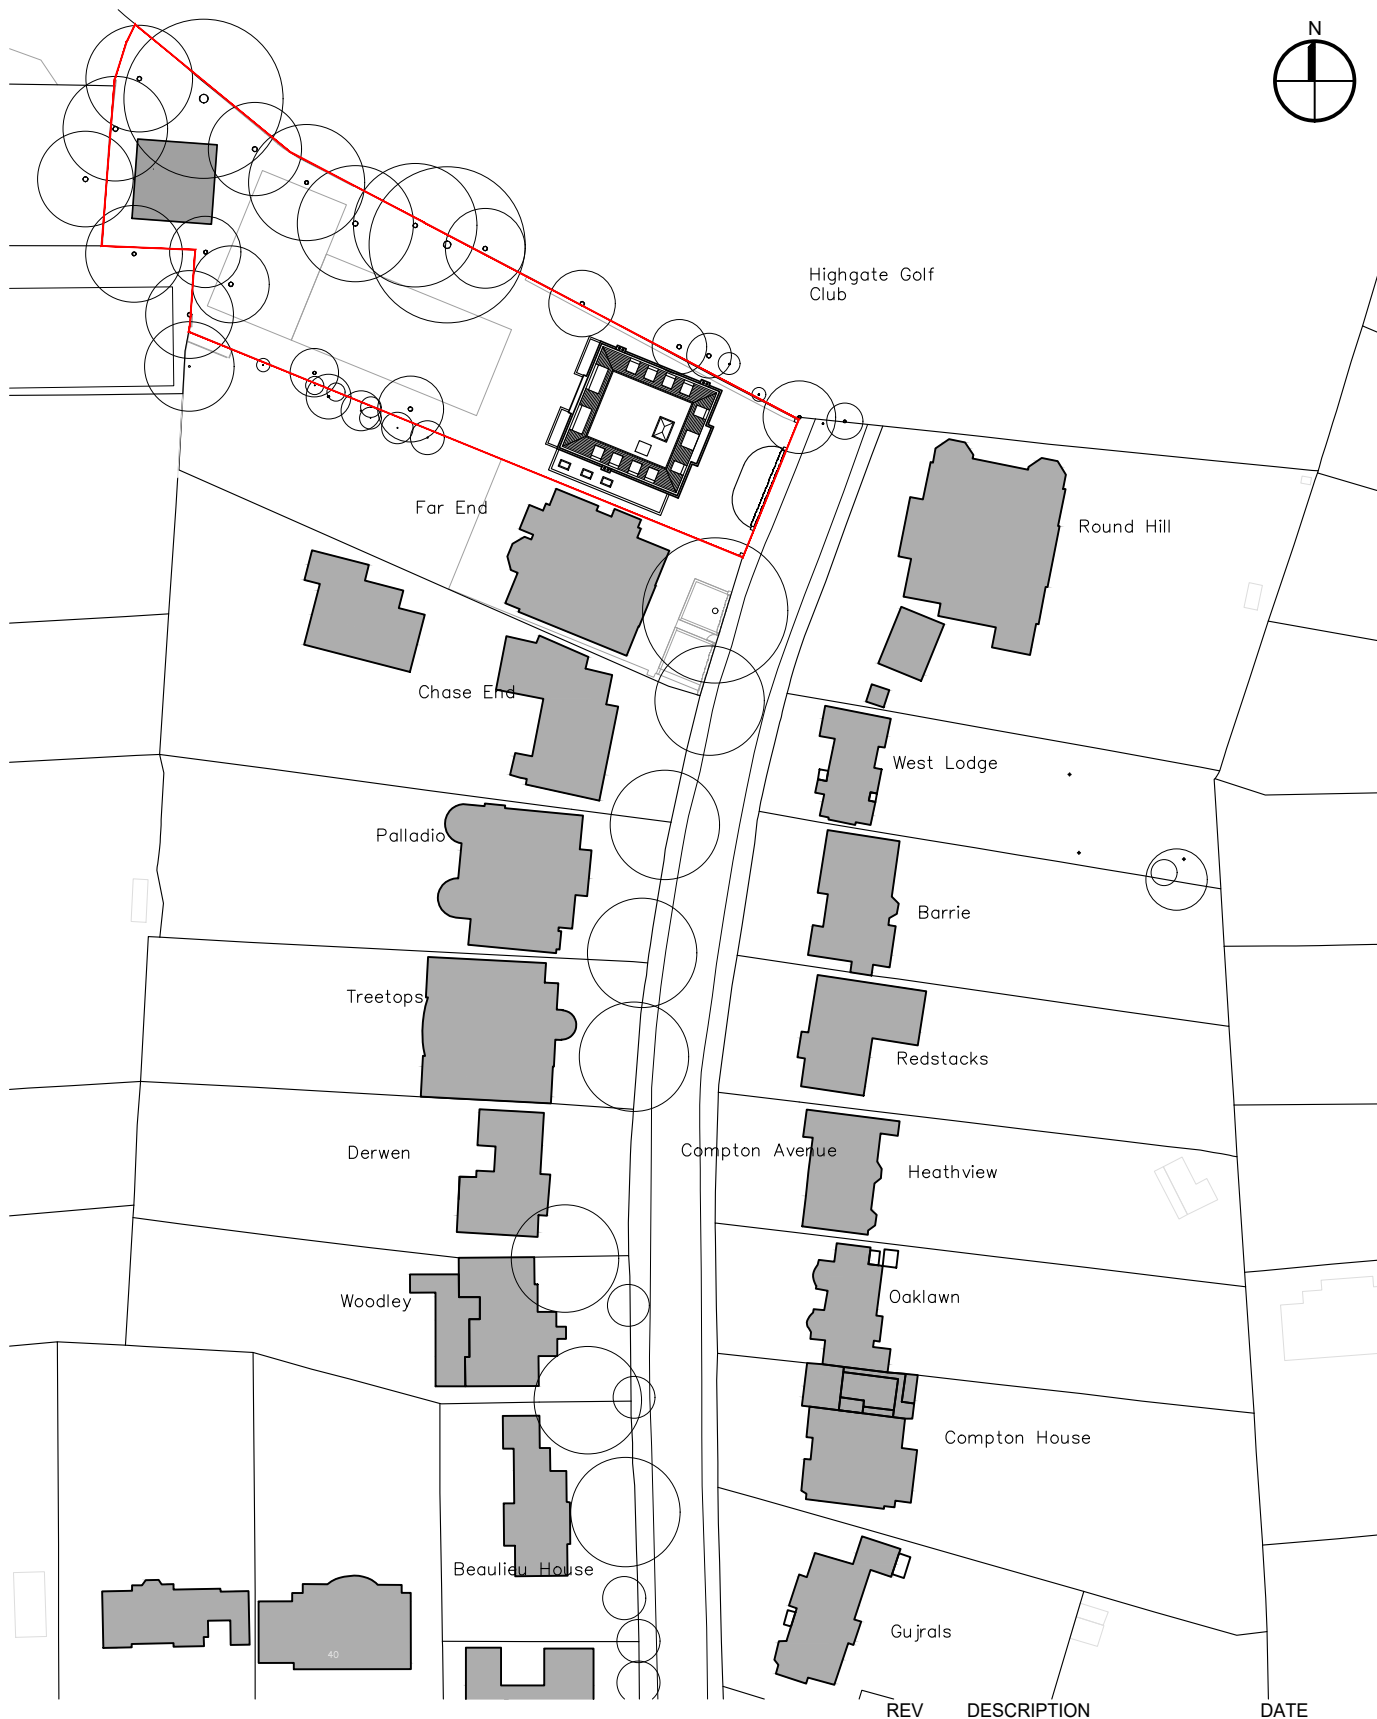

GMA ARCHITECTURE Architects and Designers UK House 82 Heath Road Twickenham TW1 4BA Telephone 020 8891 5959 Fax 020 8607 9933 Email enquiries@gmaarchitecture.co.uk	Project		Date
	Nice Place, Compton Avenue		August '22
	London, N6 4LH		Scale
			1:1250@A4
	Drawing		Project No.
	Location Plan		01/228/16
			Drawing No.
			PL-01