


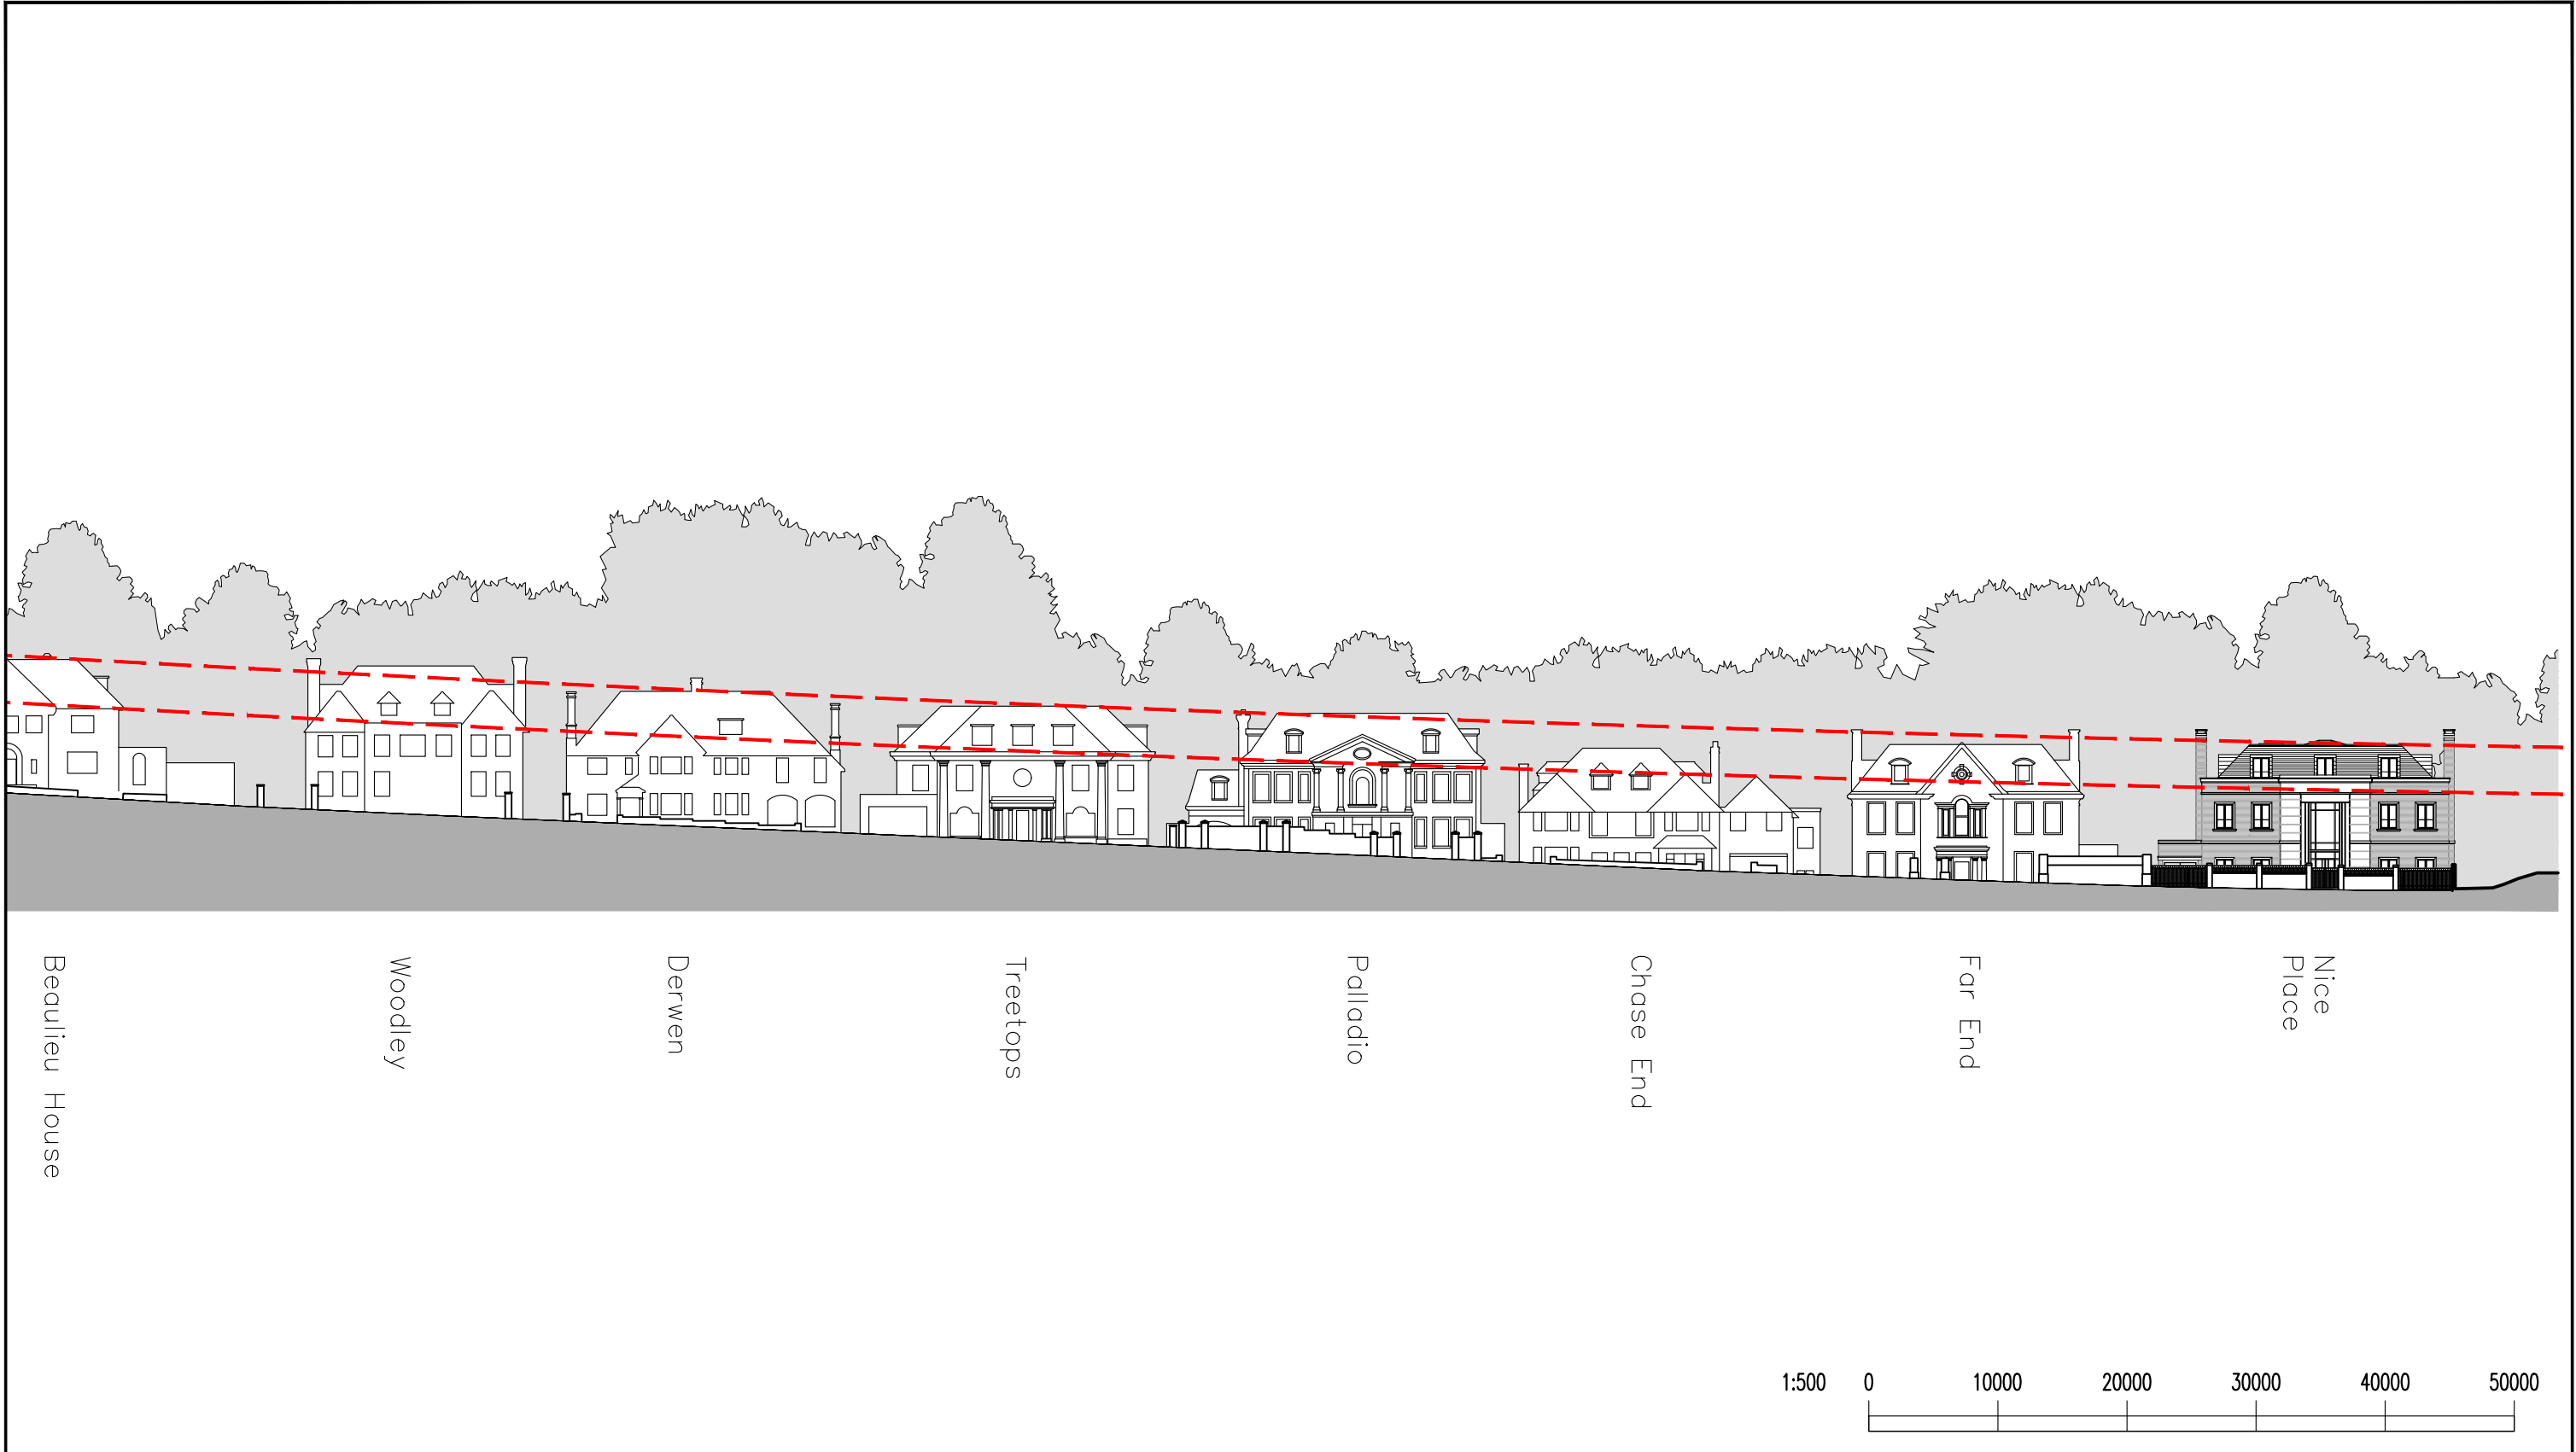

	Notes : ■ Dimensions are to be checked on site before fabrication and construction ■ Any discrepancies are to be immediately notified to the architects ■ Structural measurements are to be taken from the structural engineers drawings ■ Do not scale ■ Copyright reserved by GMA	DRAWING ISSUE STATUS		Client		Drawing			
		planning		UWH Developments		Street Section - Ridge/Eaves Comparison			
		GMA ARCHITECTURE Architects and Designers UK House 82 Heath Road Twickenham TW1 4BA Telephone 020 8891 5959 Fax 020 8607 9933 www.gmaarchitecture.co.uk		Project		Scale	Date	Drawn	Checked
				Nice Place, Compton Avenue London N6 4LH		1:500@A3	August '22	SJS	-
REV	DESCRIPTION	DATE			Type	Client			
					01	228-16	PL-14	-	