



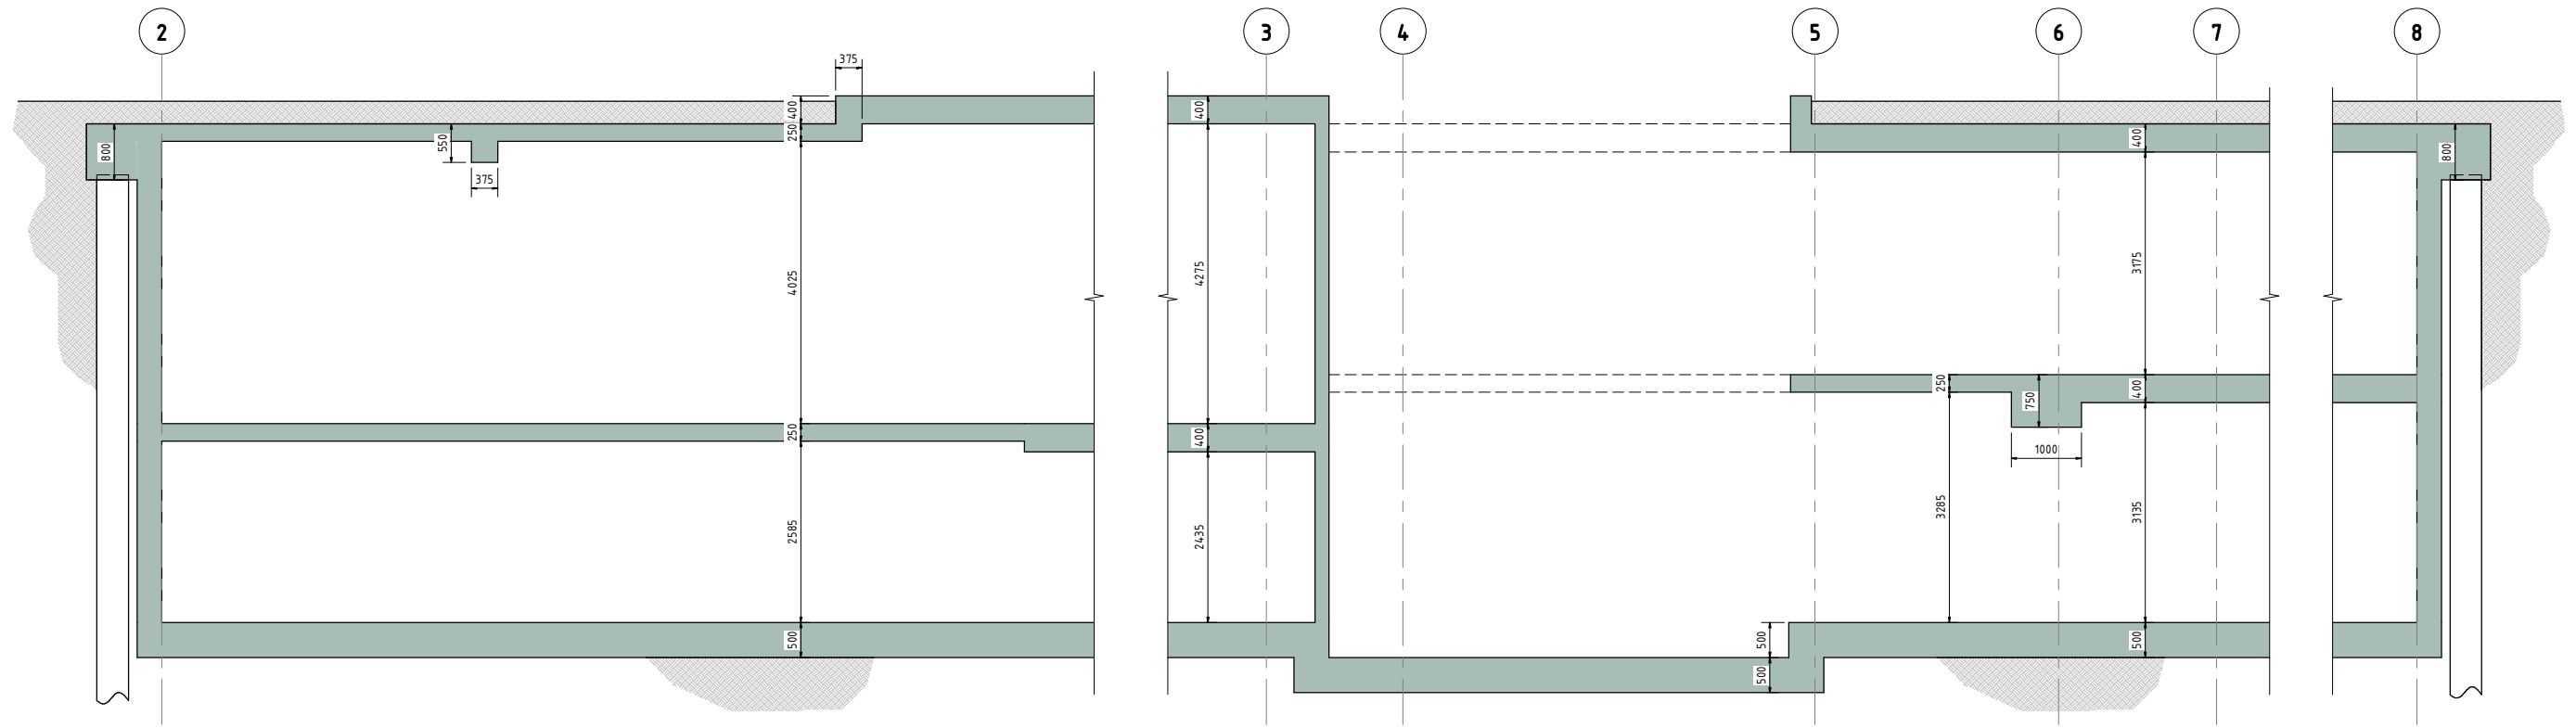

Section S5
SCALE 1:50

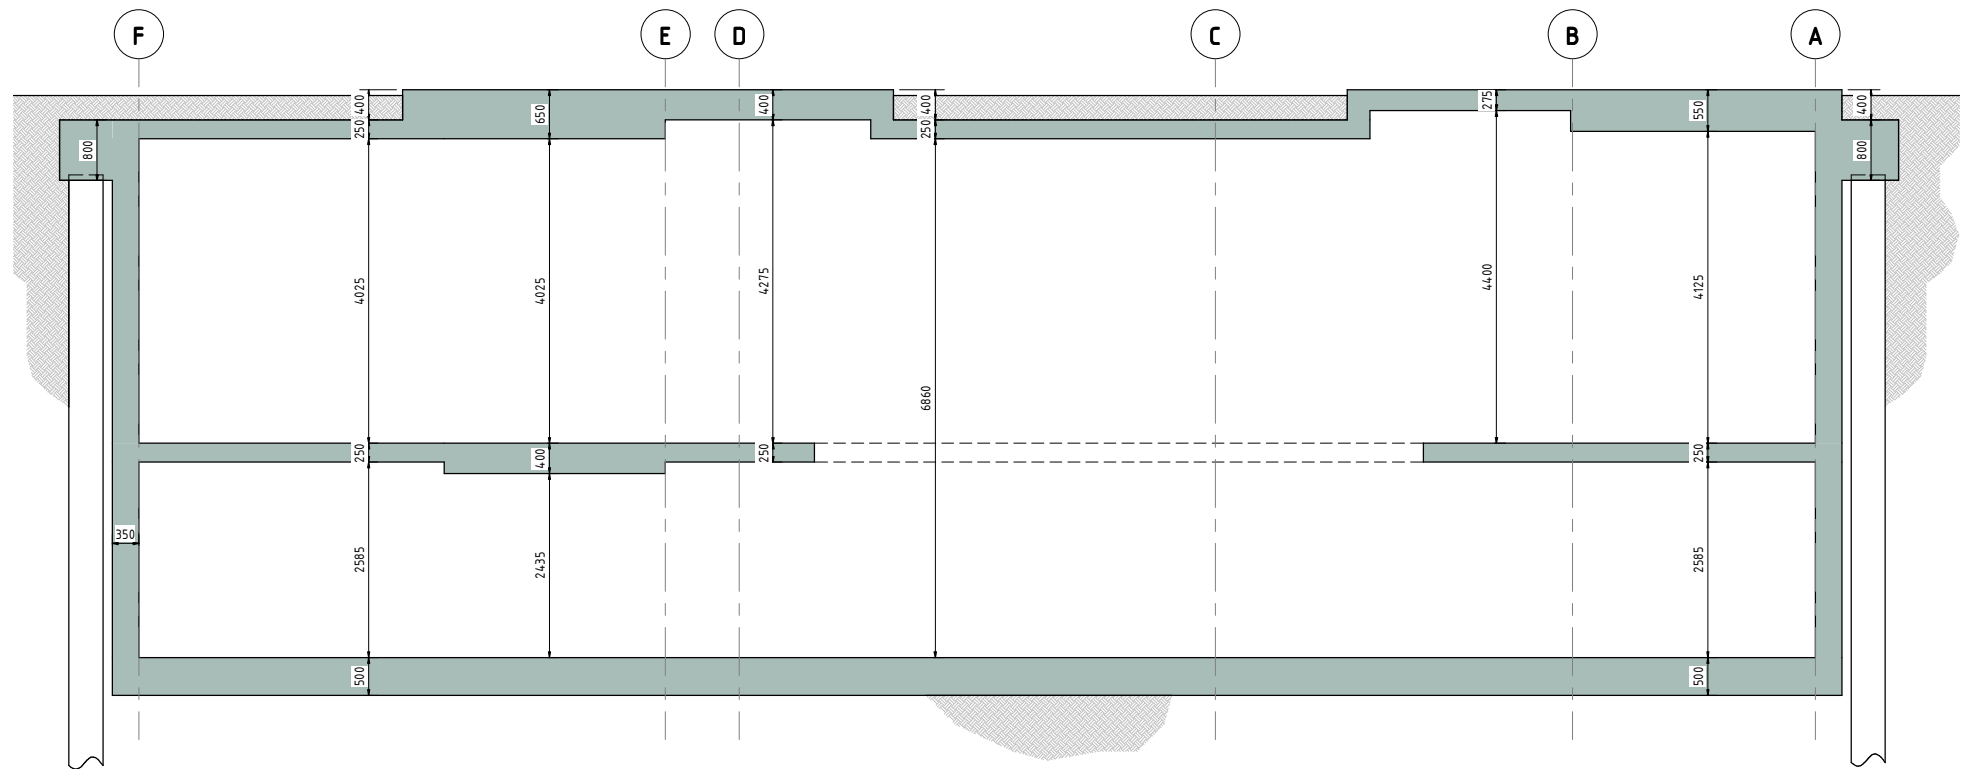

Section S6
SCALE 1:50

Notes : 1. This drawing is to be read in conjunction with all relevant Architect's, Engineer's and Specialist's drawings and specifications. 2. This drawing is the copyright of Constructure Ltd and is not to be used or reproduced without permission. 3. Do not scale from this drawing in either paper or digital form. Use written dimensions only. To check drawing has been printed to the intended scale the width of the column should be 100mm wide @ A1 or 50mm wide @ A3.	Legend : - Existing structure. - Structure under. - Reinforced concrete section. - Reinforced concrete surface. - Mass concrete. - Blockwork. - Brickwork.					Project COMPTON AVENUE		Drawing No. 1733 / 23	Rev -
						DETAILS & SECTIONS SHEET 3		Scale @ A1 1:50	Scale @ A3 1:100
								Drawn TC	Engineer PL
						constructure			
				Status DRAFT					
				- 02.10.19 TC PL WORK IN PROGRESS					
				Rev Date Drawn Eng Amendment					
								Structural Designers constructure.co.uk office@constructure.co.uk 020 7403 7989	