


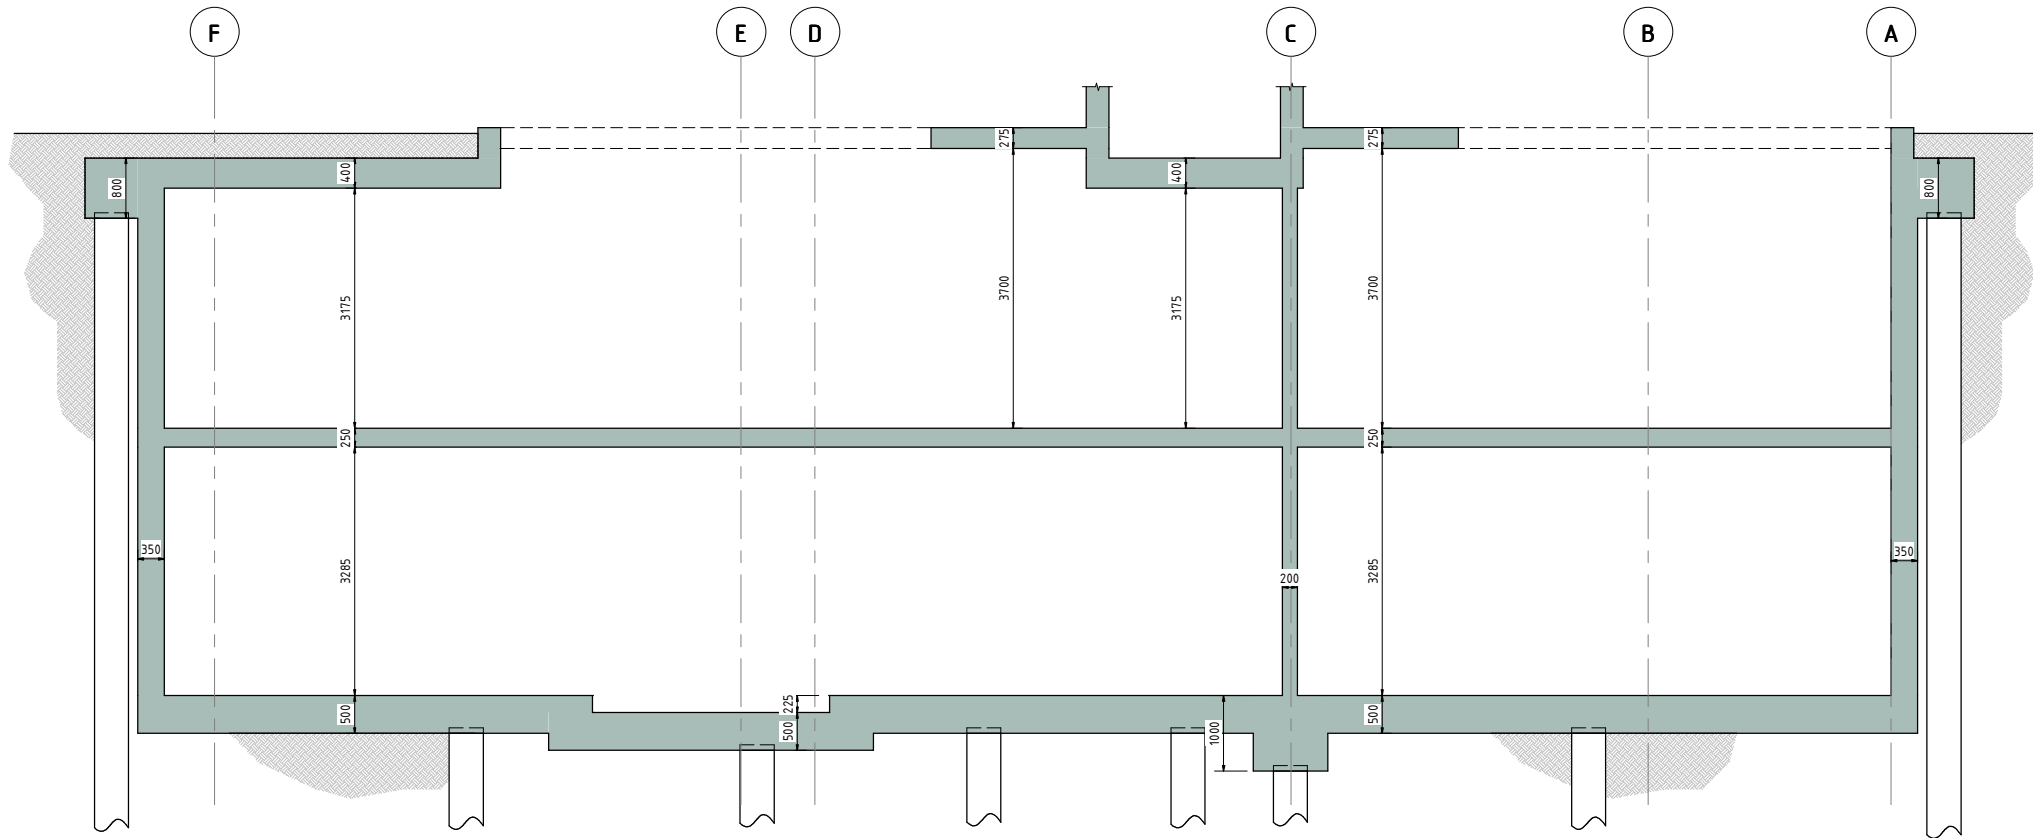

Section S9
SCALE 1:50

Notes : 1. This drawing is to be read in conjunction with all relevant Architect's, Engineer's and Specialist's drawings and specifications. 2. This drawing is the copyright of Constructure Ltd and is not to be used or reproduced without permission. 3. Do not scale from this drawing in either paper or digital form. Use written dimensions only. To check drawing has been printed to the intended scale the width of the column should be 100mm wide @ A1 or 50mm wide @ A3.	Legend : - Existing structure. - Structure under. - Reinforced concrete section. - Reinforced concrete surface. - Mass concrete. - Blockwork. - Brickwork.						Project COMPTON AVENUE DETAILS & SECTIONS SHEET 5	Drawing No. 1733 / 25 Rev -	
		Scale @ A1 1: 50 Scale @ A3 1: 100							
		Drawn TC Engineer PL							
		constructure 020 7403 7989							
		Structural Designers constructure.co.uk office@constructure.co.uk 020 7403 7989							
					Status DRAFT				
					- 02.10.19 TC PL WORK IN PROGRESS				
					Rev Date Drawn Eng Amendment				