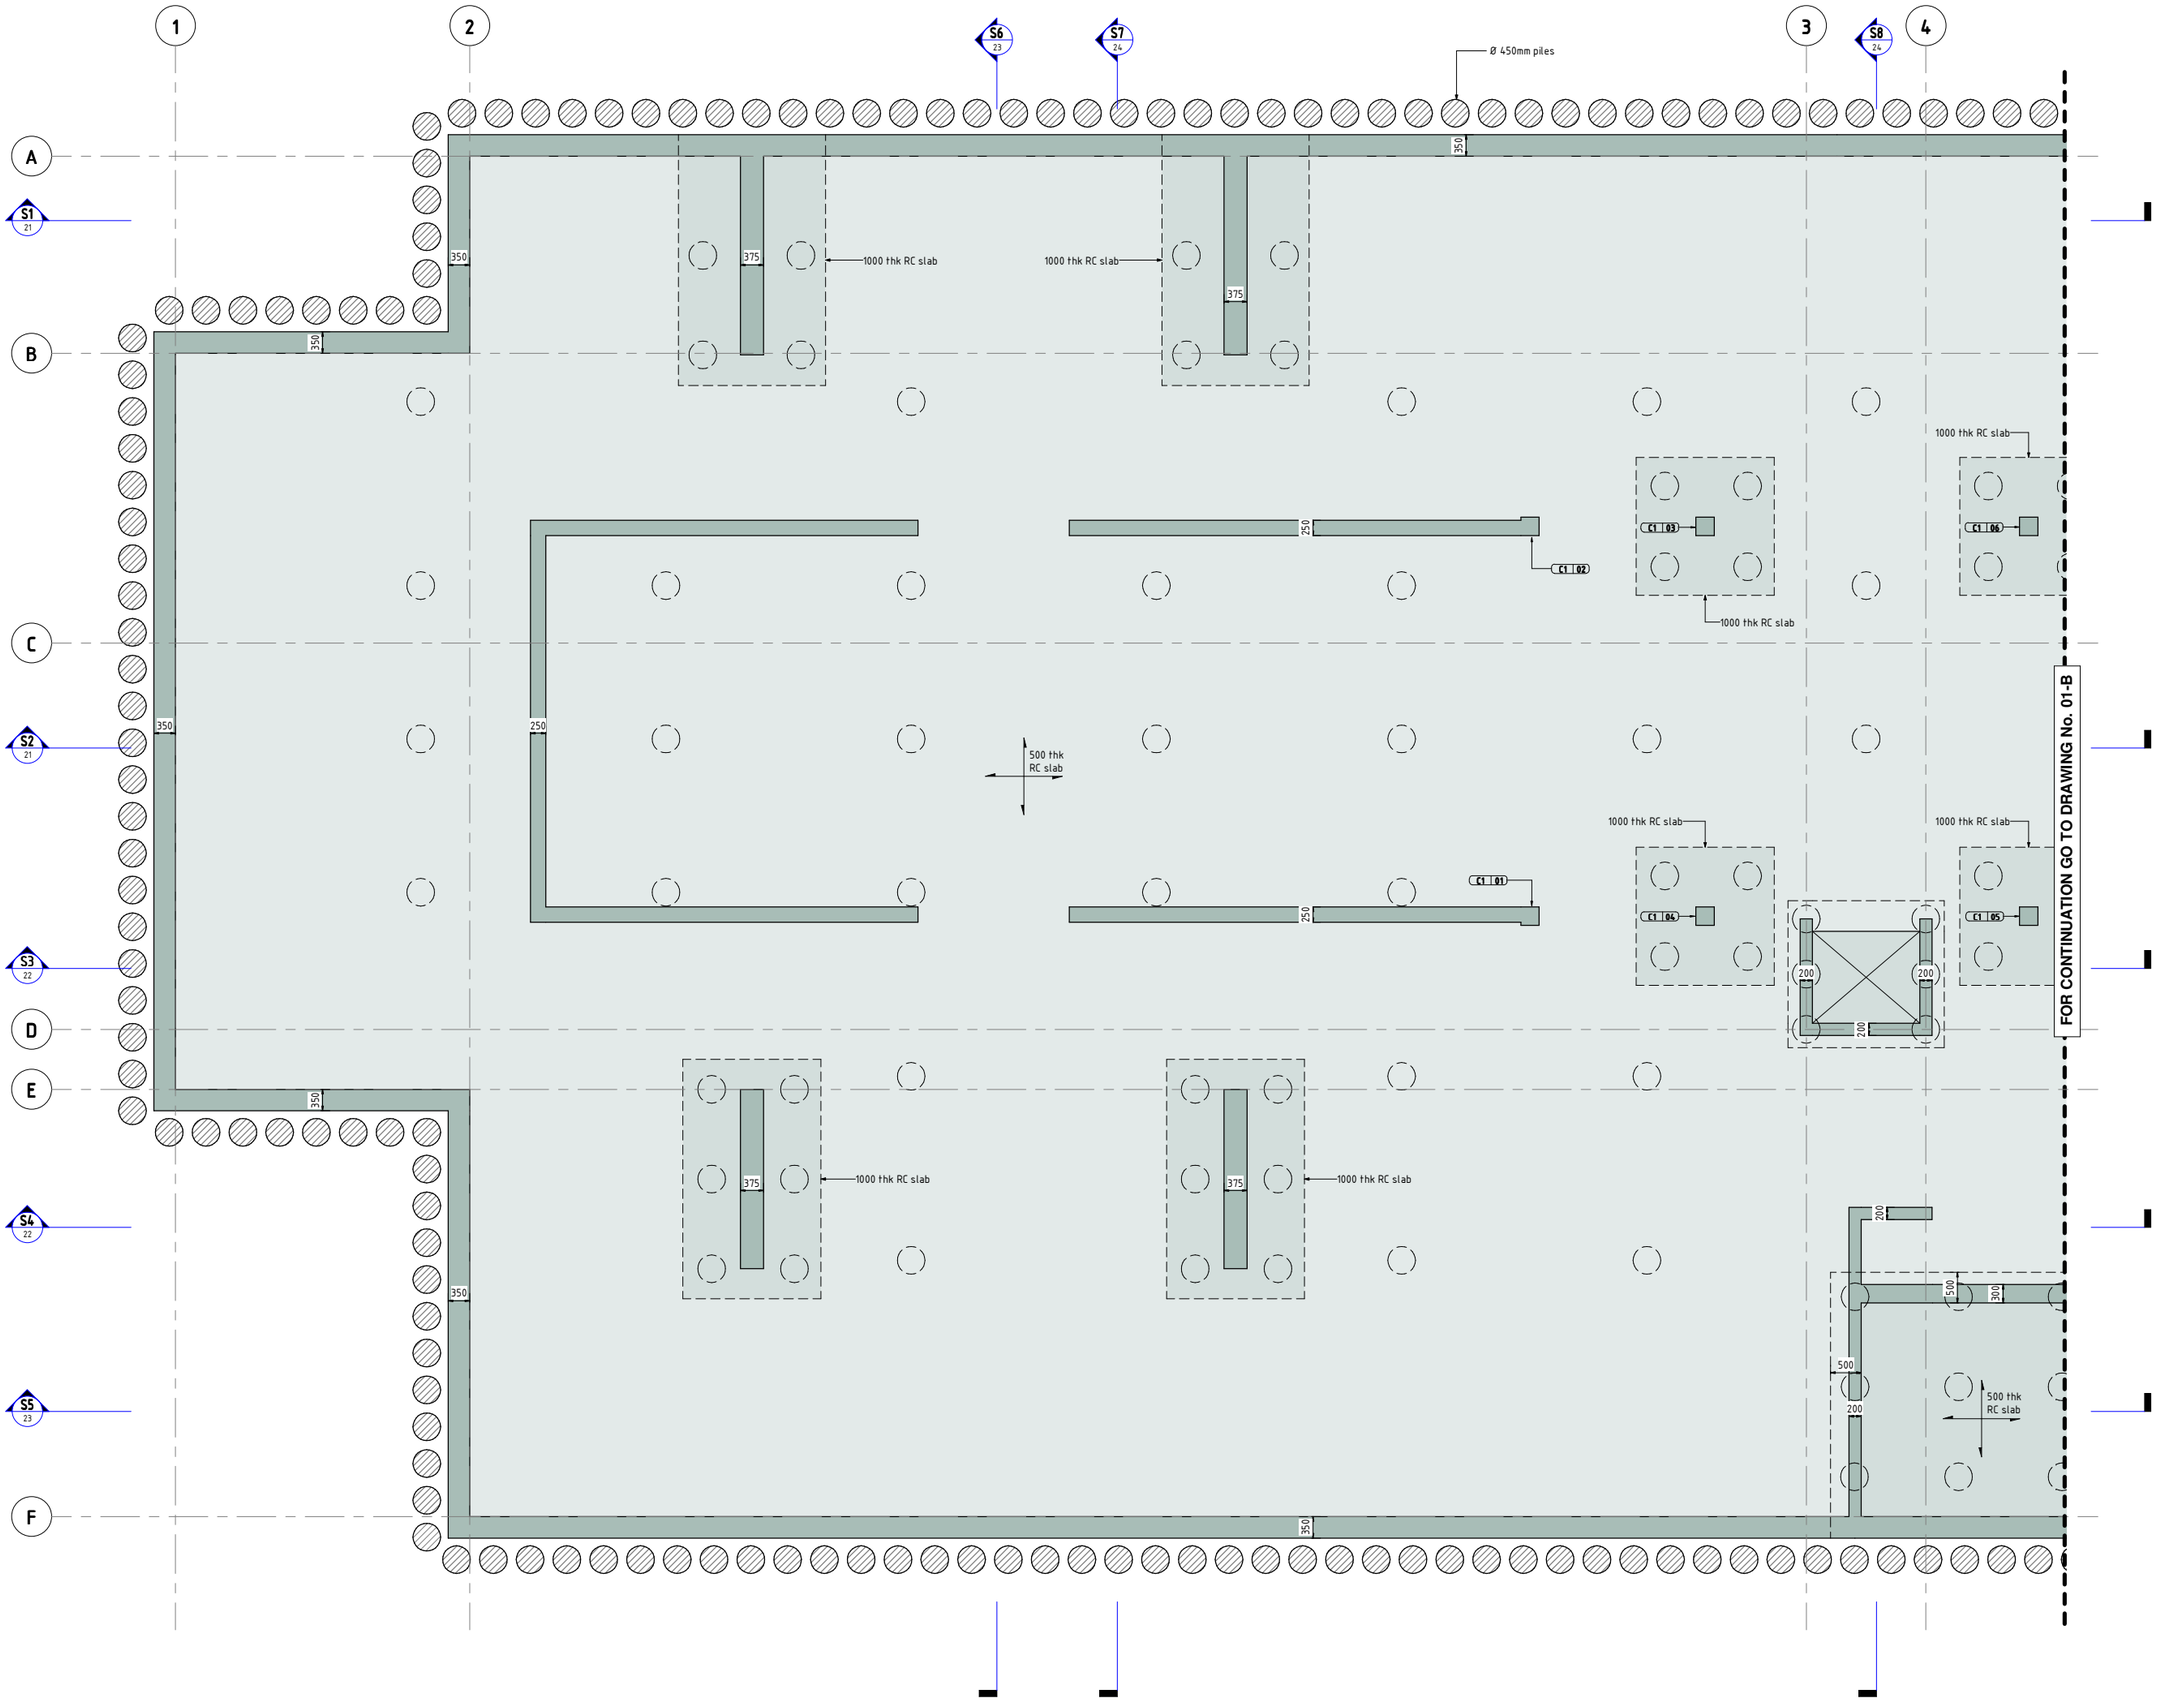


Notes :

1. This drawing is to be read in conjunction with all relevant Architect's, Engineer's and Specialist's drawings and specifications.
2. This drawing is the copyright of Constructure Ltd and is not to be used or reproduced without permission.
3. Do not scale from this drawing in either paper or digital form. Use written dimensions only. To check drawing has been printed to the intended scale the width of the column should be 100mm wide @ A1 or 50mm wide @ A3.

Legend :

- Existing structure.
- Structure under.
- Reinforced concrete section.
- Reinforced concrete surface.
- Mass concrete.
- Blockwork.
- Brickwork.

CONCRETE COLUMNS

C1	300 x 300mm
C2	300 x 600mm

Status **DRAFT**

Rev	Date	Drawn	Eng	Amendment
-	02.10.19	TC	PL	WORK IN PROGRESS

Project

COMPTON AVENUE

BASEMENT PLAN - SHEET 1

Drawing No.	1733 / 01-A	Rev	-
Scale @ A1	1 : 50	Scale @ A3	1 : 100
Drawn	TC	Engineer	PL

constructure

Structural Designers
constructure.co.uk
office@constructure.co.uk
020 7403 7989