


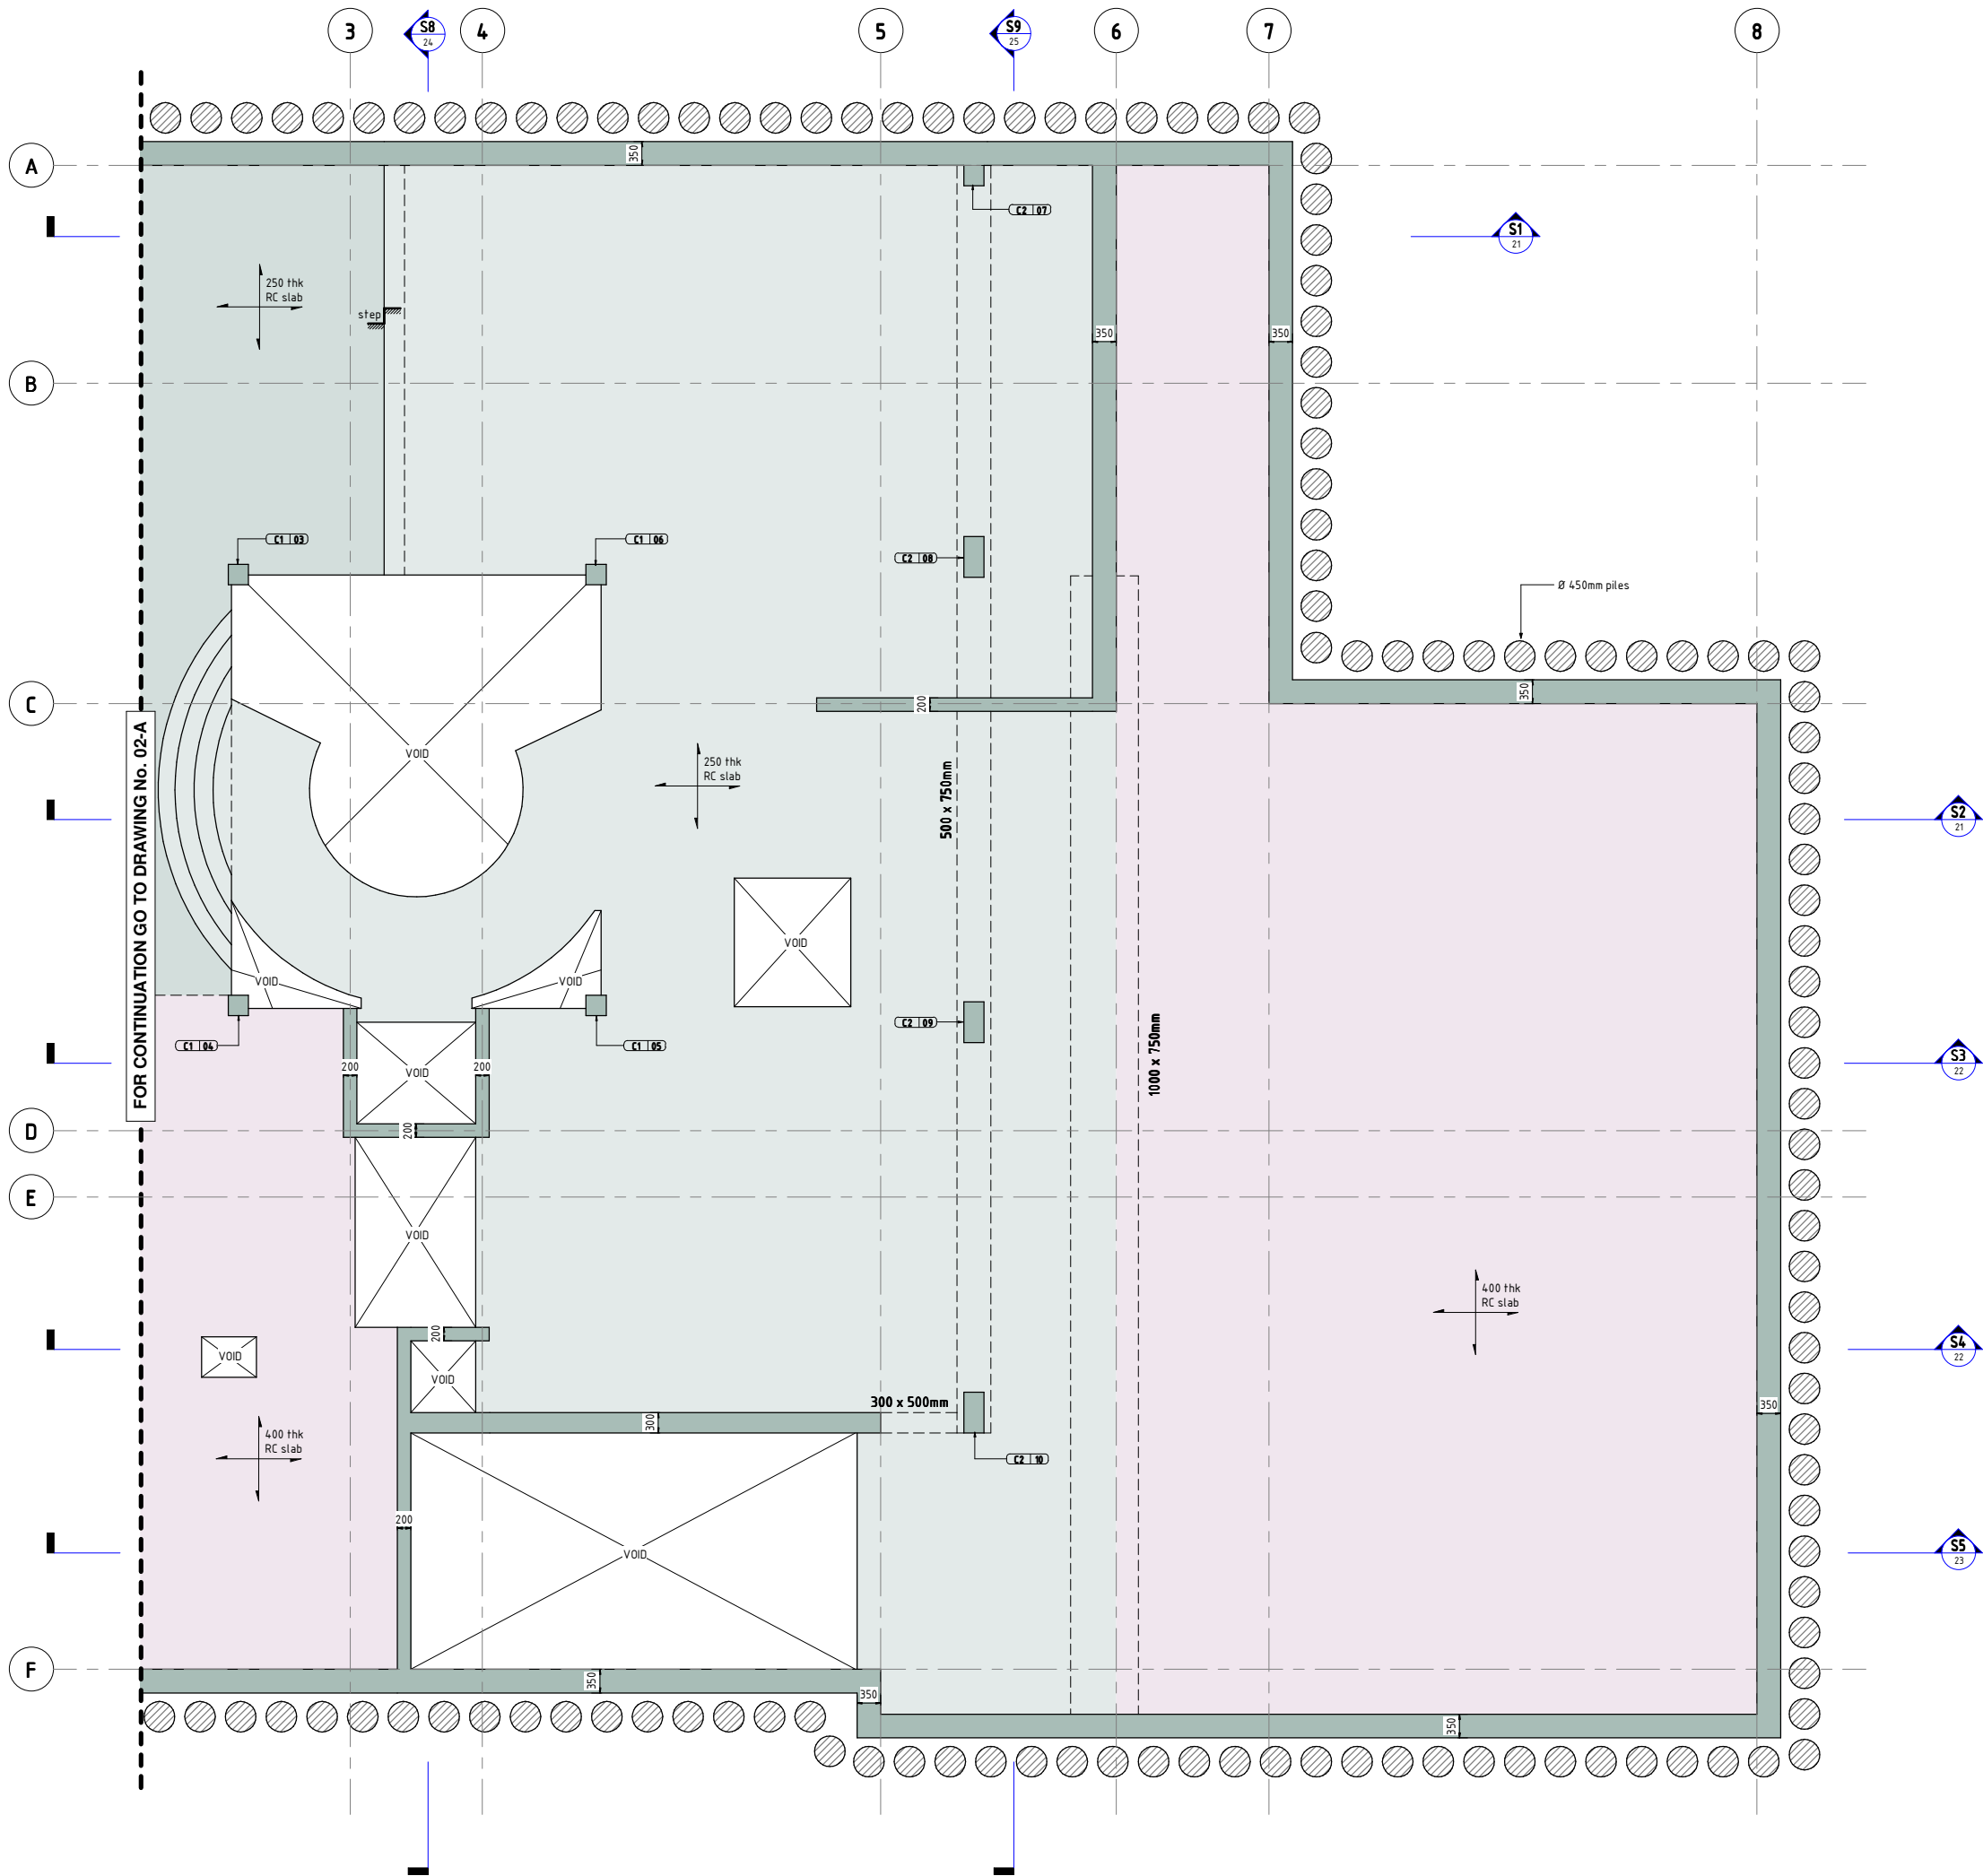

- Notes :
1. This drawing is to be read in conjunction with all relevant Architect's, Engineer's and Specialist's drawings and specifications.
 2. This drawing is the copyright of Constructure Ltd and is not to be used or reproduced without permission.
 3. Do not scale from this drawing in either paper or digital form. Use written dimensions only. To check drawing has been printed to the intended scale the width of the column should be 100mm wide @ A1 or 50mm wide @ A3.

- Legend :
- Existing structure.
 - Structure under.
 - Reinforced concrete section.
 - Reinforced concrete surface.
 - Mass concrete.
 - Blockwork.
 - Brickwork.

CONCRETE COLUMNS	
C1	300 x 300mm
C2	300 x 600mm

Status	DRAFT			
-	02.10.19	TC	PL	WORK IN PROGRESS
Rev	Date	Drawn	Eng	Amendment
Project				
COMPTON AVENUE				
LOWER GROUND PLAN - SHEET 2				
Drawing No.	1733 / 02-B		Rev	-
Scale @ A1	1:50		Scale @ A3	1:100
Drawn	TC		Engineer	PL
constructure				
Structural Designers		constructure.co.uk office@constructure.co.uk 020 7403 7989		