





Approved Elevation as per HGY/2022/1103

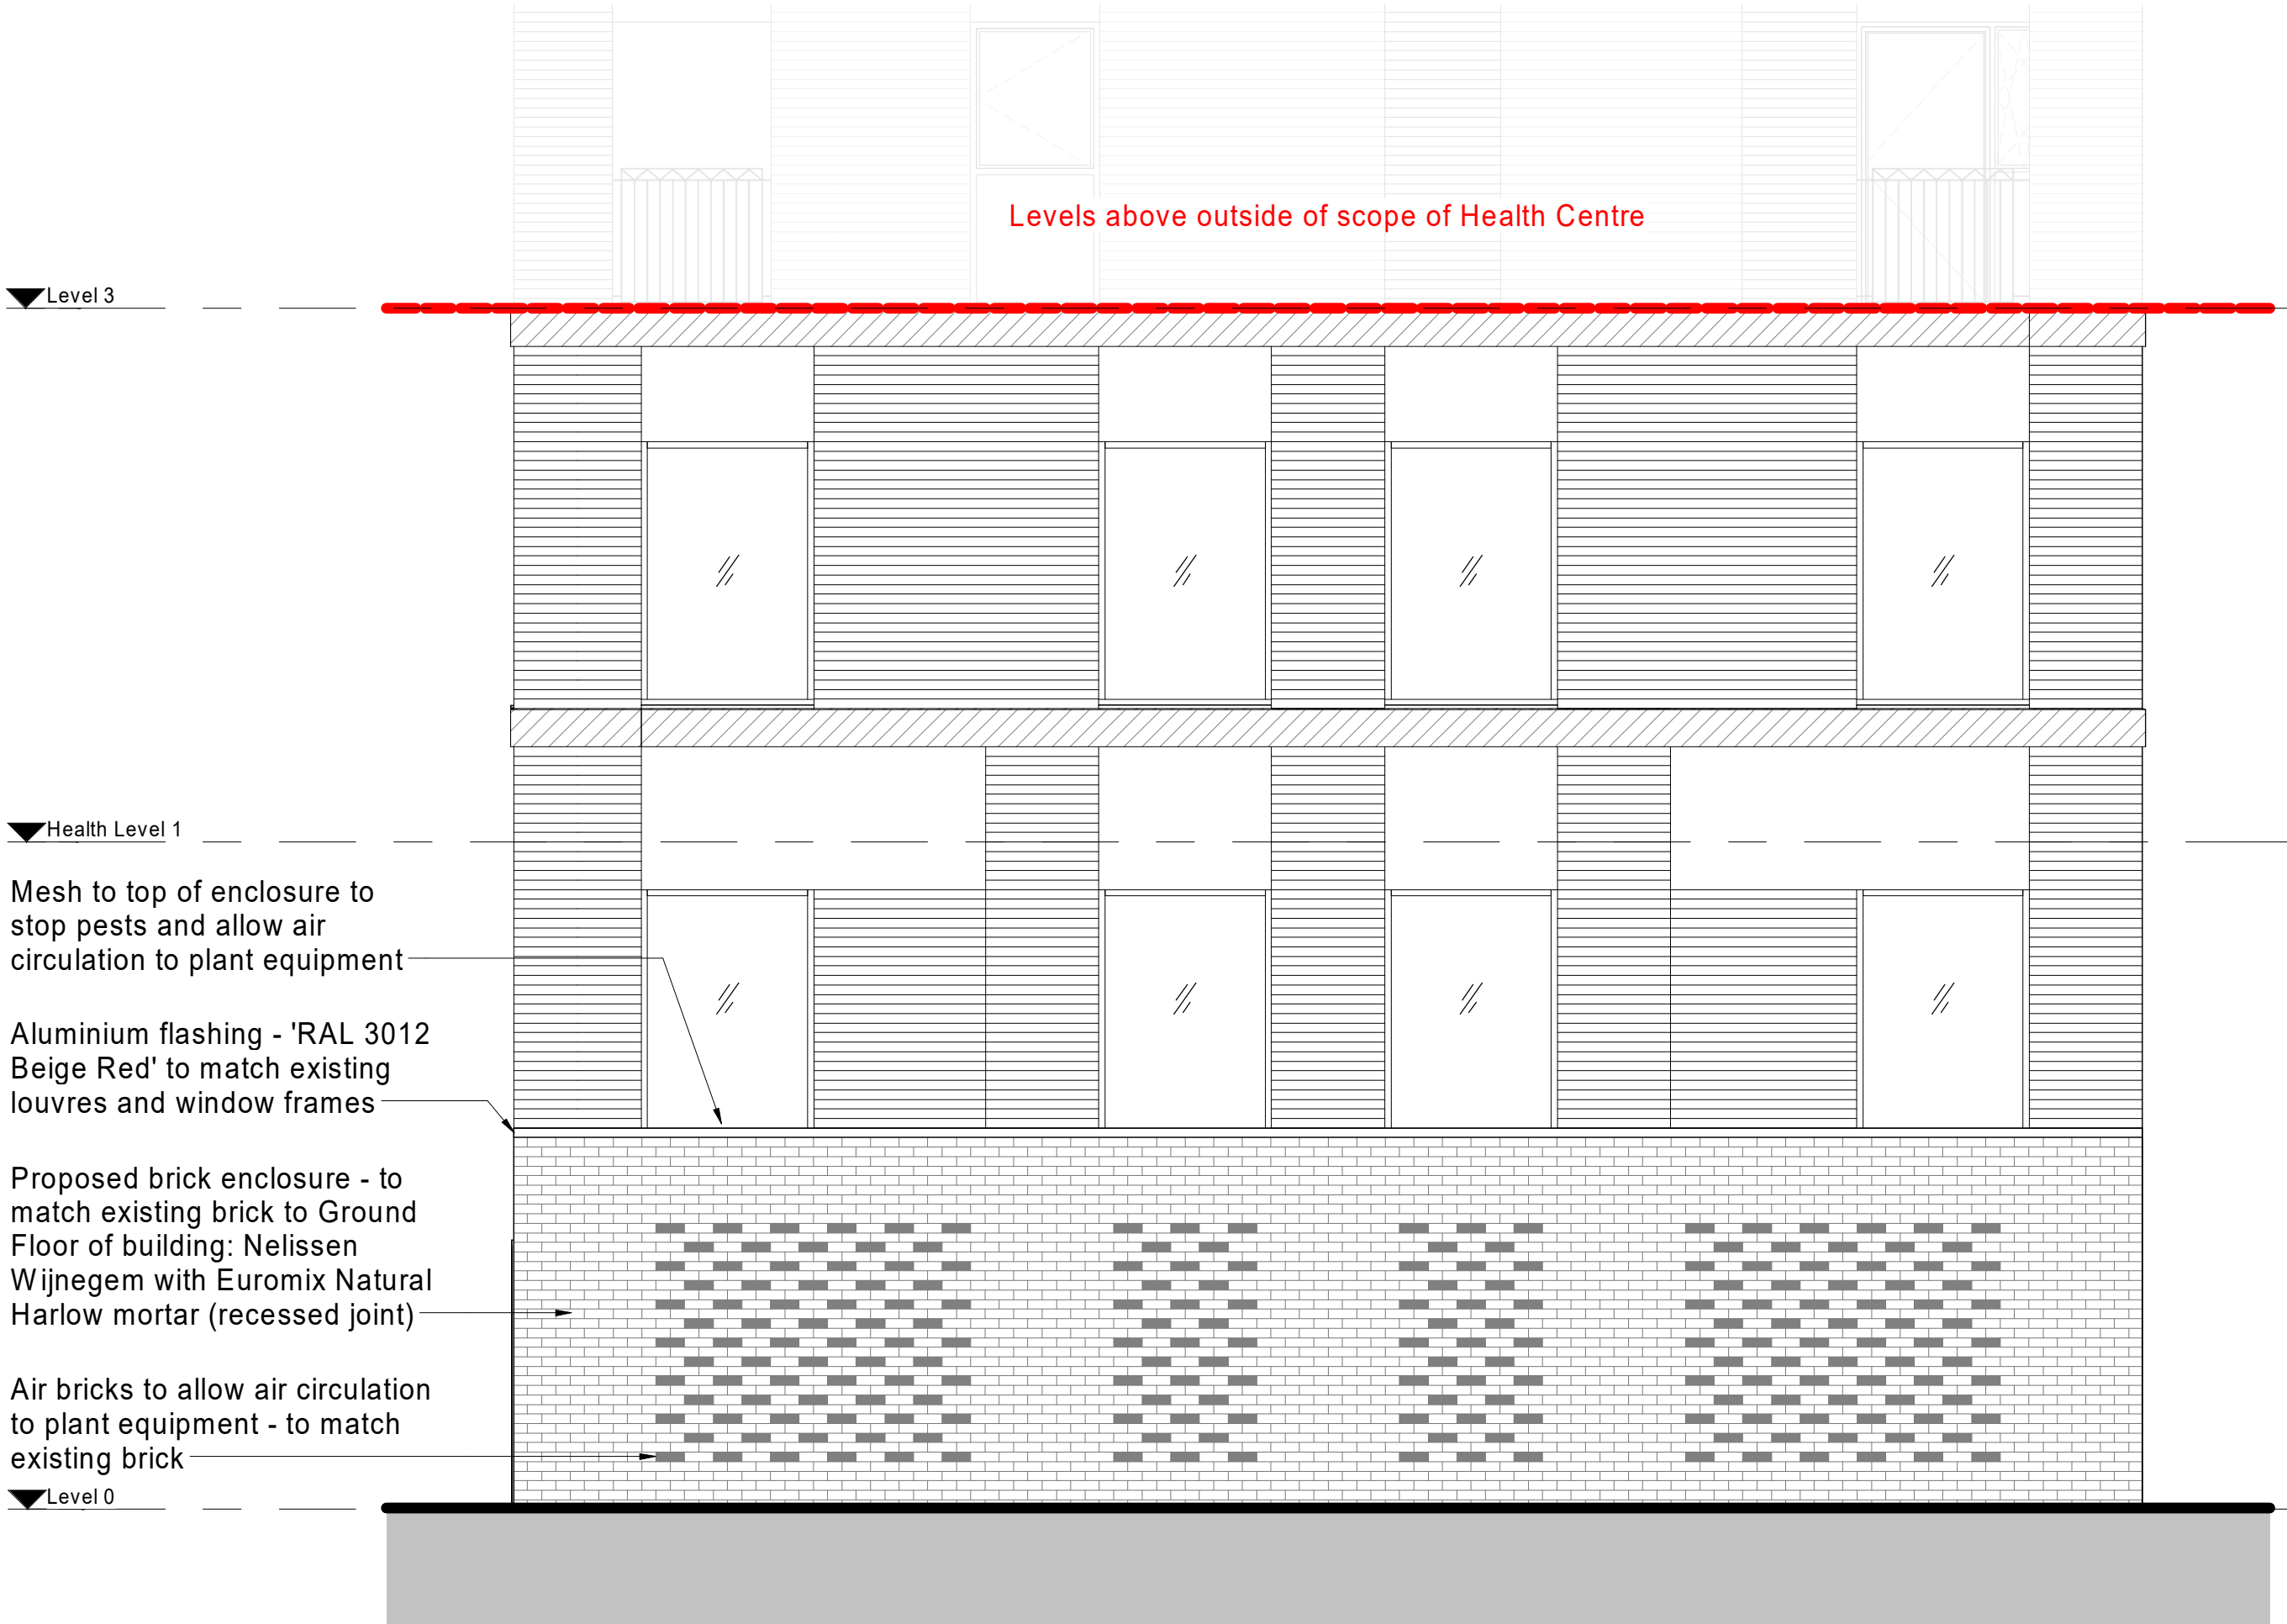

Proposed Elevation

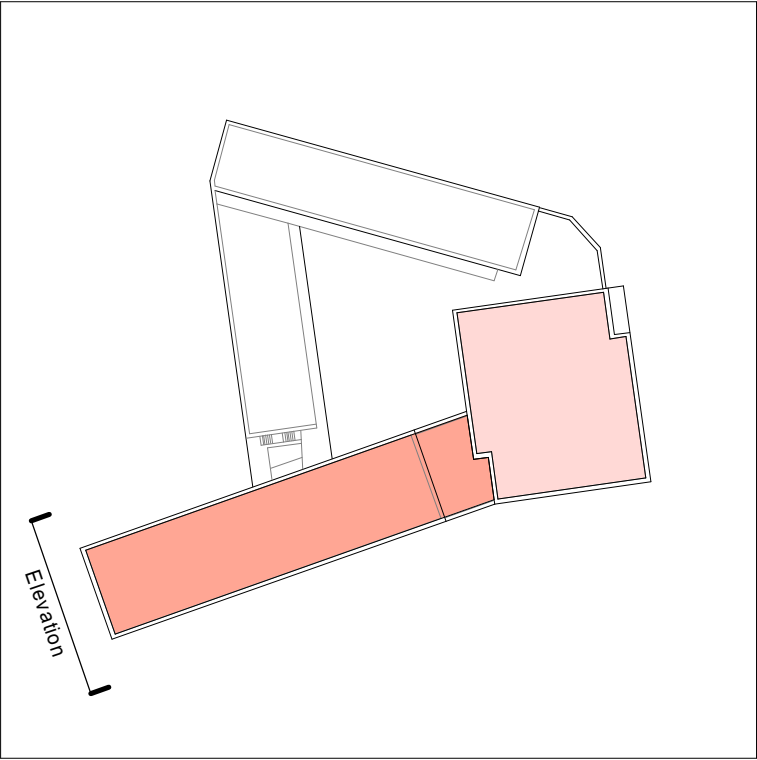

Key Plan

Health Centre - Plant Enclosure West Elevation