




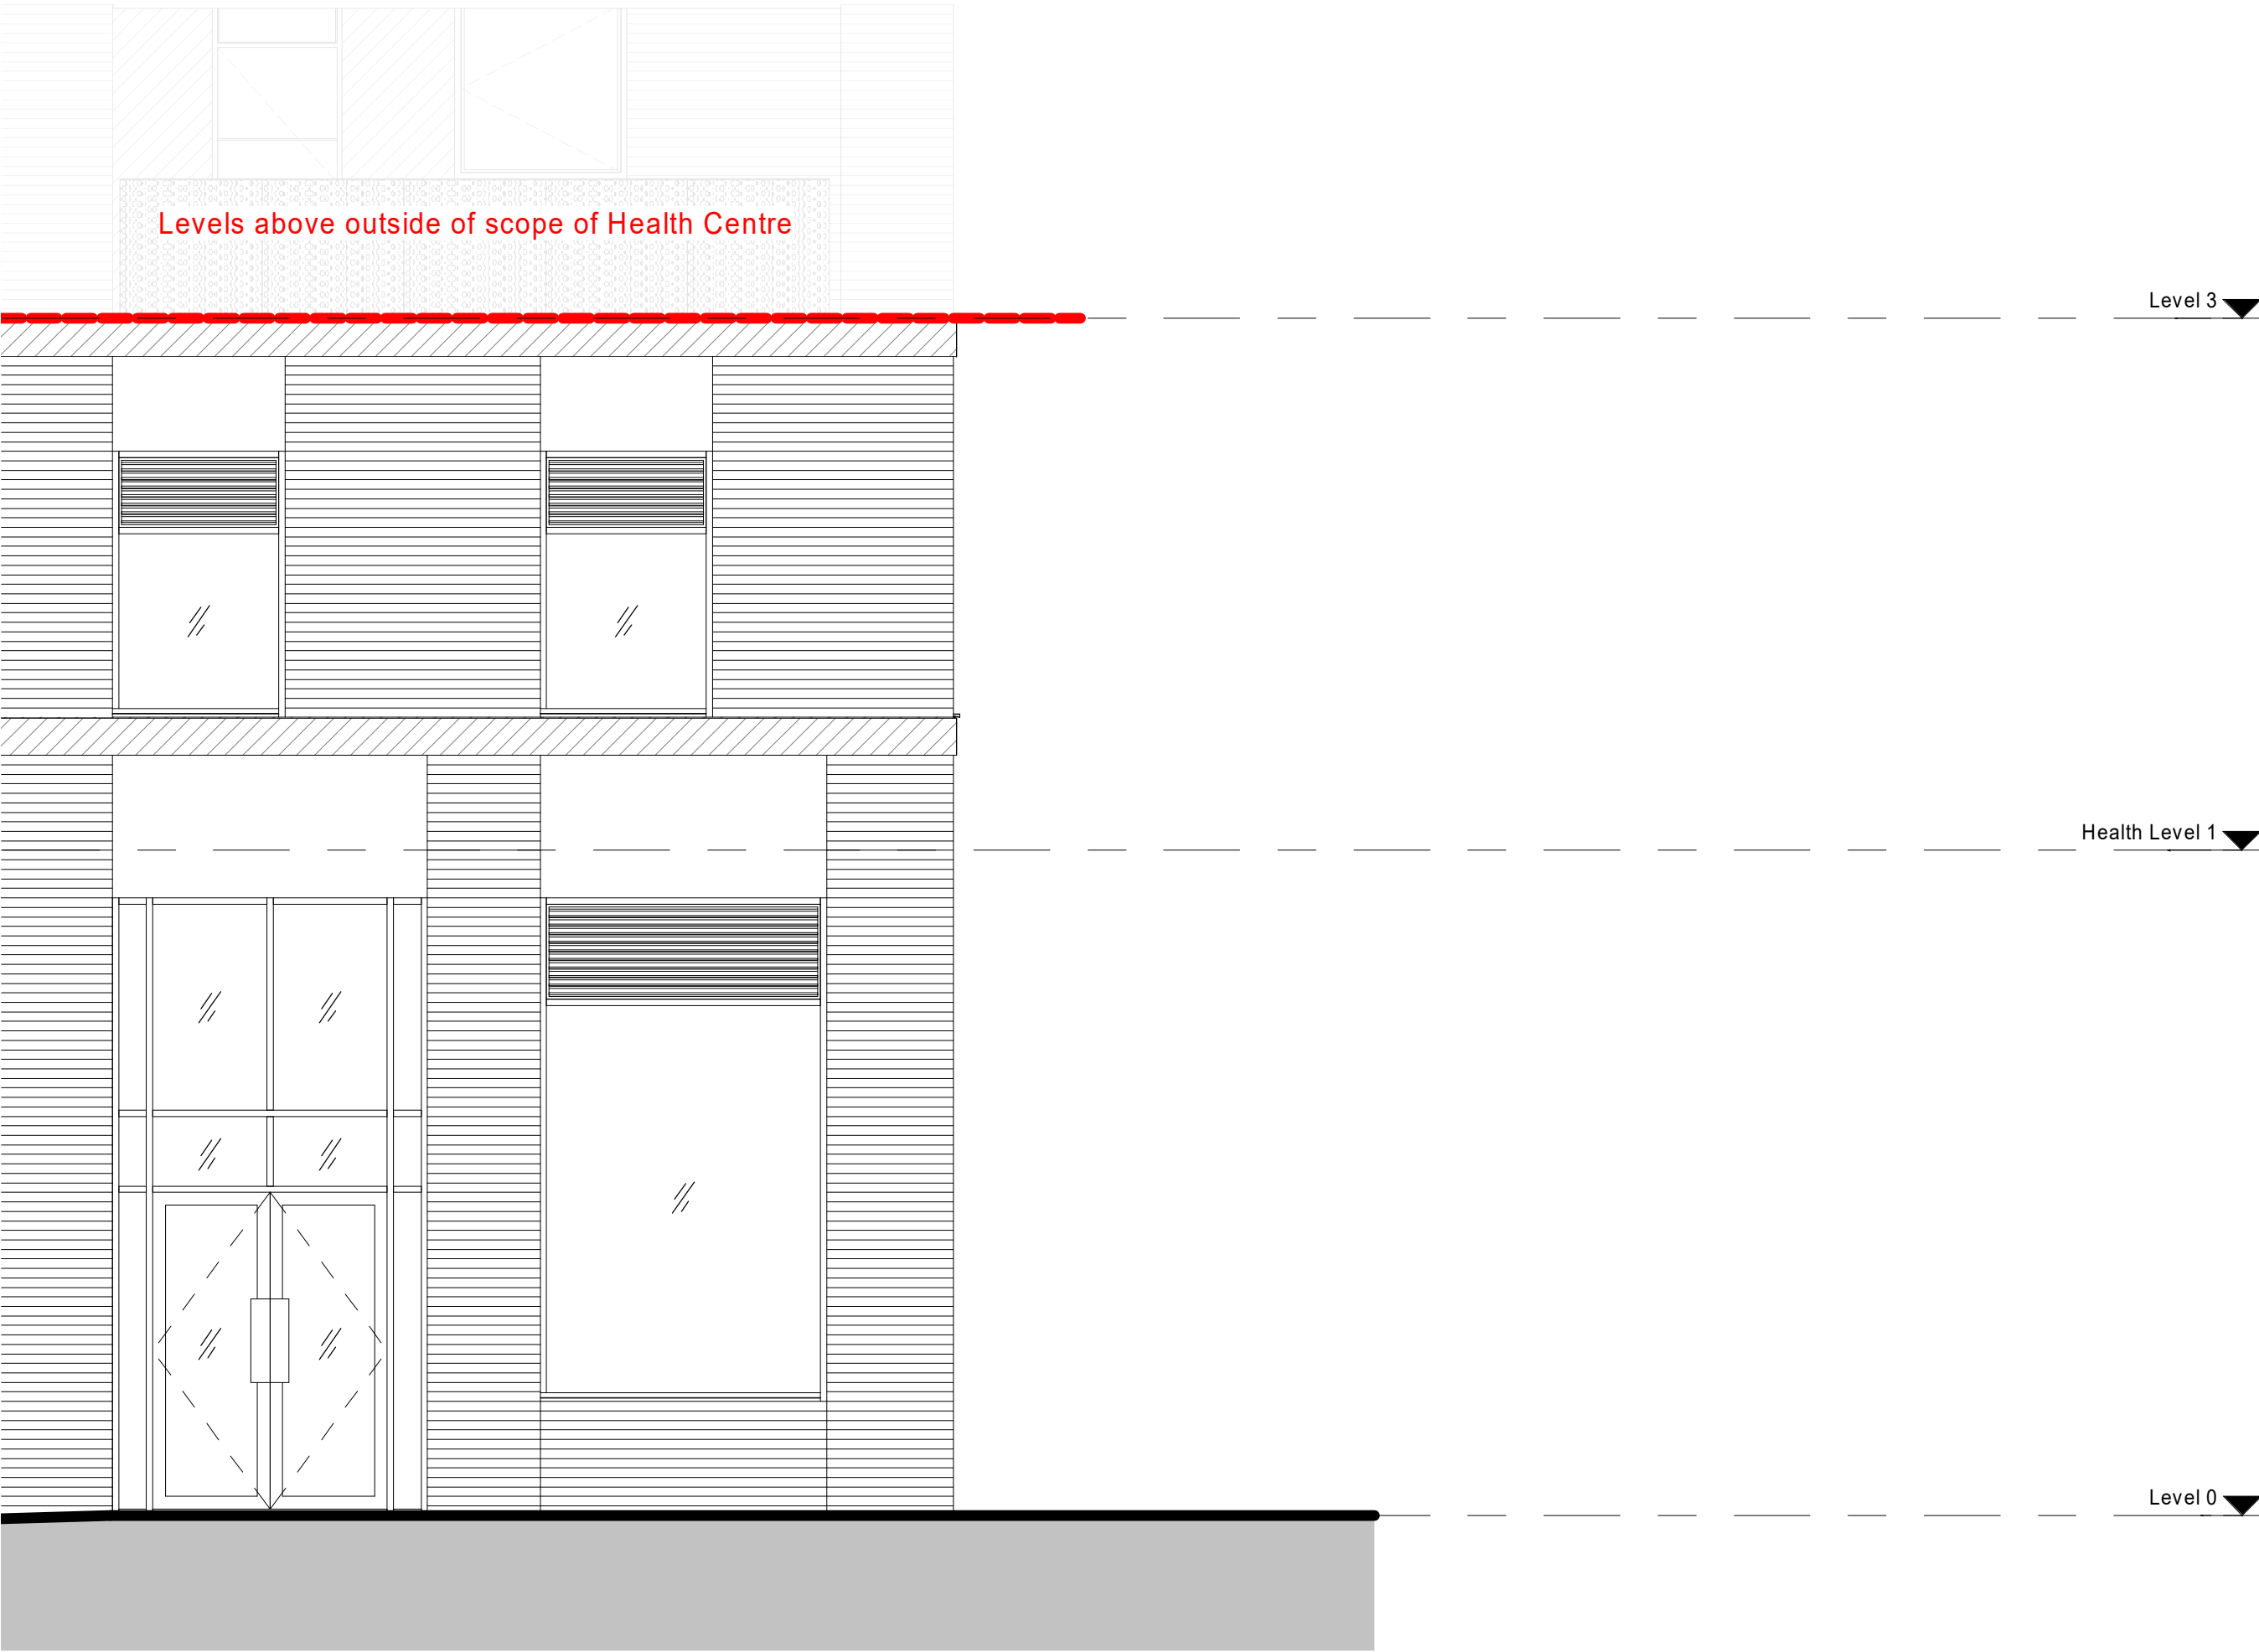

Approved Elevation as per HGY/2022/1103

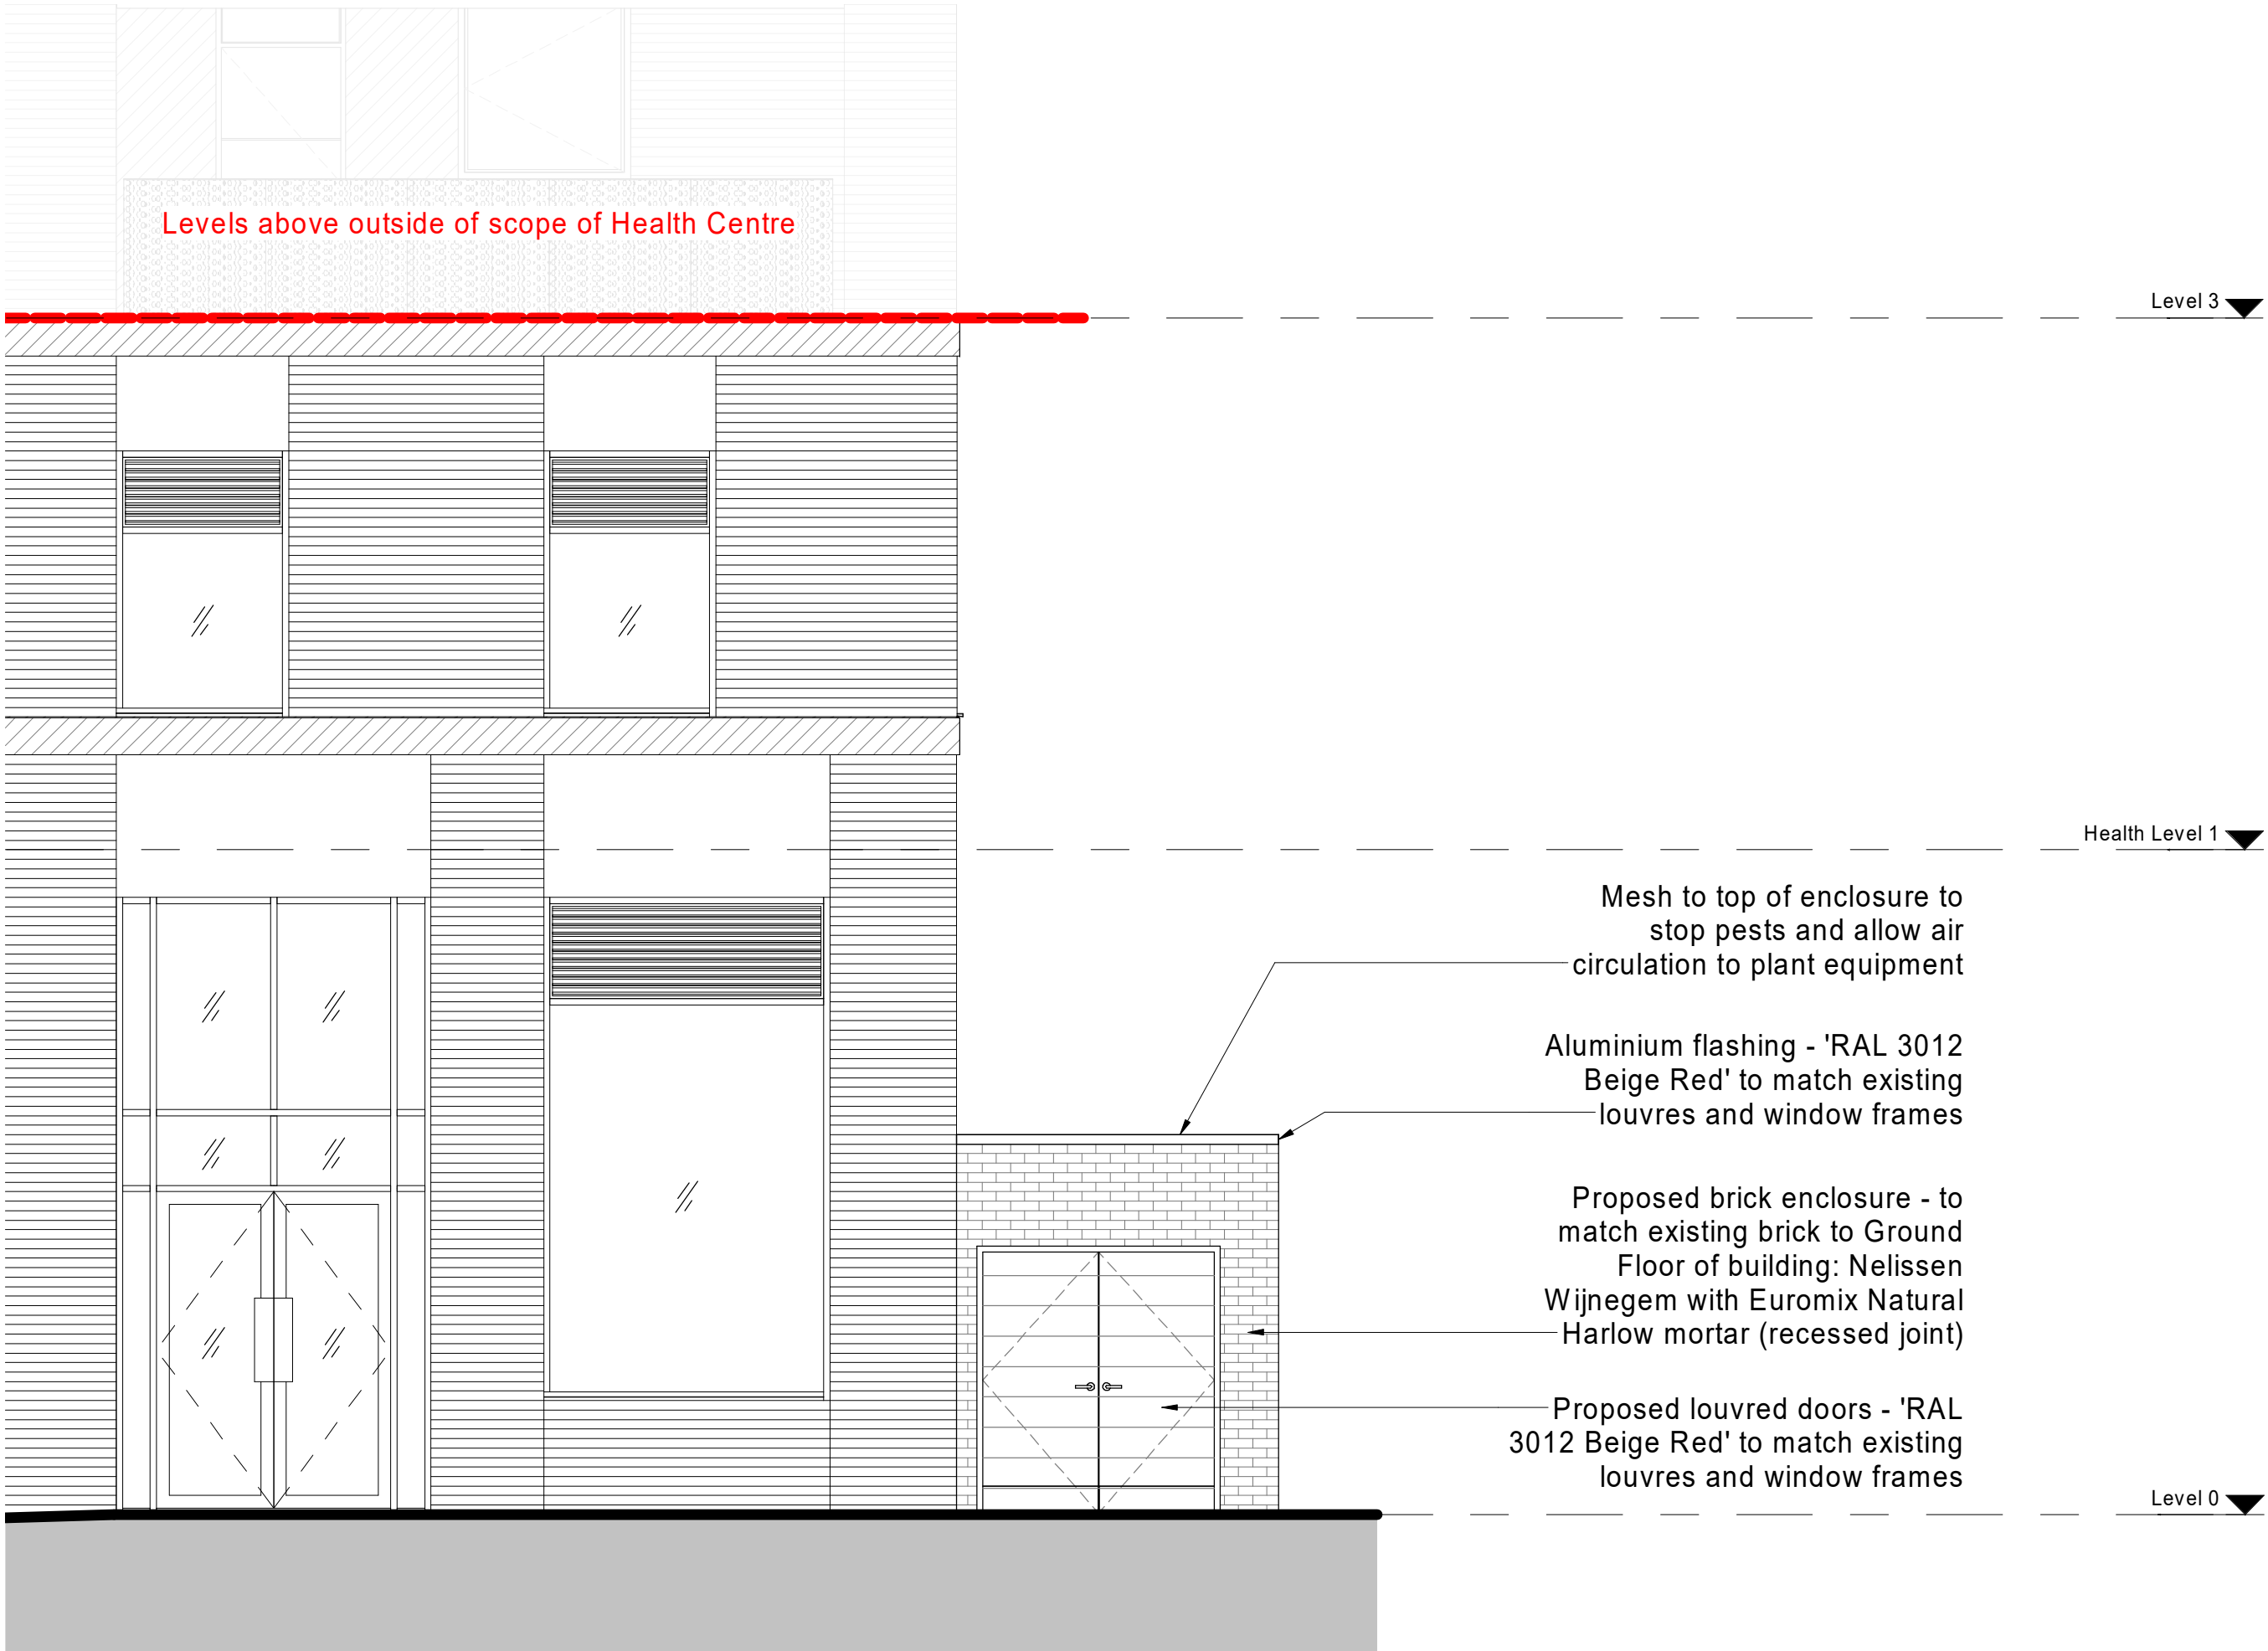

Proposed Elevation

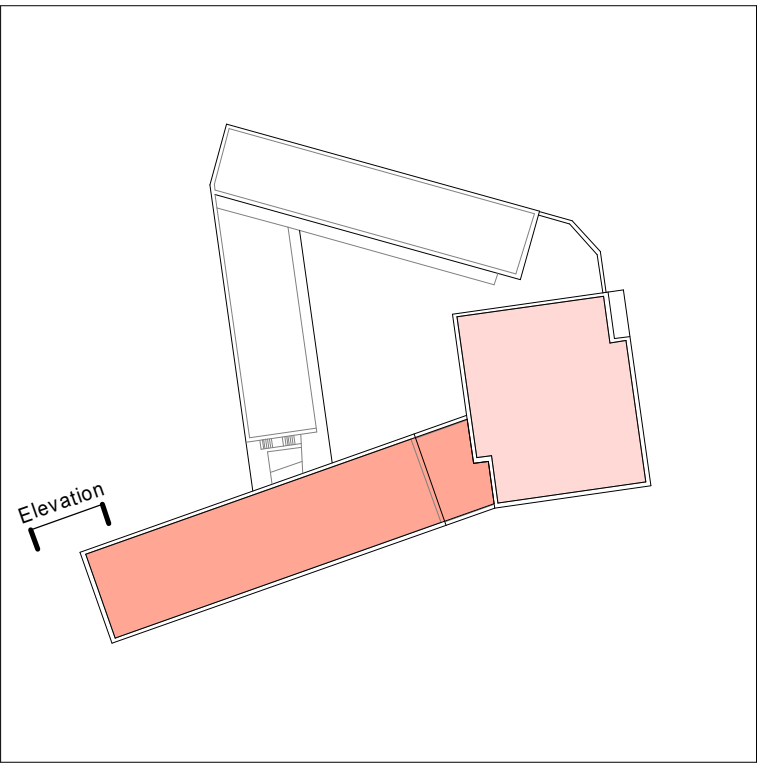

Key Plan

# Health Centre - Plant Enclosure North Elevation