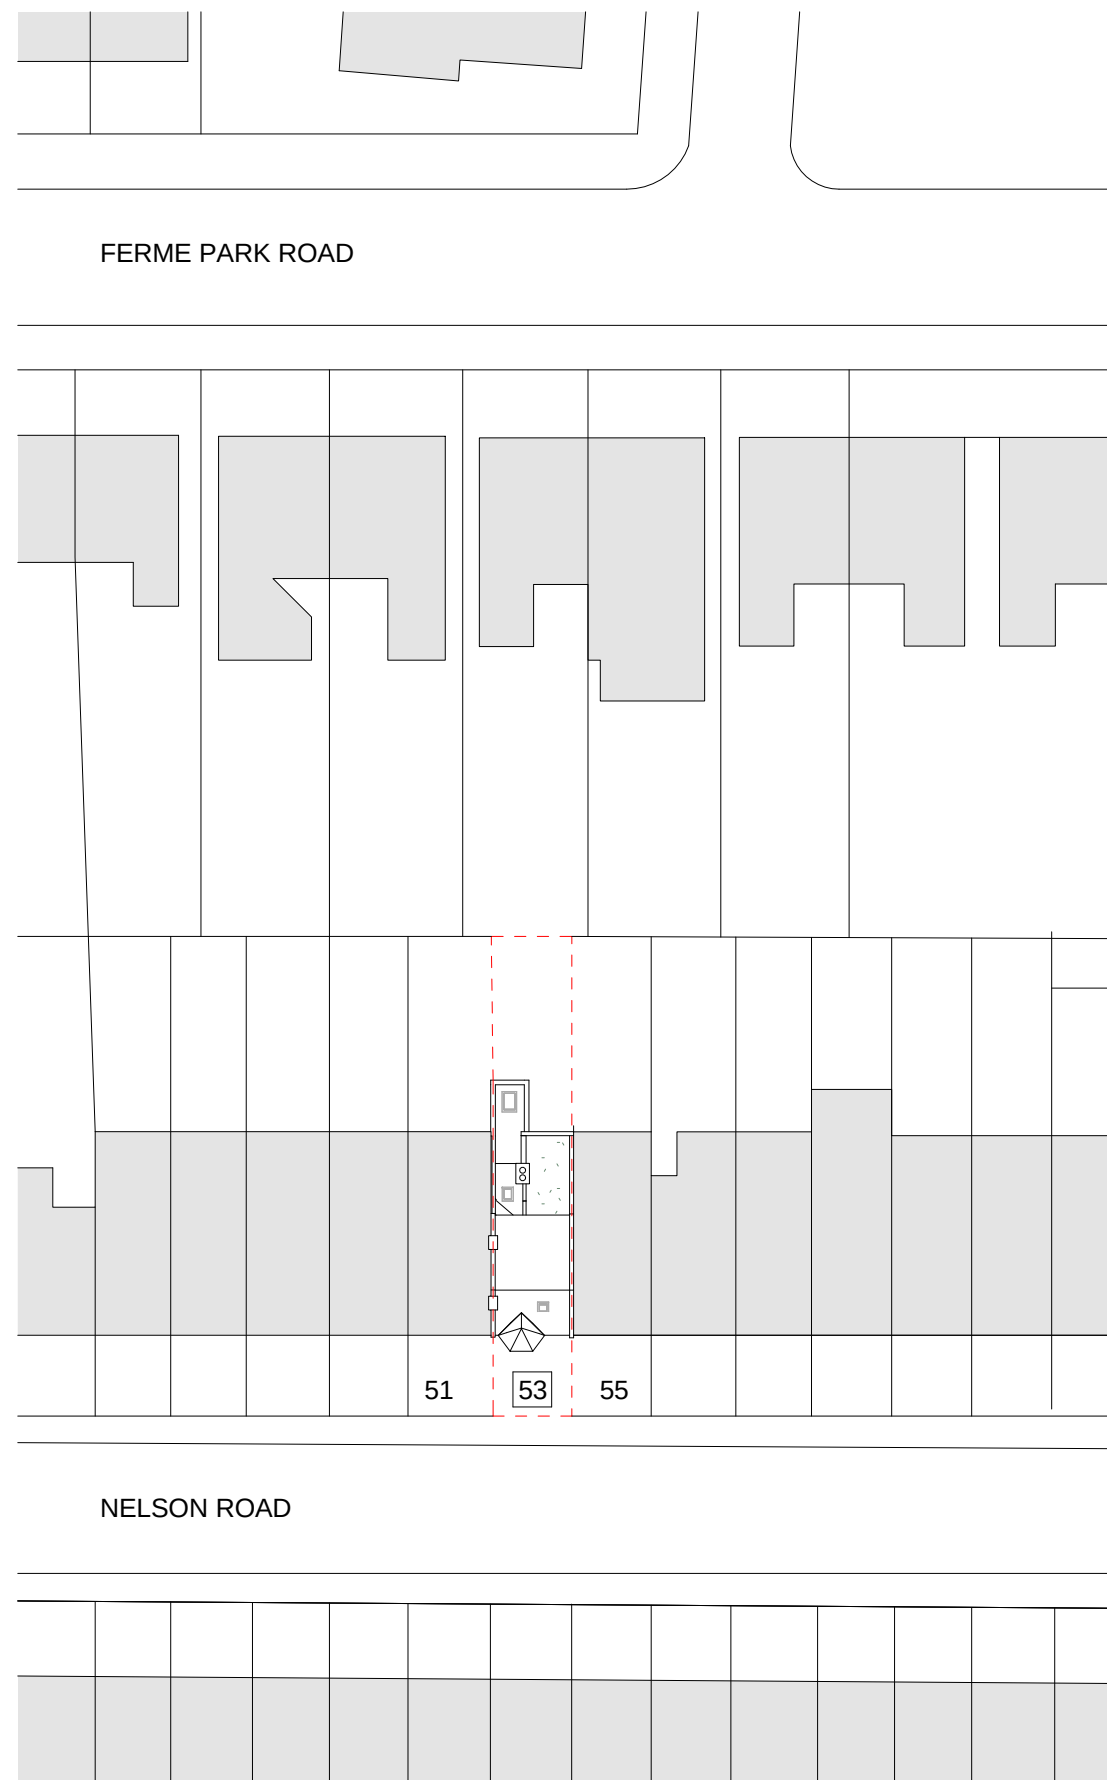


CANO
ARCHITECTS

helena@CANOarchitects.com
www.CANOarchitects.com

Project: 53a Nelson Road

Name: Block Plan

10.05.2022

Num: A101

Scale @ A3: 1 : 500

Drawings for information only. Do not scale dimensions from this drawing. All dimensions to be checked on site & any discrepancy reported immediately to the architects. This drawing is copyright & should not be copied or duplicated in any way without the consent of CANO architects Ltd.