


REVISION No.	REVISION NOTES	DATE

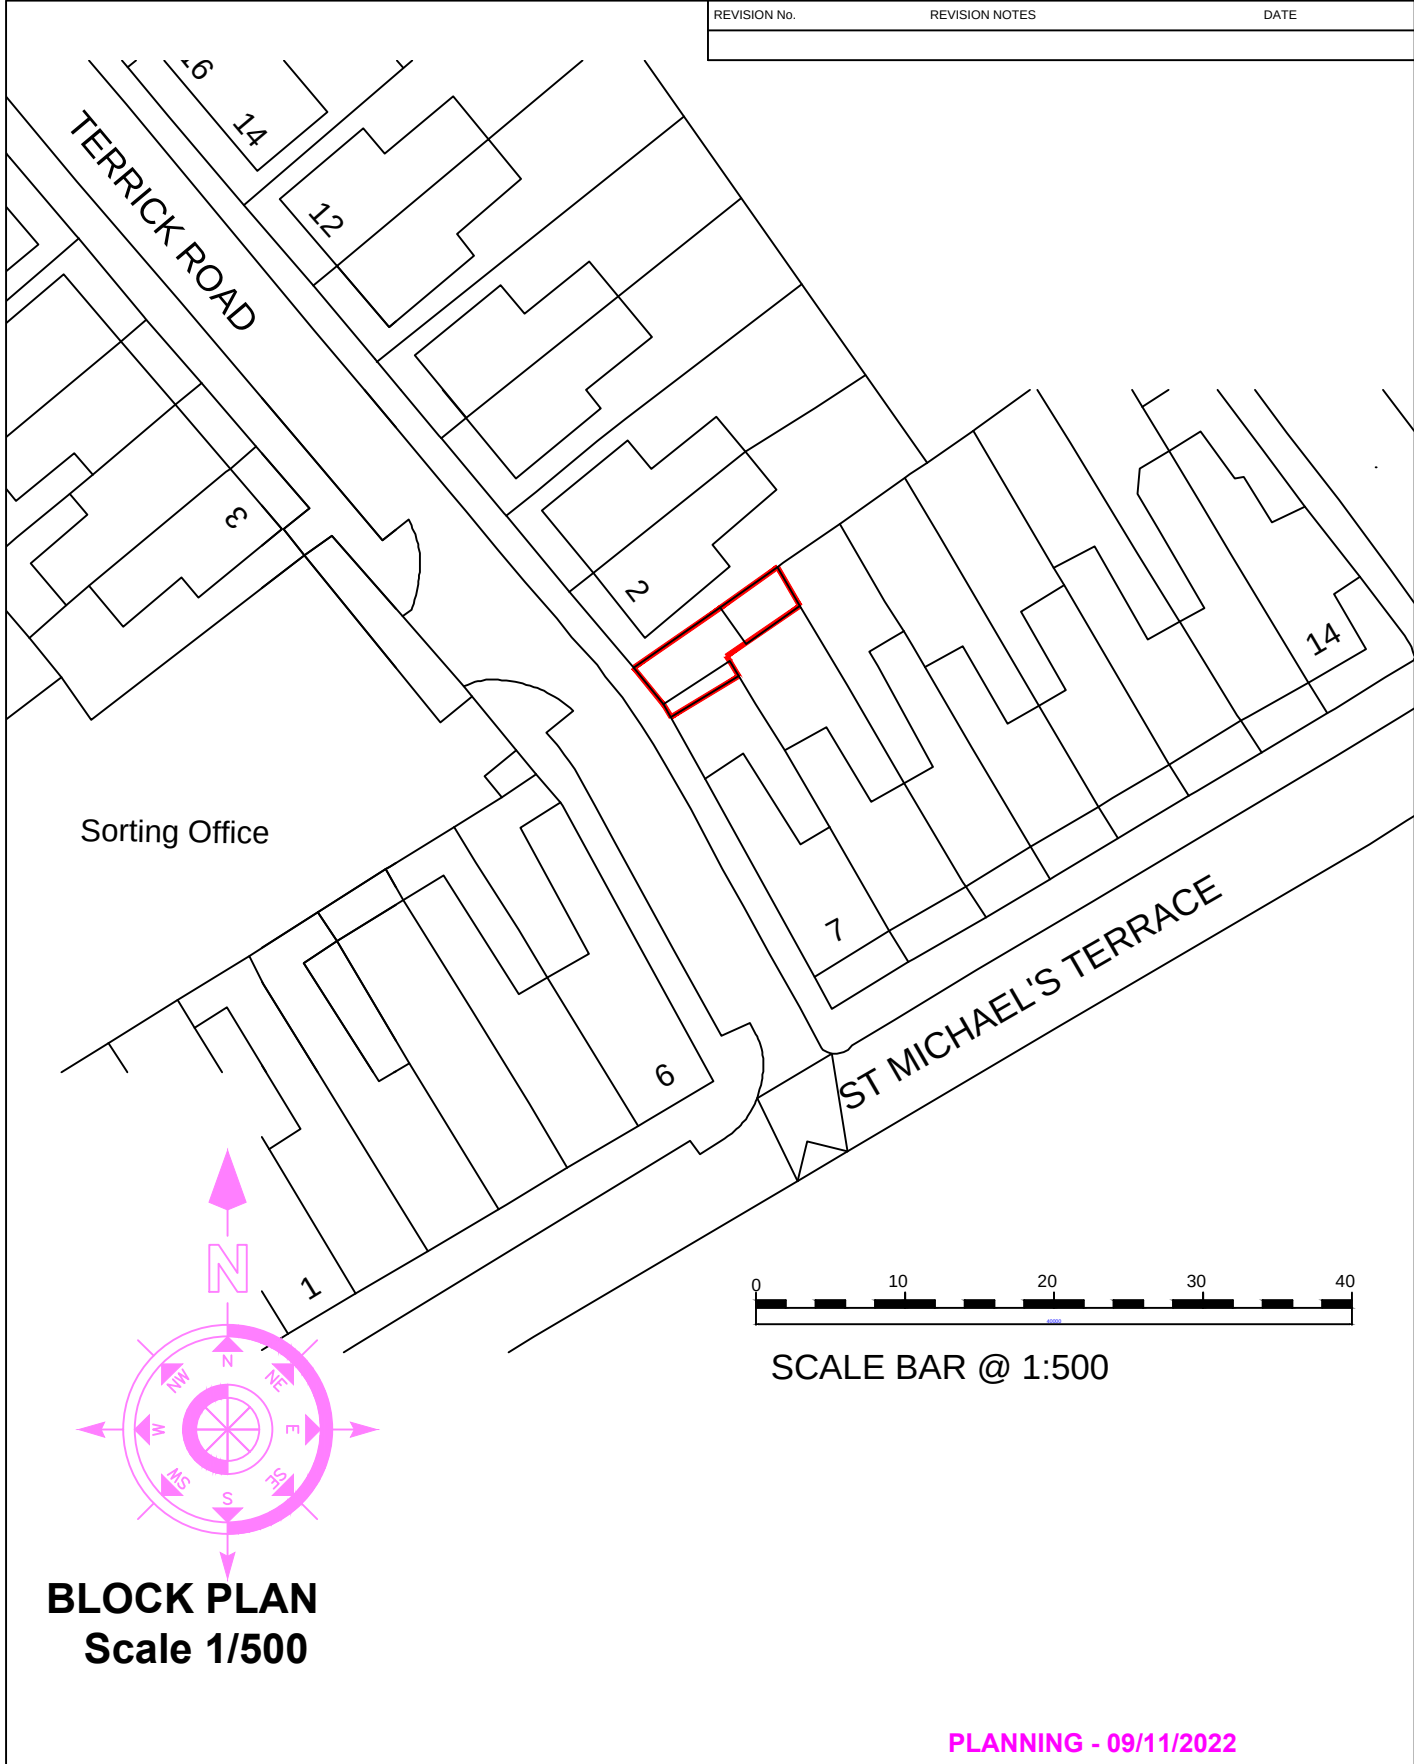

PLANNING - 09/11/2022

LIMITED

BCA

BRYAN CONNOR ASSOCIATES LIMITED

DESIGN & PLANNING CONSULTANTS

2 TREGARON AVENUE, LONDON. N8 9EY Tel: 020 8340 9294 Mob: 07958738247
Email: bryan.connor@outlook.com

THIS DRAWING IS THE PROPERTY OF BRYAN CONNOR ASSOCIATES LTD AND MAY NOT BE REPRODUCED WITHOUT WRITTEN CONSENT

PROJECT: Land & Buildings on North East Side of
Terrick Road to Rear of 7 St Michaels
Terrace London N22 7SJ

CLIENT: M. Tonge & J. Allen

DESCRIPTION: Block Plan

DRAWING No. SK 02	SCALE. 1:500
REVISION. -	DATE. 04/11/22

NO DIMENSIONS TO BE SCALED FROM THIS DRAWING.