


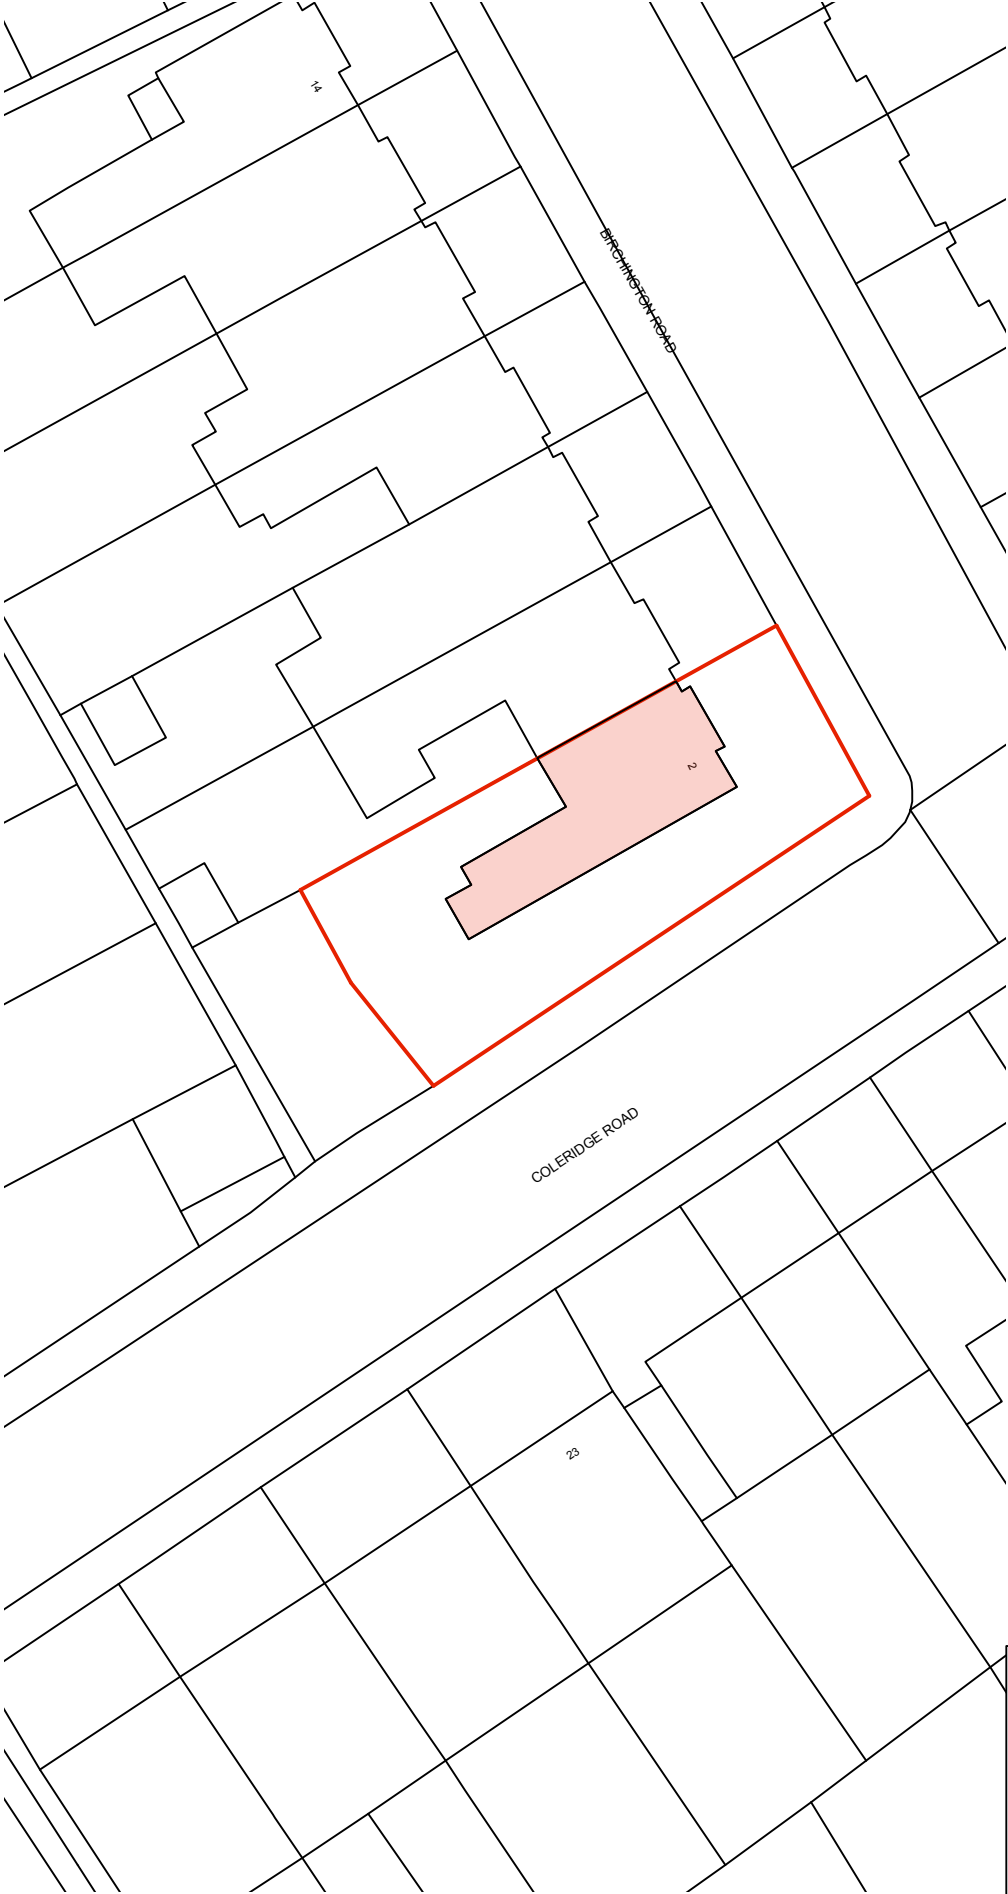

LOCATION

© Knott Architects
98B Tollington Park
London N4 3RB
tel: (020) 72638844
mail@knottarchitects.co.uk

Revisions

K N O T T

2 BIRCHINGTON ROAD
N8 8HR

OS Map and block plan

Scale 1:1250 and 1:500
@ A3
Date: November 2022

481.000 Rev -

ARCHITECTS

©Crown Copyright and database rights 2022 OS Licence no. AC0000849896

