
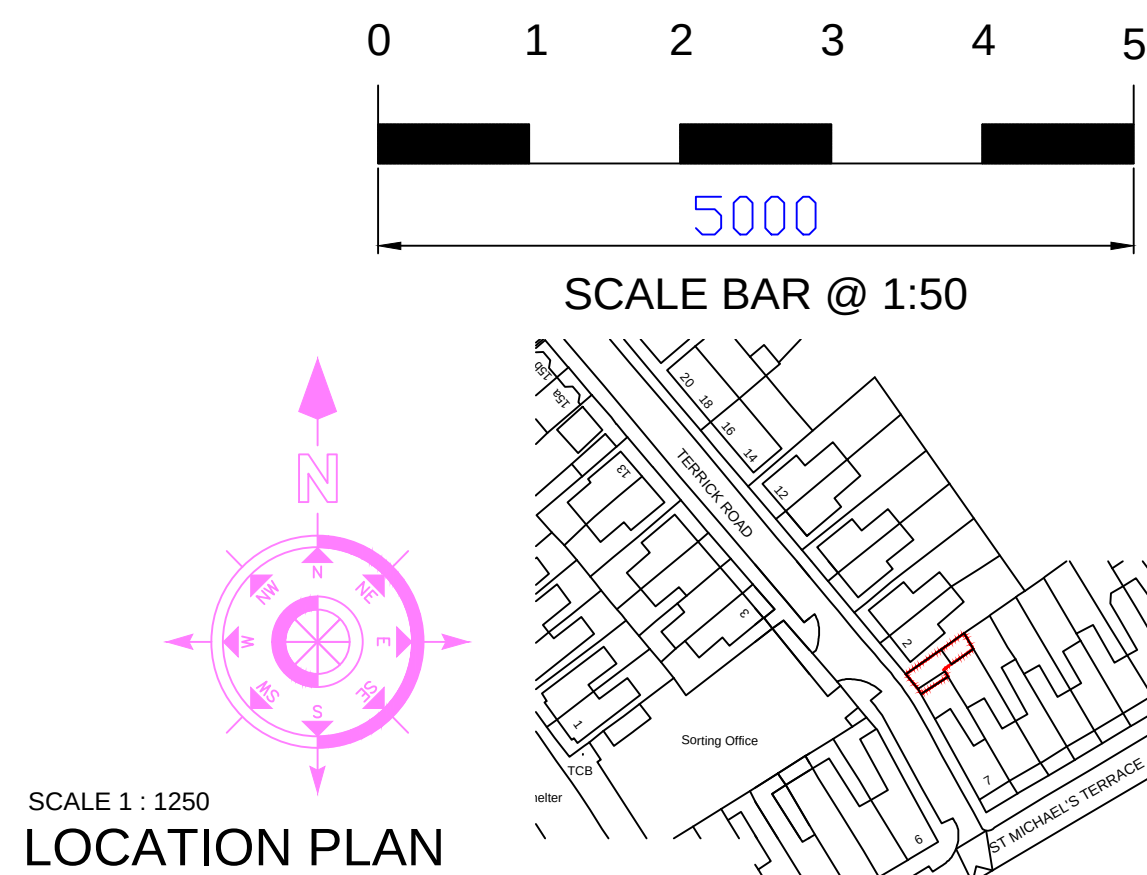
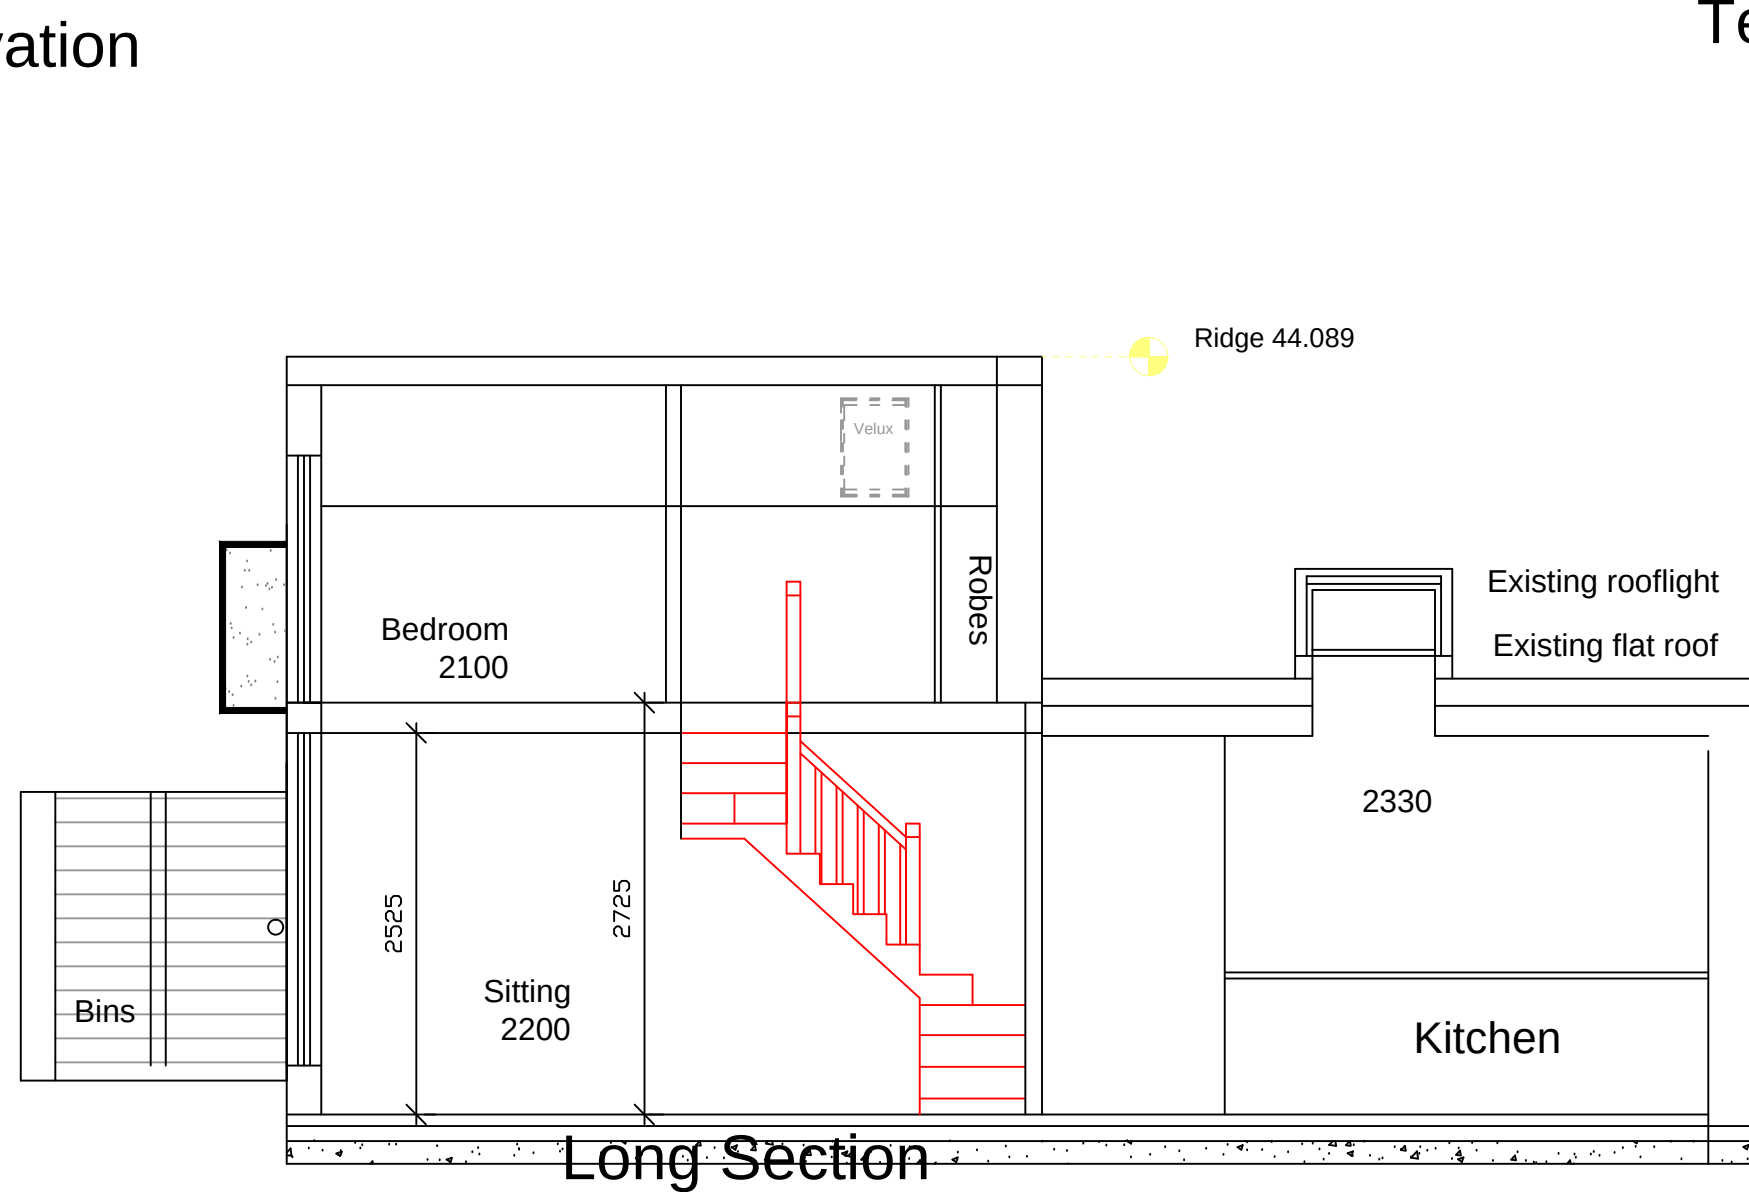
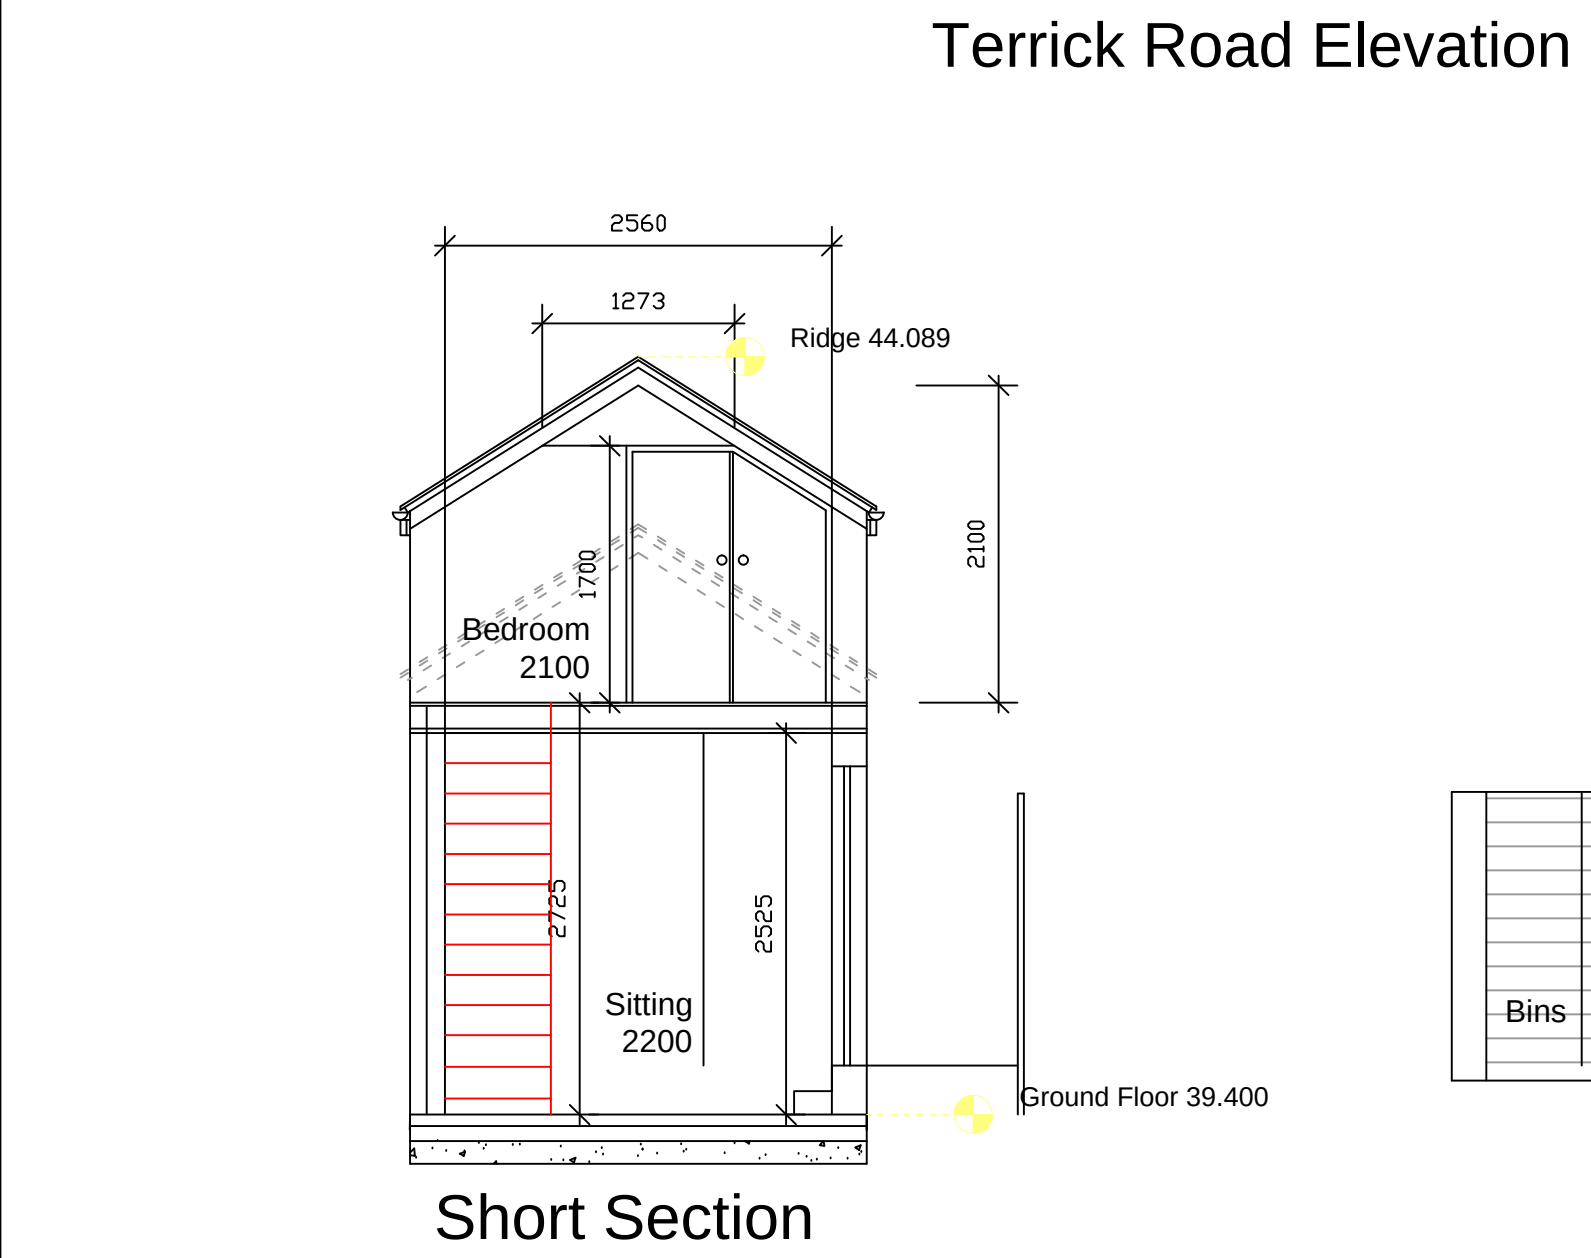
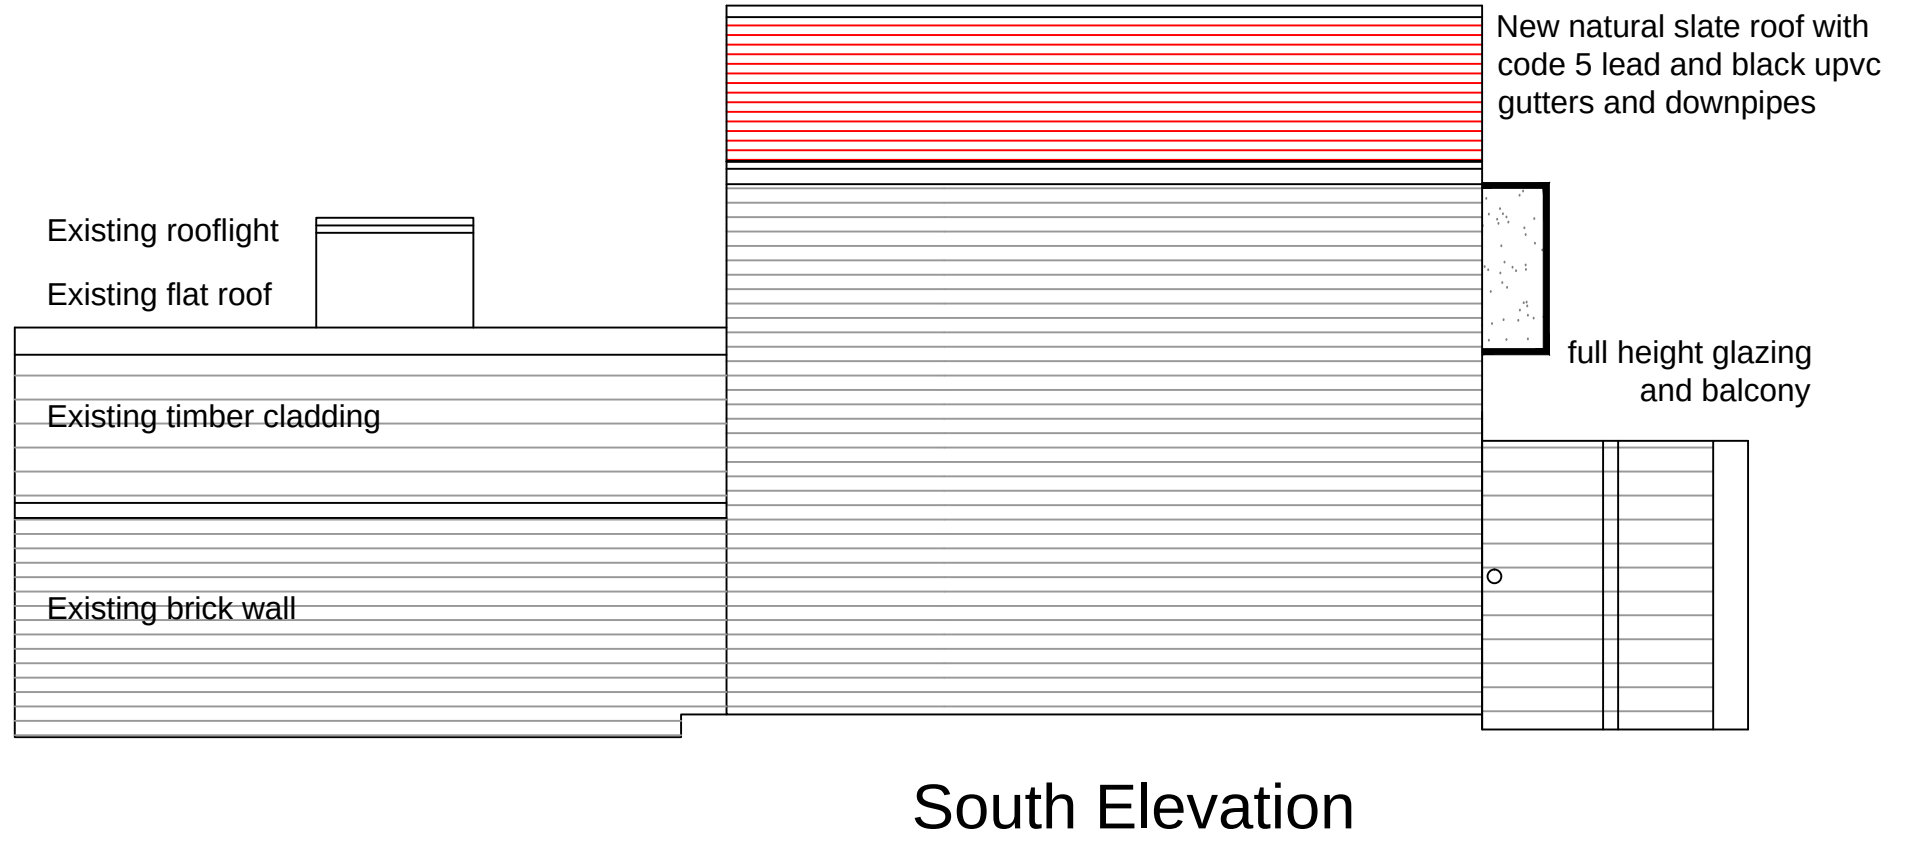
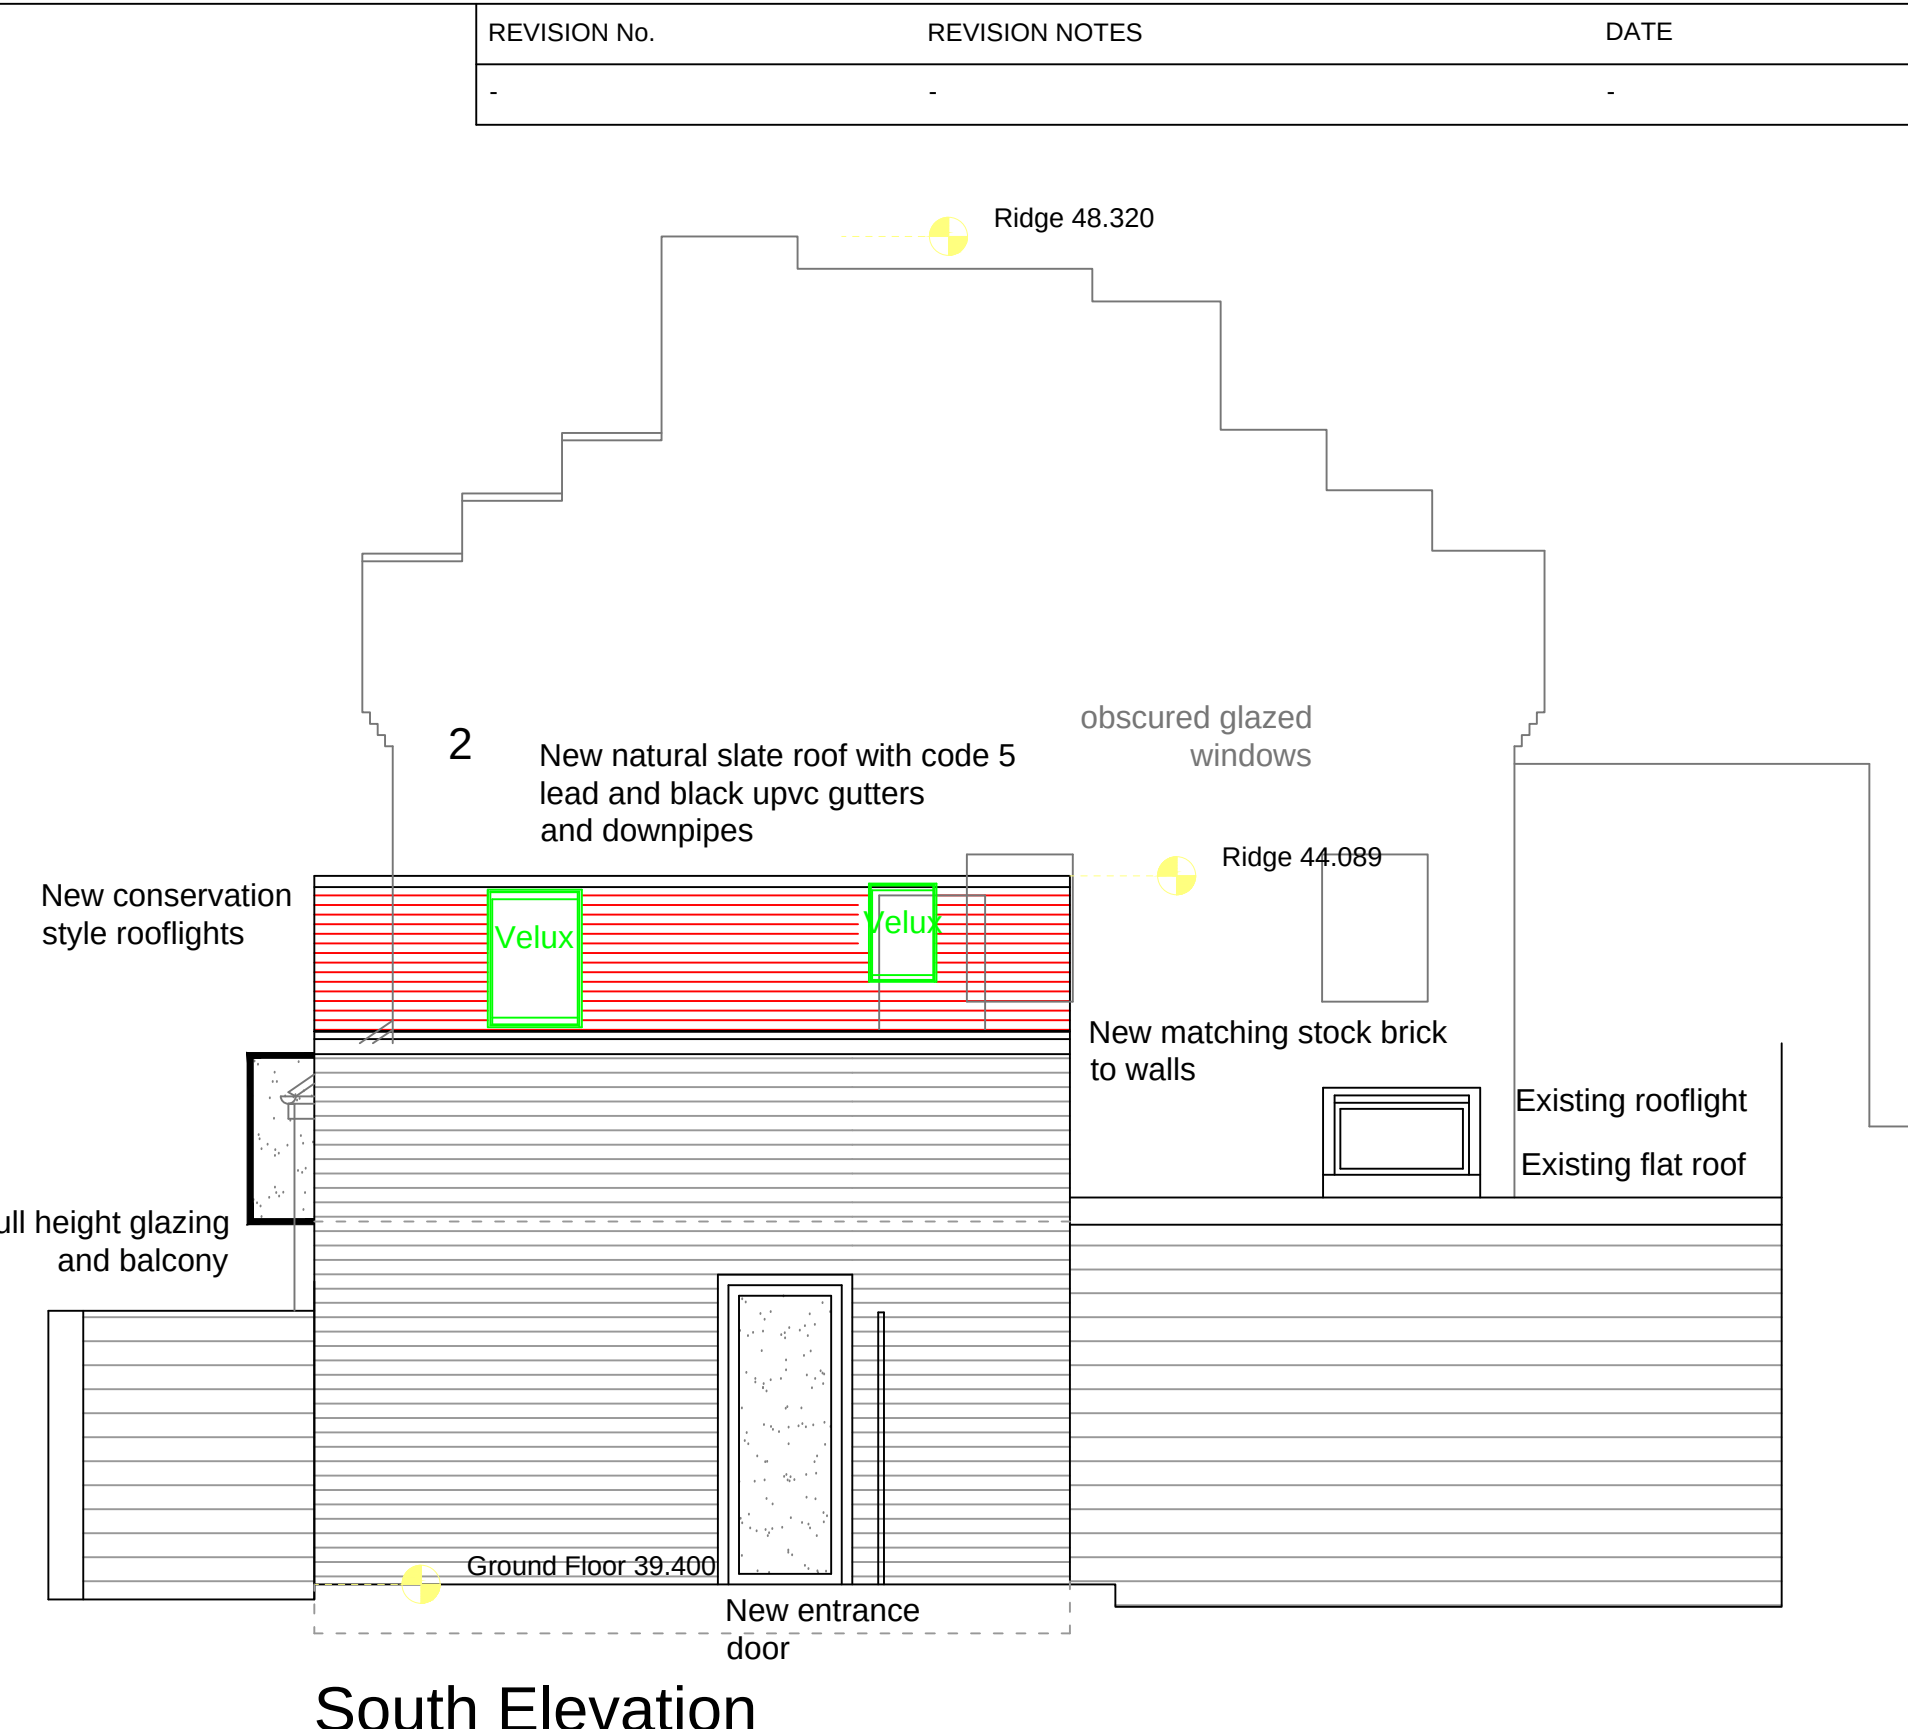
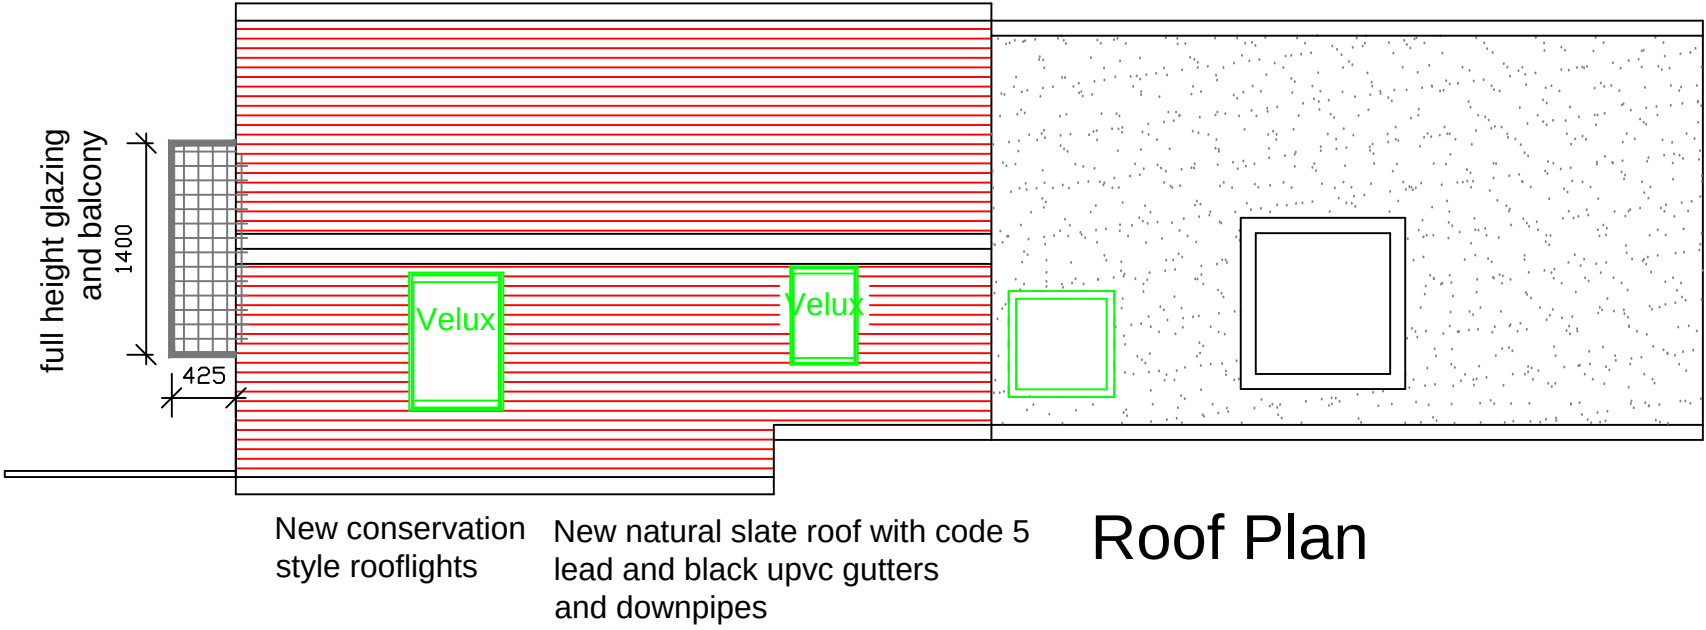
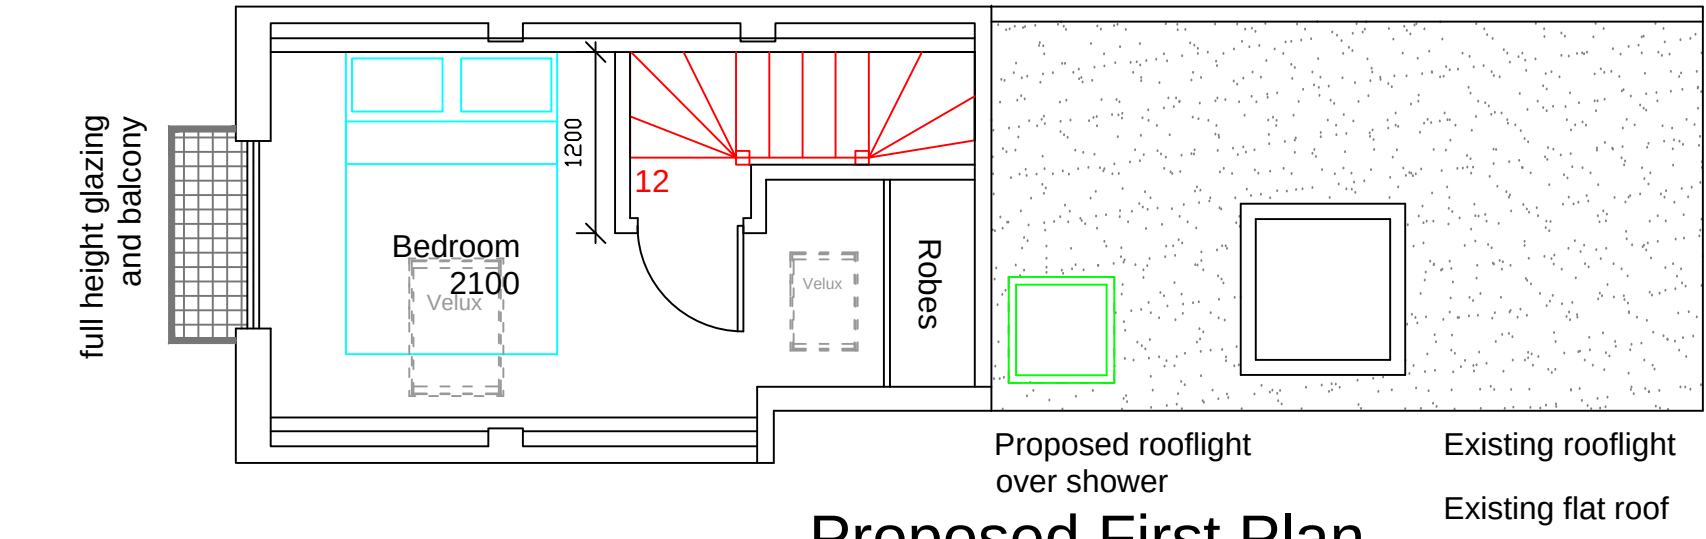


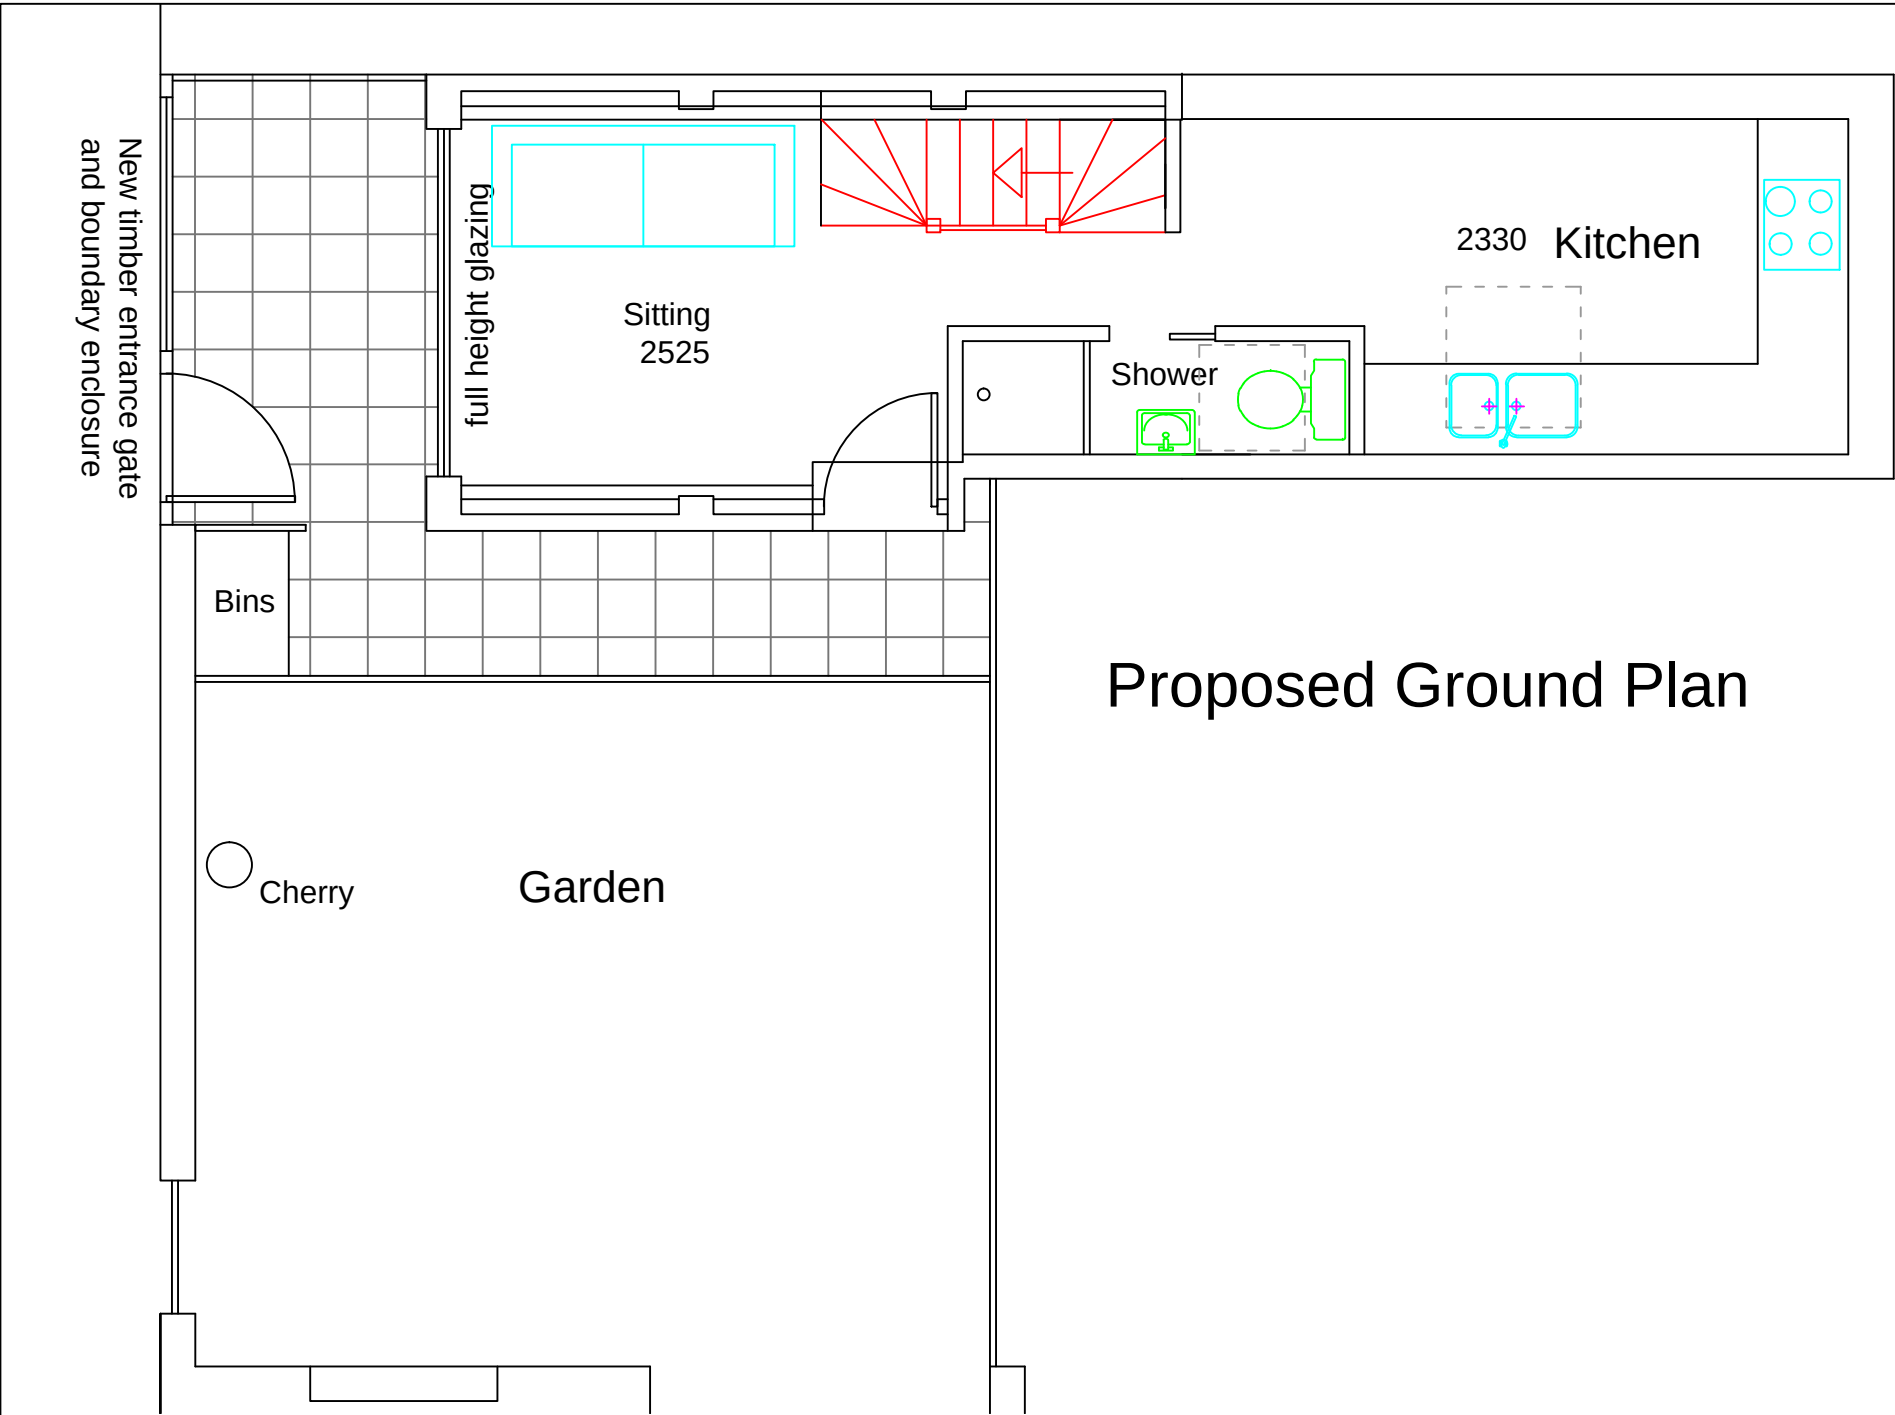

PLANNING ISSUE - 09/11/22
PLANNING APPROVED HGY/----/---- - --/--
BUILDING REGULATIONS ISSUE - --/--/--

PROJECT: LAND & BUILDINGS ON NORTH EAST SIDE OF TERRICK ROAD TO REAR OF 7 ST MICHAELS TERRACE LONDON N22 7SJ

CLIENT: M. TONGE & J. ALLEN

DESCRIPTION: PROPOSED PLANS & ELEVATIONS

DRAWING No. 2225 - 02 SCALE. 1:50 @ A1
REVISION. - DATE. 31/10/22

Bryan Connor Associates Limited
DESIGN & PLANNING CONSULTANTS
THE COTTAGE 2 TREGARON AVENUE LONDON N8 9EY Tel/Fax: 020 8340 9294
Email: bryan.connor@outlook.com

THIS DRAWING IS THE PROPERTY OF BRYAN CONNOR ASSOCIATES LTD AND MAY NOT BE REPRODUCED WITHOUT WRITTEN CONSENT