




BLOCK PLAN
SCALE: 1:500 @ A3

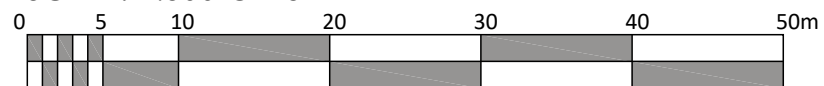

SCALE: 1:500 @ A3

CLIENT: MR RAJ DOSHI
PROJECT TITLE: 74-76 MYDDLETON ROAD LONDON N22 8NQ
DRAWING TITLE: BLOCK PLAN
DRAWING NO: P/02
DATE: 21.10.2022
REVISION: -
SCALE: 1:500 @ A3
DRAWN: KB