
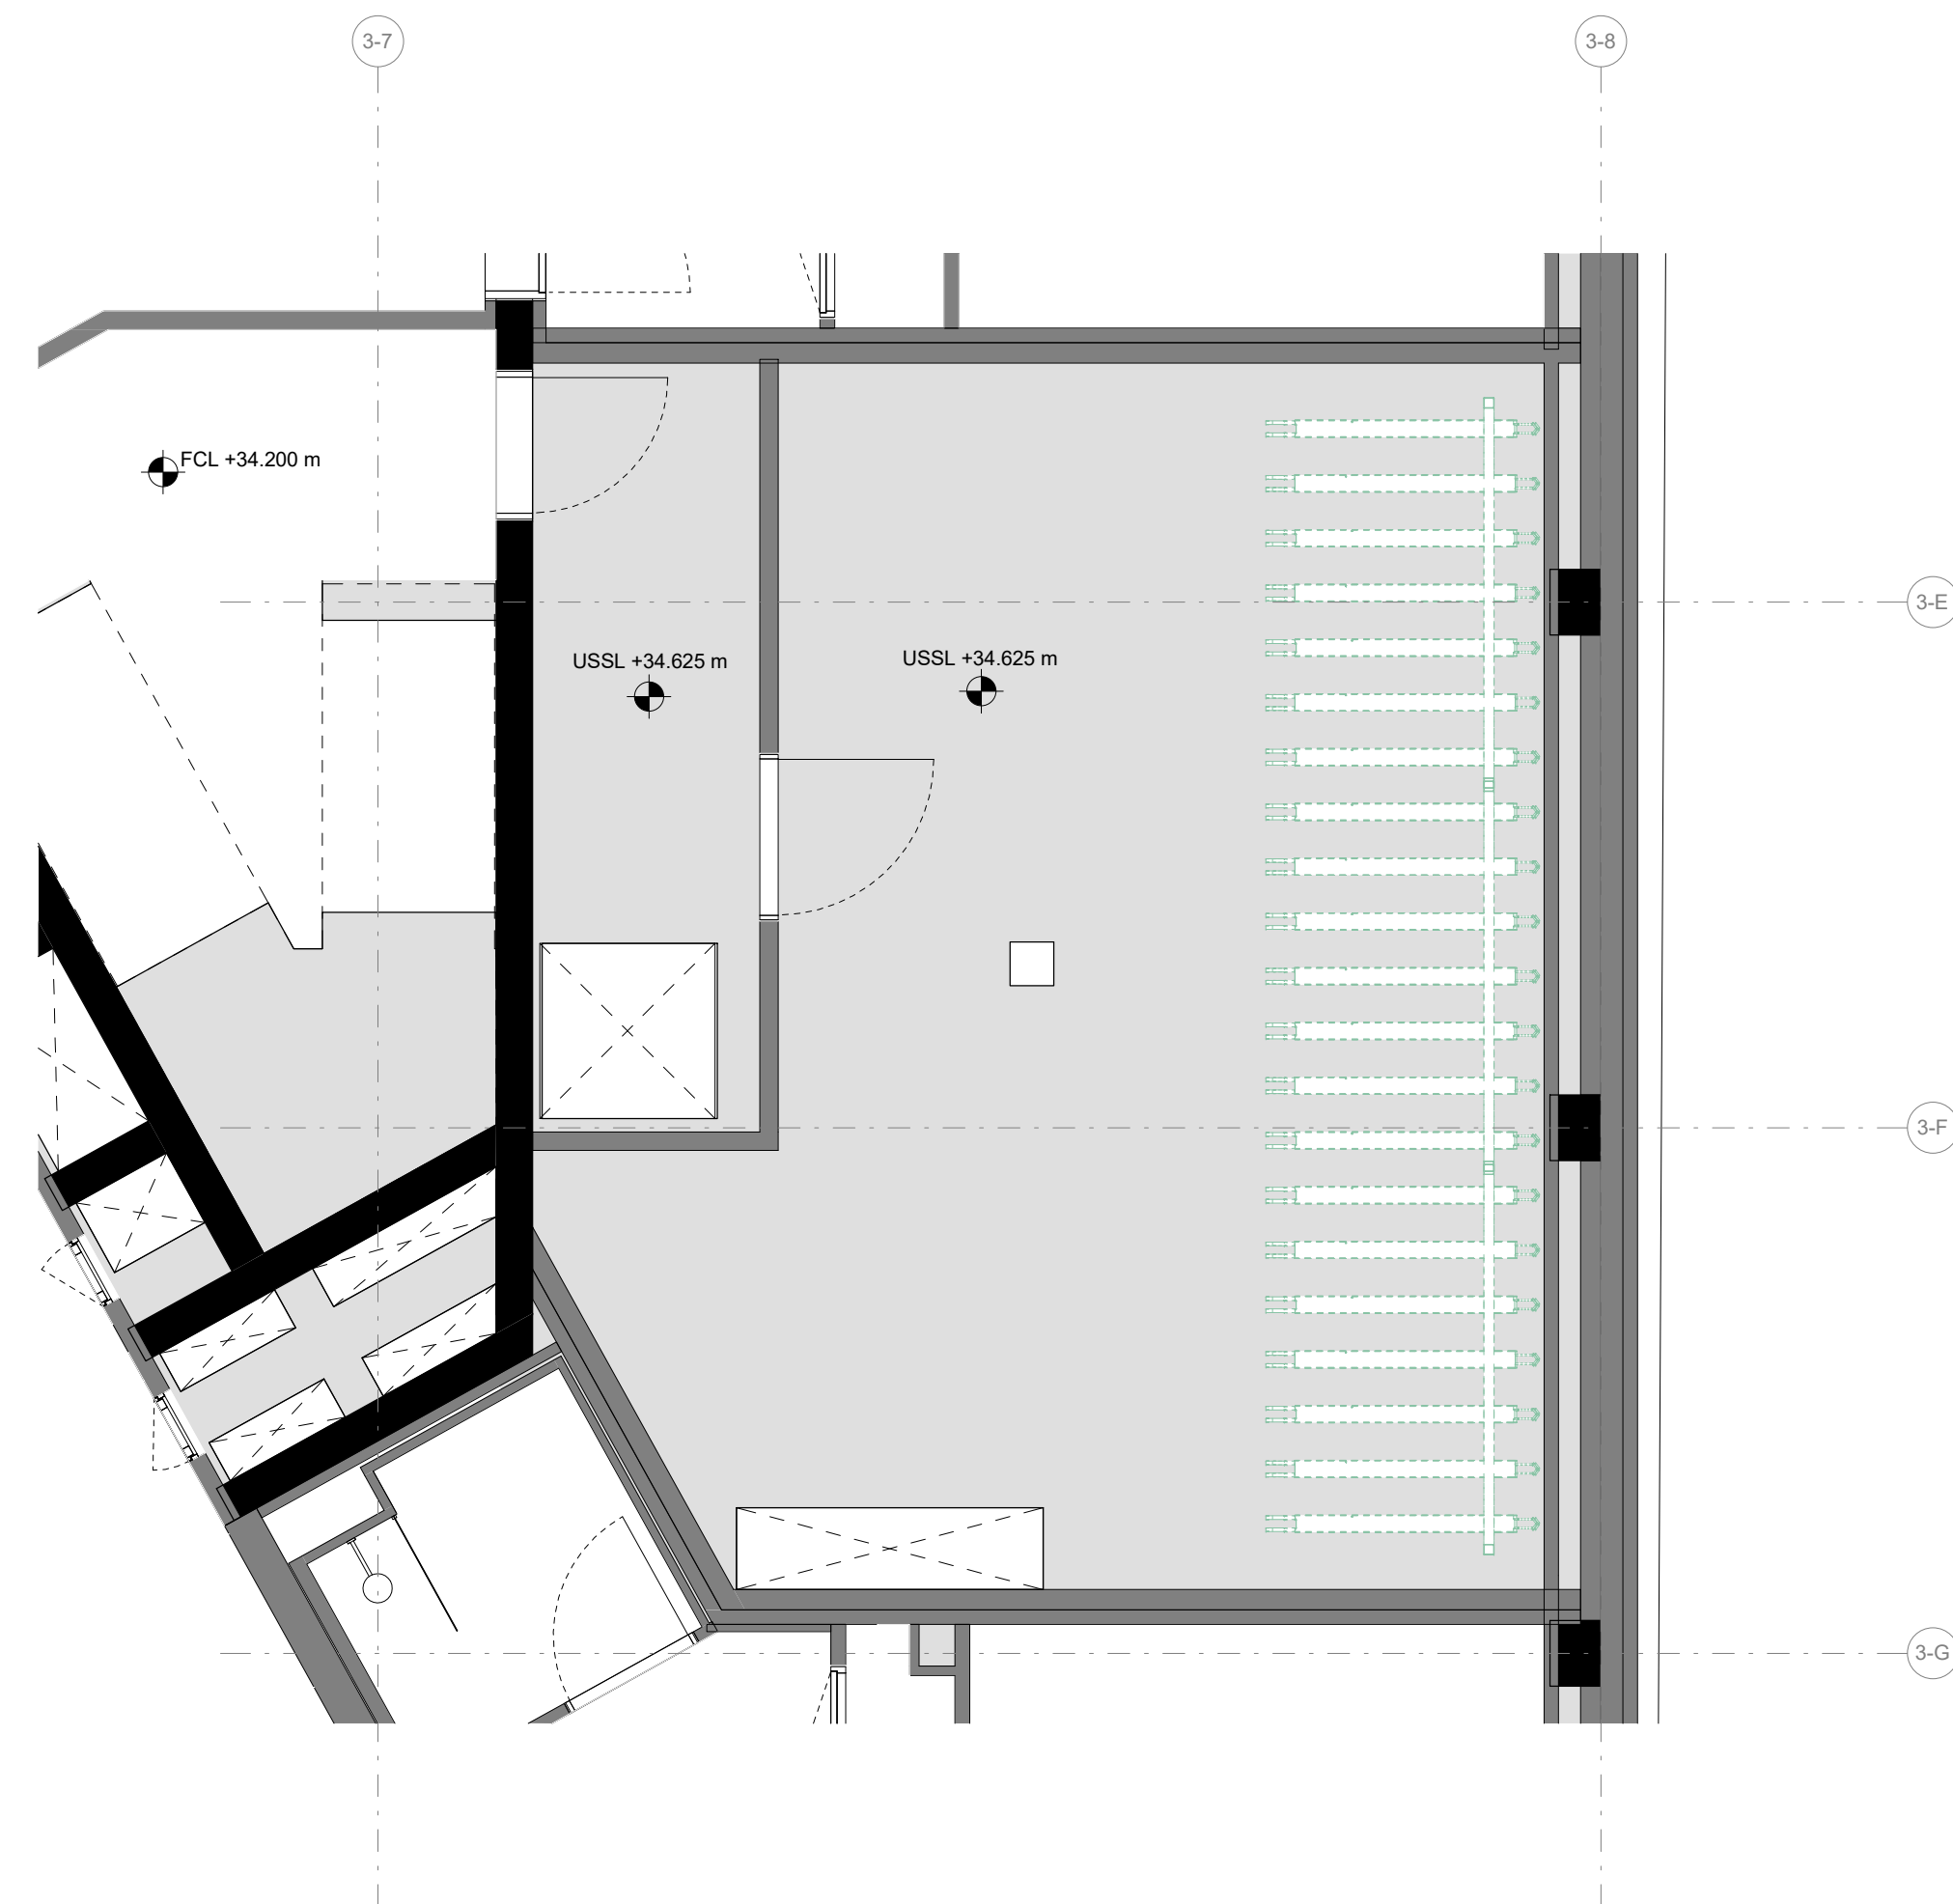
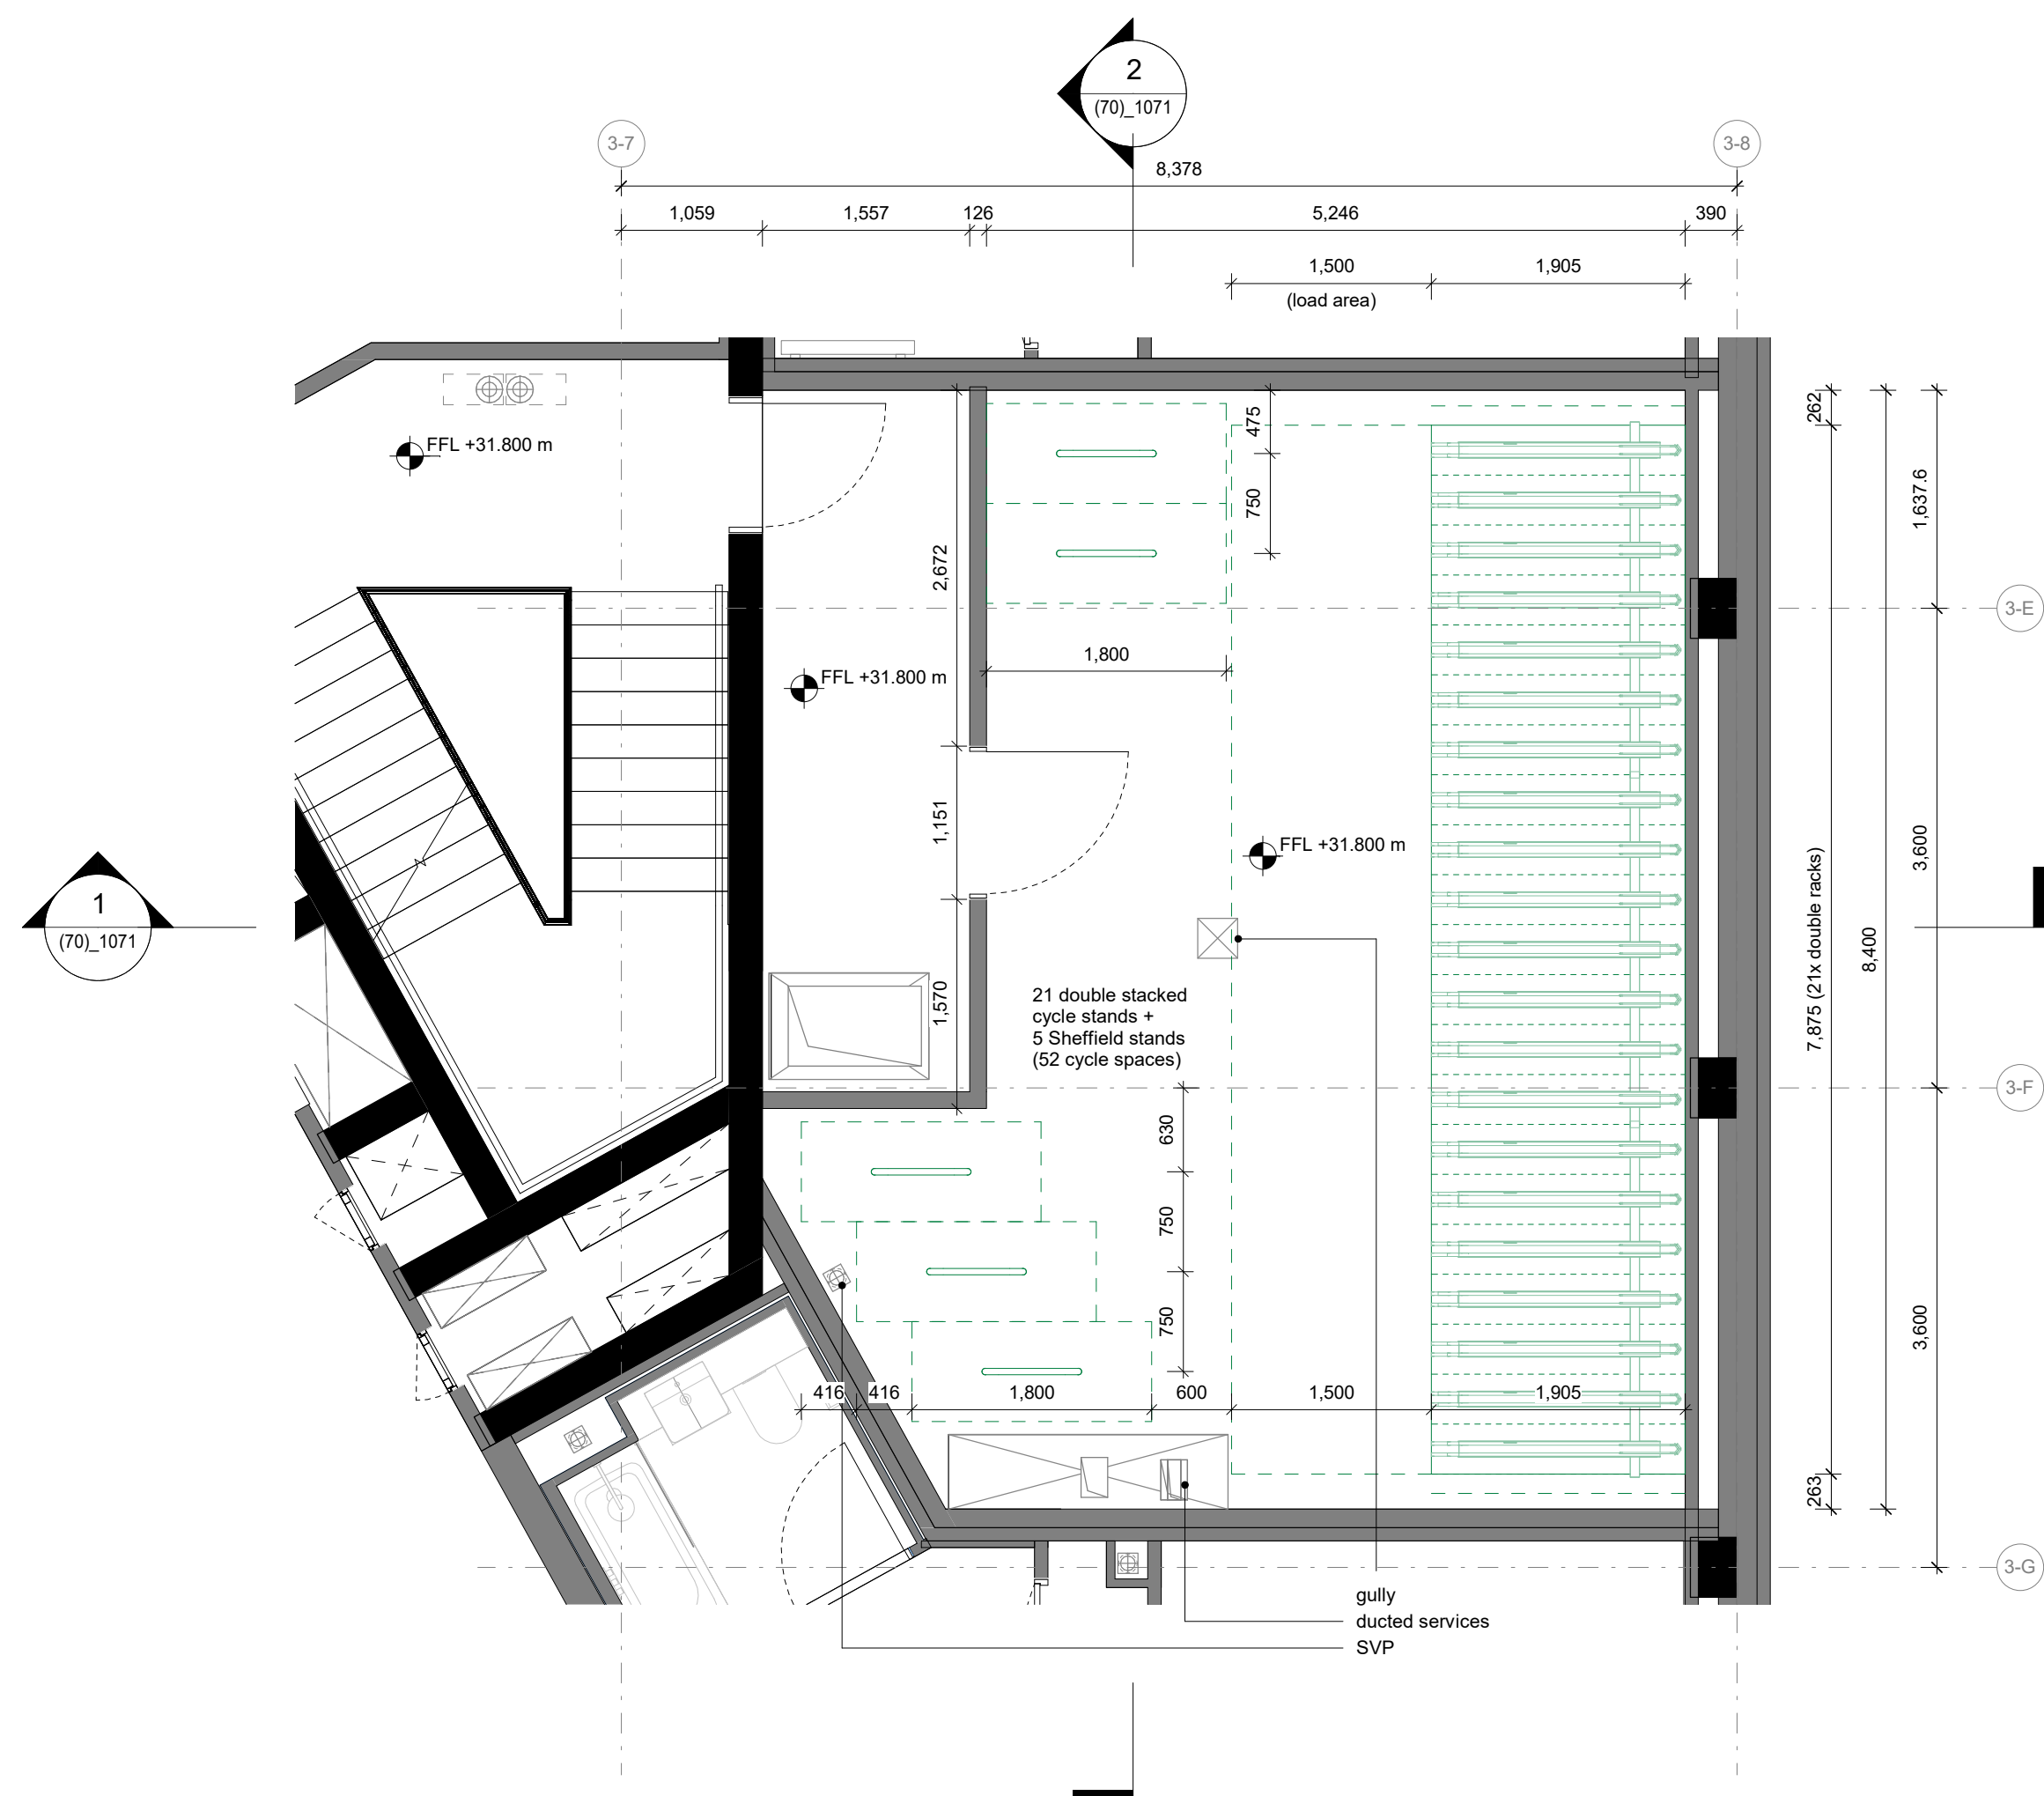
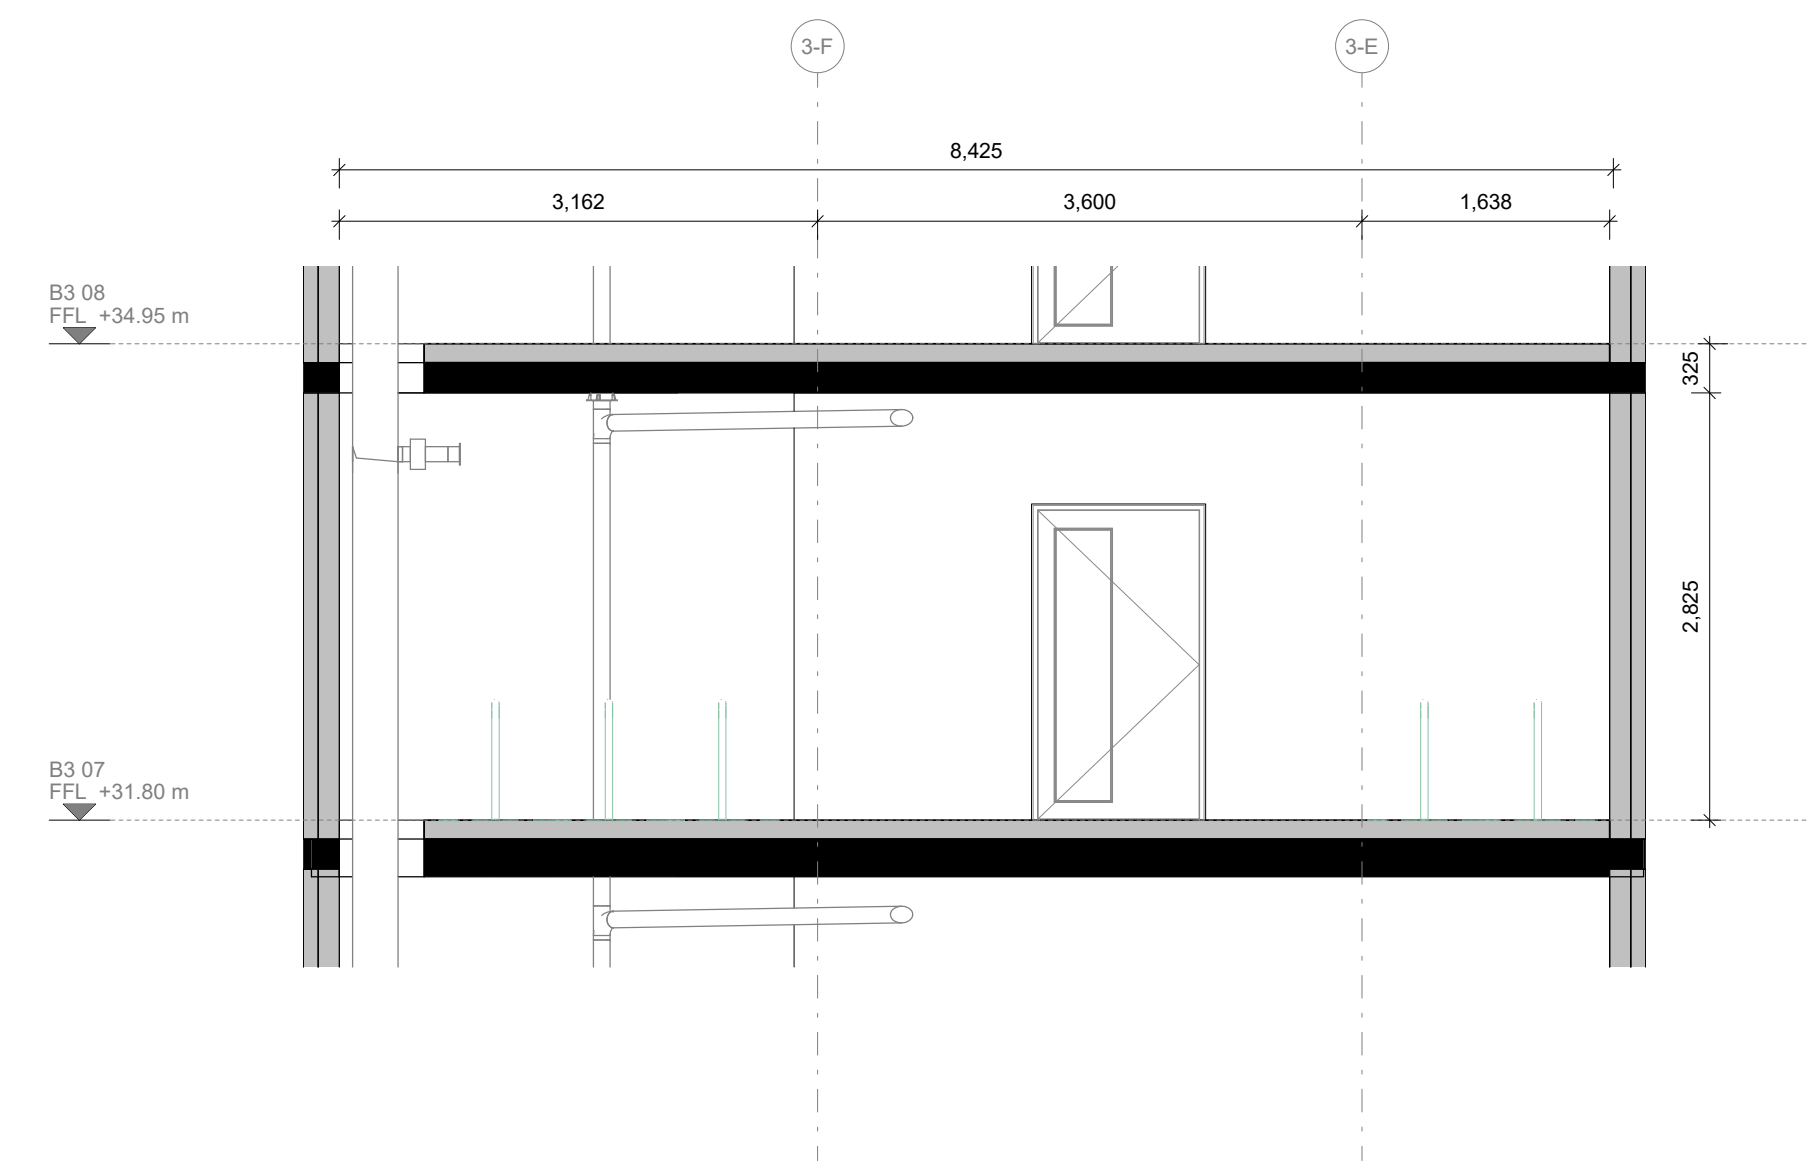


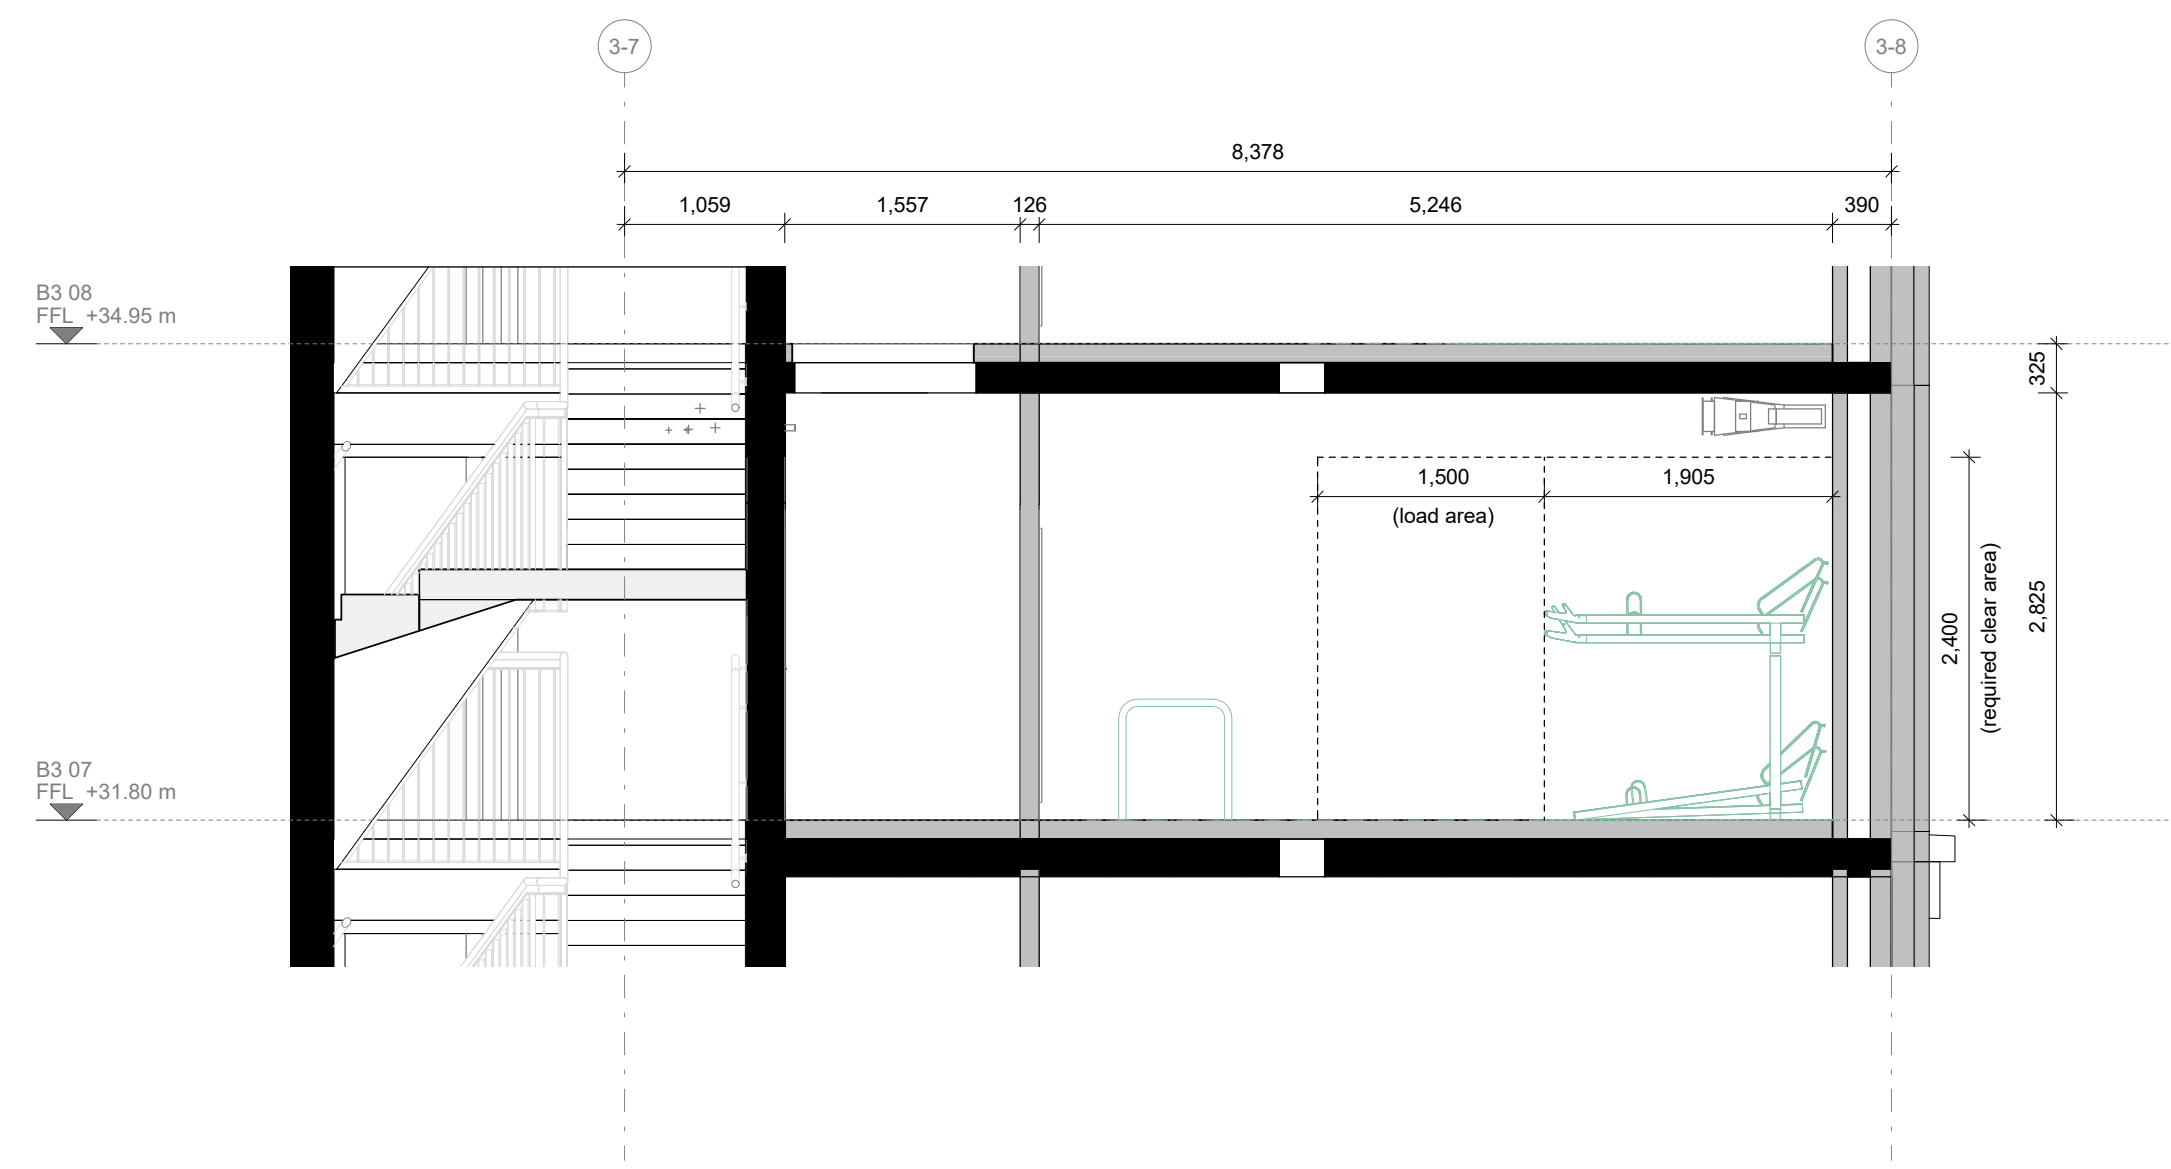

KEY

Shared Ownership

Market

Indicative space allowance for potential larger cycles for disabled users

FCLFinished Ceiling Level

USSLUnderside of Structural Slab Level

Please note that clear areas are based on Contraworx Double Stackers at 375mm centres.

The drawing is to be read in conjunction with the following AHMM's package information:

- (22) series for Internal Walls

- (23) series for Floors

- (32) series for Doors

- (40) series for Finishes

- (71) series for Signage

Please refer to the MEP Consultant's information for additional detail on mechanical & electrical services running through the cycle store and light fitting specification & setting-out.

REVDATEDESCRIPTION

CONSULTANTS

EMPLOYER:

ARGENT RELATED

MAIN CONTRACTOR

HGC CONSTRUCTION

STRUCTURAL ENGINEER:

WHITBY WOOD

MECHANICAL ENGINEER:

EDC

CLADDING CONSULTANT:

COST CONSULTANT:

AACOUSTIC CONSULTANT:

SOUND ADVICE

LANDSCAPE ARCHITECT:

ARBOTERRA

FIRE CONSULTANT:

BB7

WIND CONSULTANT:

DAYLIGHT CONSULTANTS

SUSTAINABILITY CONSULTANT:

EDC

VERTICAL TRANSPORT CONSULTANT:

LIGHTING CONSULTANT:

NOTE

When this drawing is issued in uncontrolled CAD format it will be accompanied by a PDF version and is issued to enable the recipient to prepare their own documents / models / drawings for which they are solely responsible.

The recipient should report all drawing errors, omissions and discrepancies to the architect. All dimensions should be checked on site by the contractor and such dimensions shall be the contractor's responsibility.

Alford Hall Monaghan Morris Limited accepts no responsibility or liability for:-

- any use of this drawing by parties other than the party for whom it was prepared or for purposes other than those for which it was prepared

- any alterations or additions to or discrepancies arising out of changes to the background information on which the drawings are based that was current at the time of issue, and which occur to that information after it has been issued by AHMM

- any loss or degradation of the information held in this drawing resulting from the translation from the original file format to any other file format or from the recipients reading of it in any other programme or any version of the programme other than that which was used to prepare it

- the accuracy of survey information provided by others or for any costs, claims, proceedings and expenses arising out of reliance on such information

- any scaling from this drawing other than by the local planning authority solely for the purposes of the planning application to which it relates

LOCATION \

ALFORD HALL MONAGHAN MORRIS

ARCHITECTS Ltd

MORELANDS, 5-23 OLD STREET LONDON EC1V 9HL

TEL 020 7251 5261 FAX 020 7251 5123 WEB WWW.AHMM.CO.UK

job title

TOTTENHAM HALE NORTH ISLAND

drawing title / location

CYCLE STORE - LEVEL 07

drawn by

GS

checked

AM

scale

1 : 50@A1

status

INFORMATION

site - project

building number

role

project

class

drawing no

revision

TH-IS_03_001_A_20117 (70)_1071