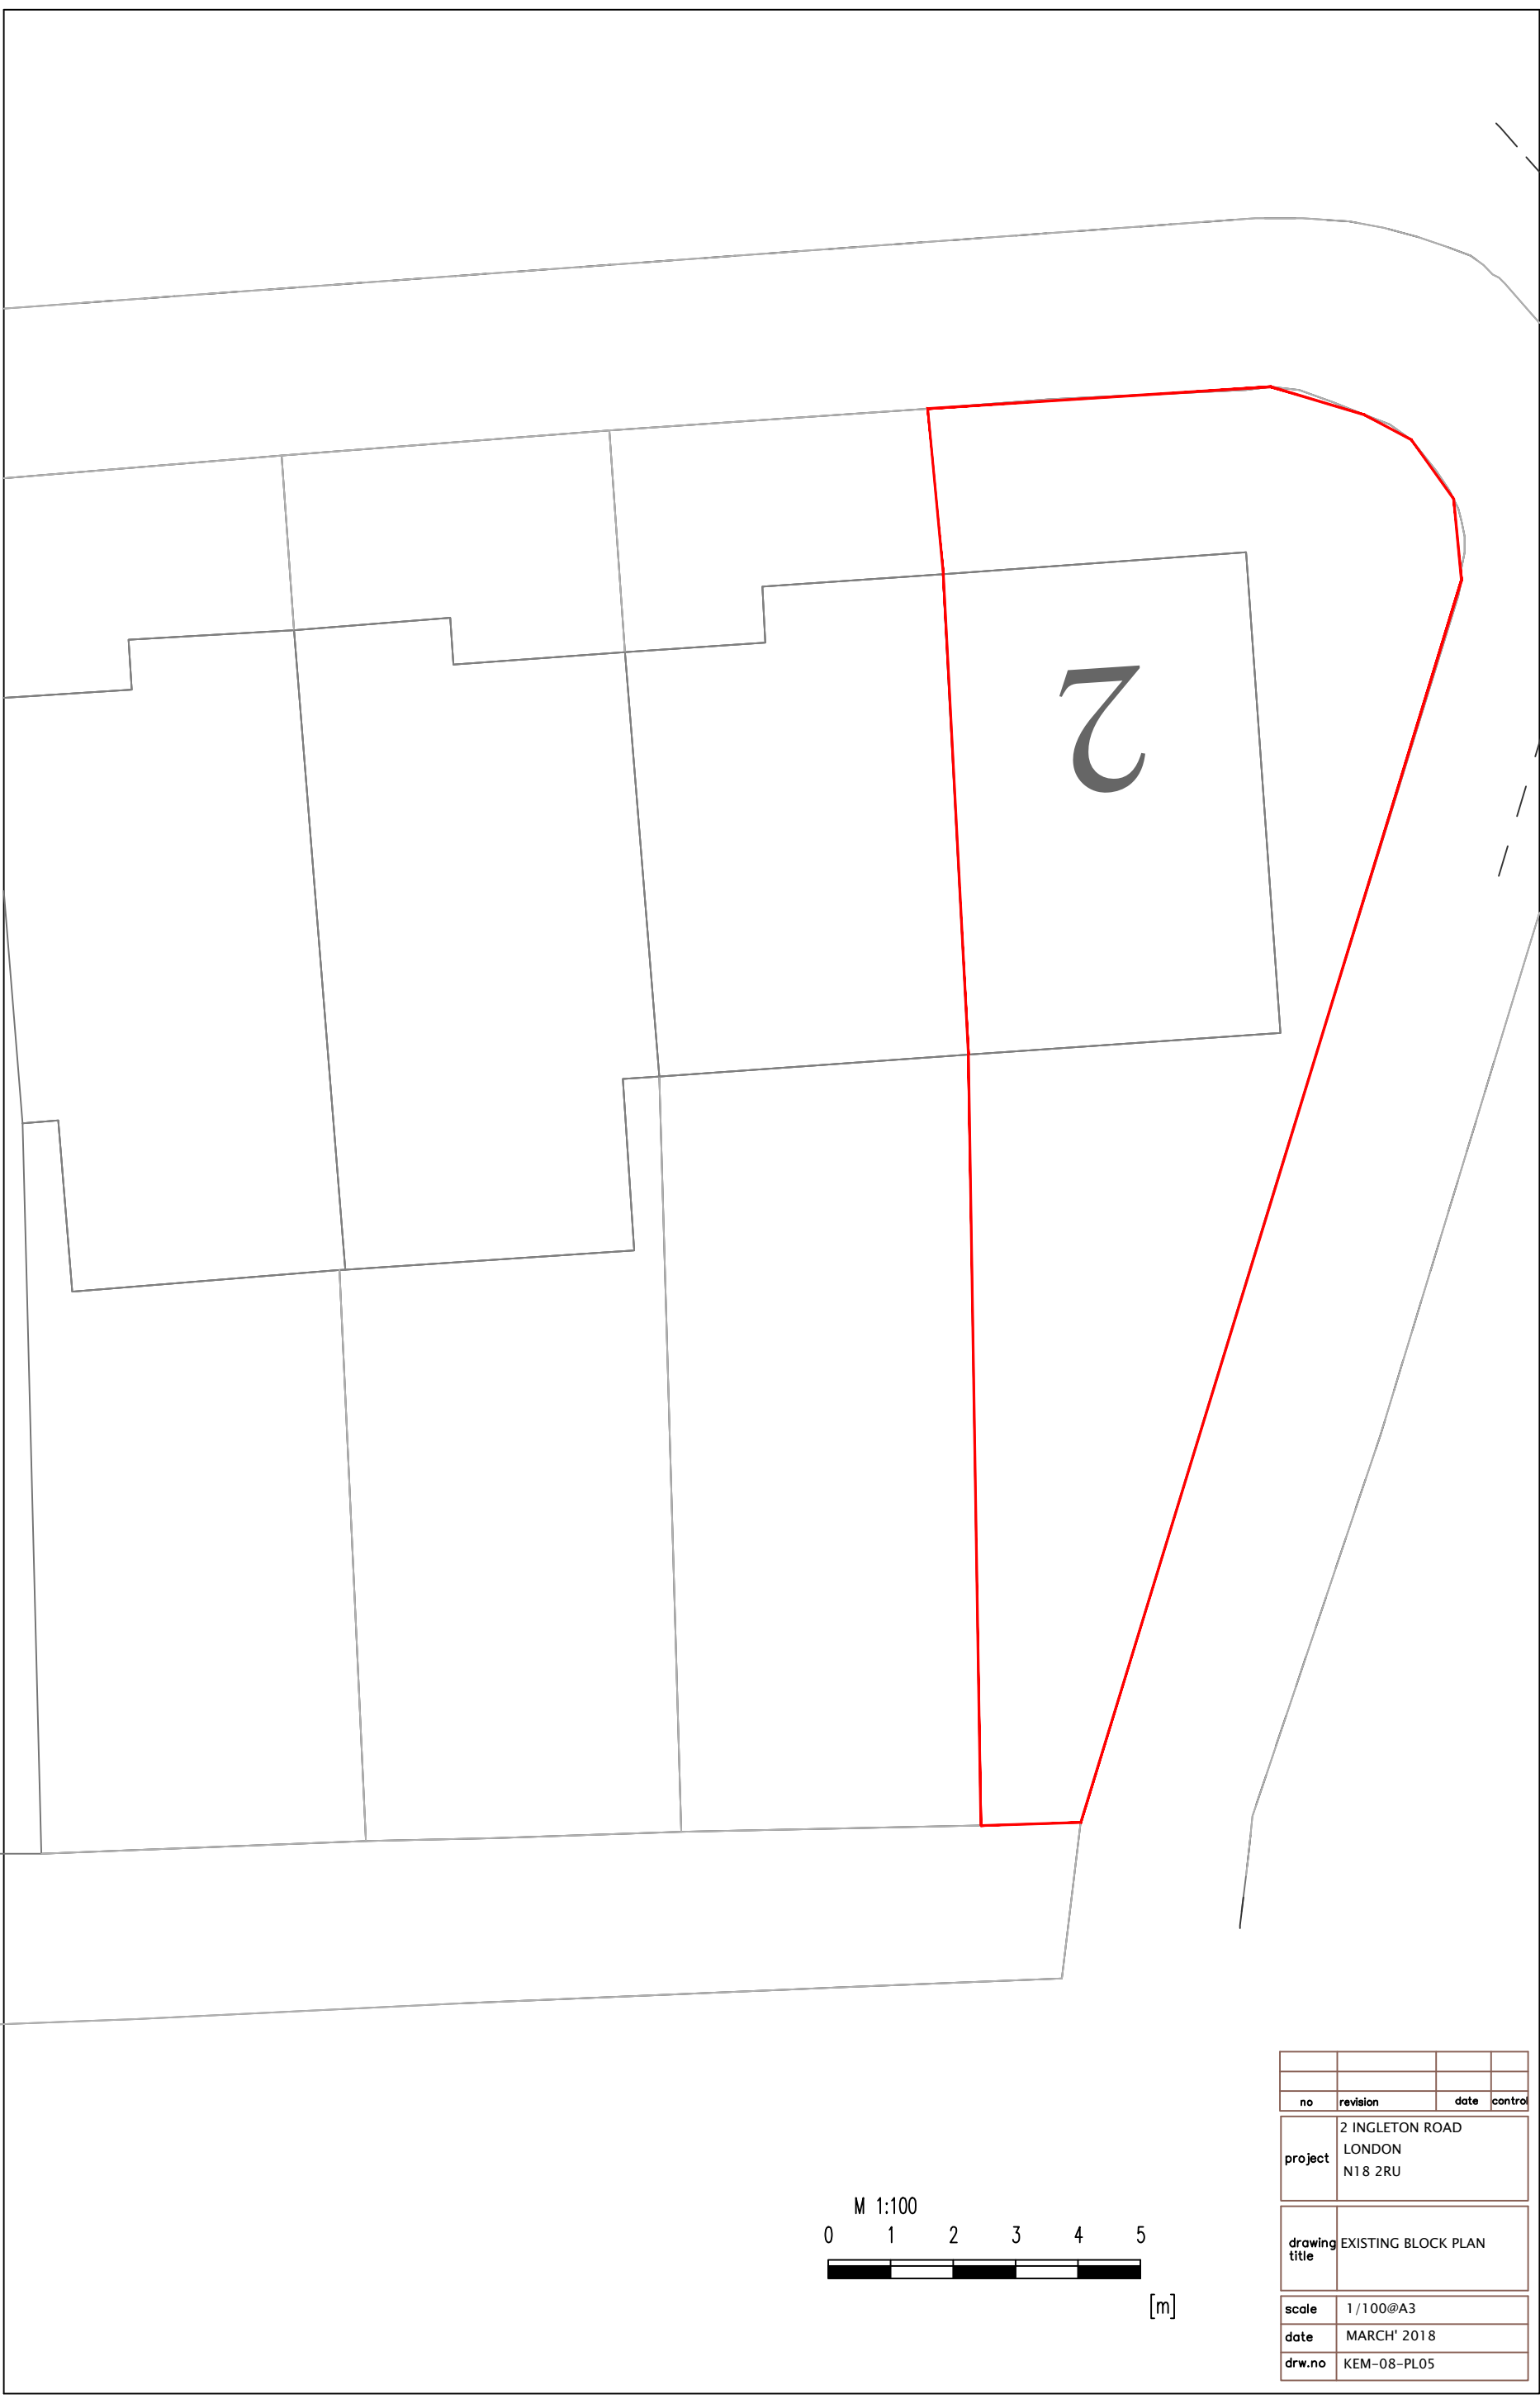


no	revision	date	control
project	2 INGLETON ROAD LONDON N18 2RU		
drawing title	EXISTING BLOCK PLAN		
scale	1/100@A3		
date	MARCH' 2018		
drw.no	KEM-08-PL05		