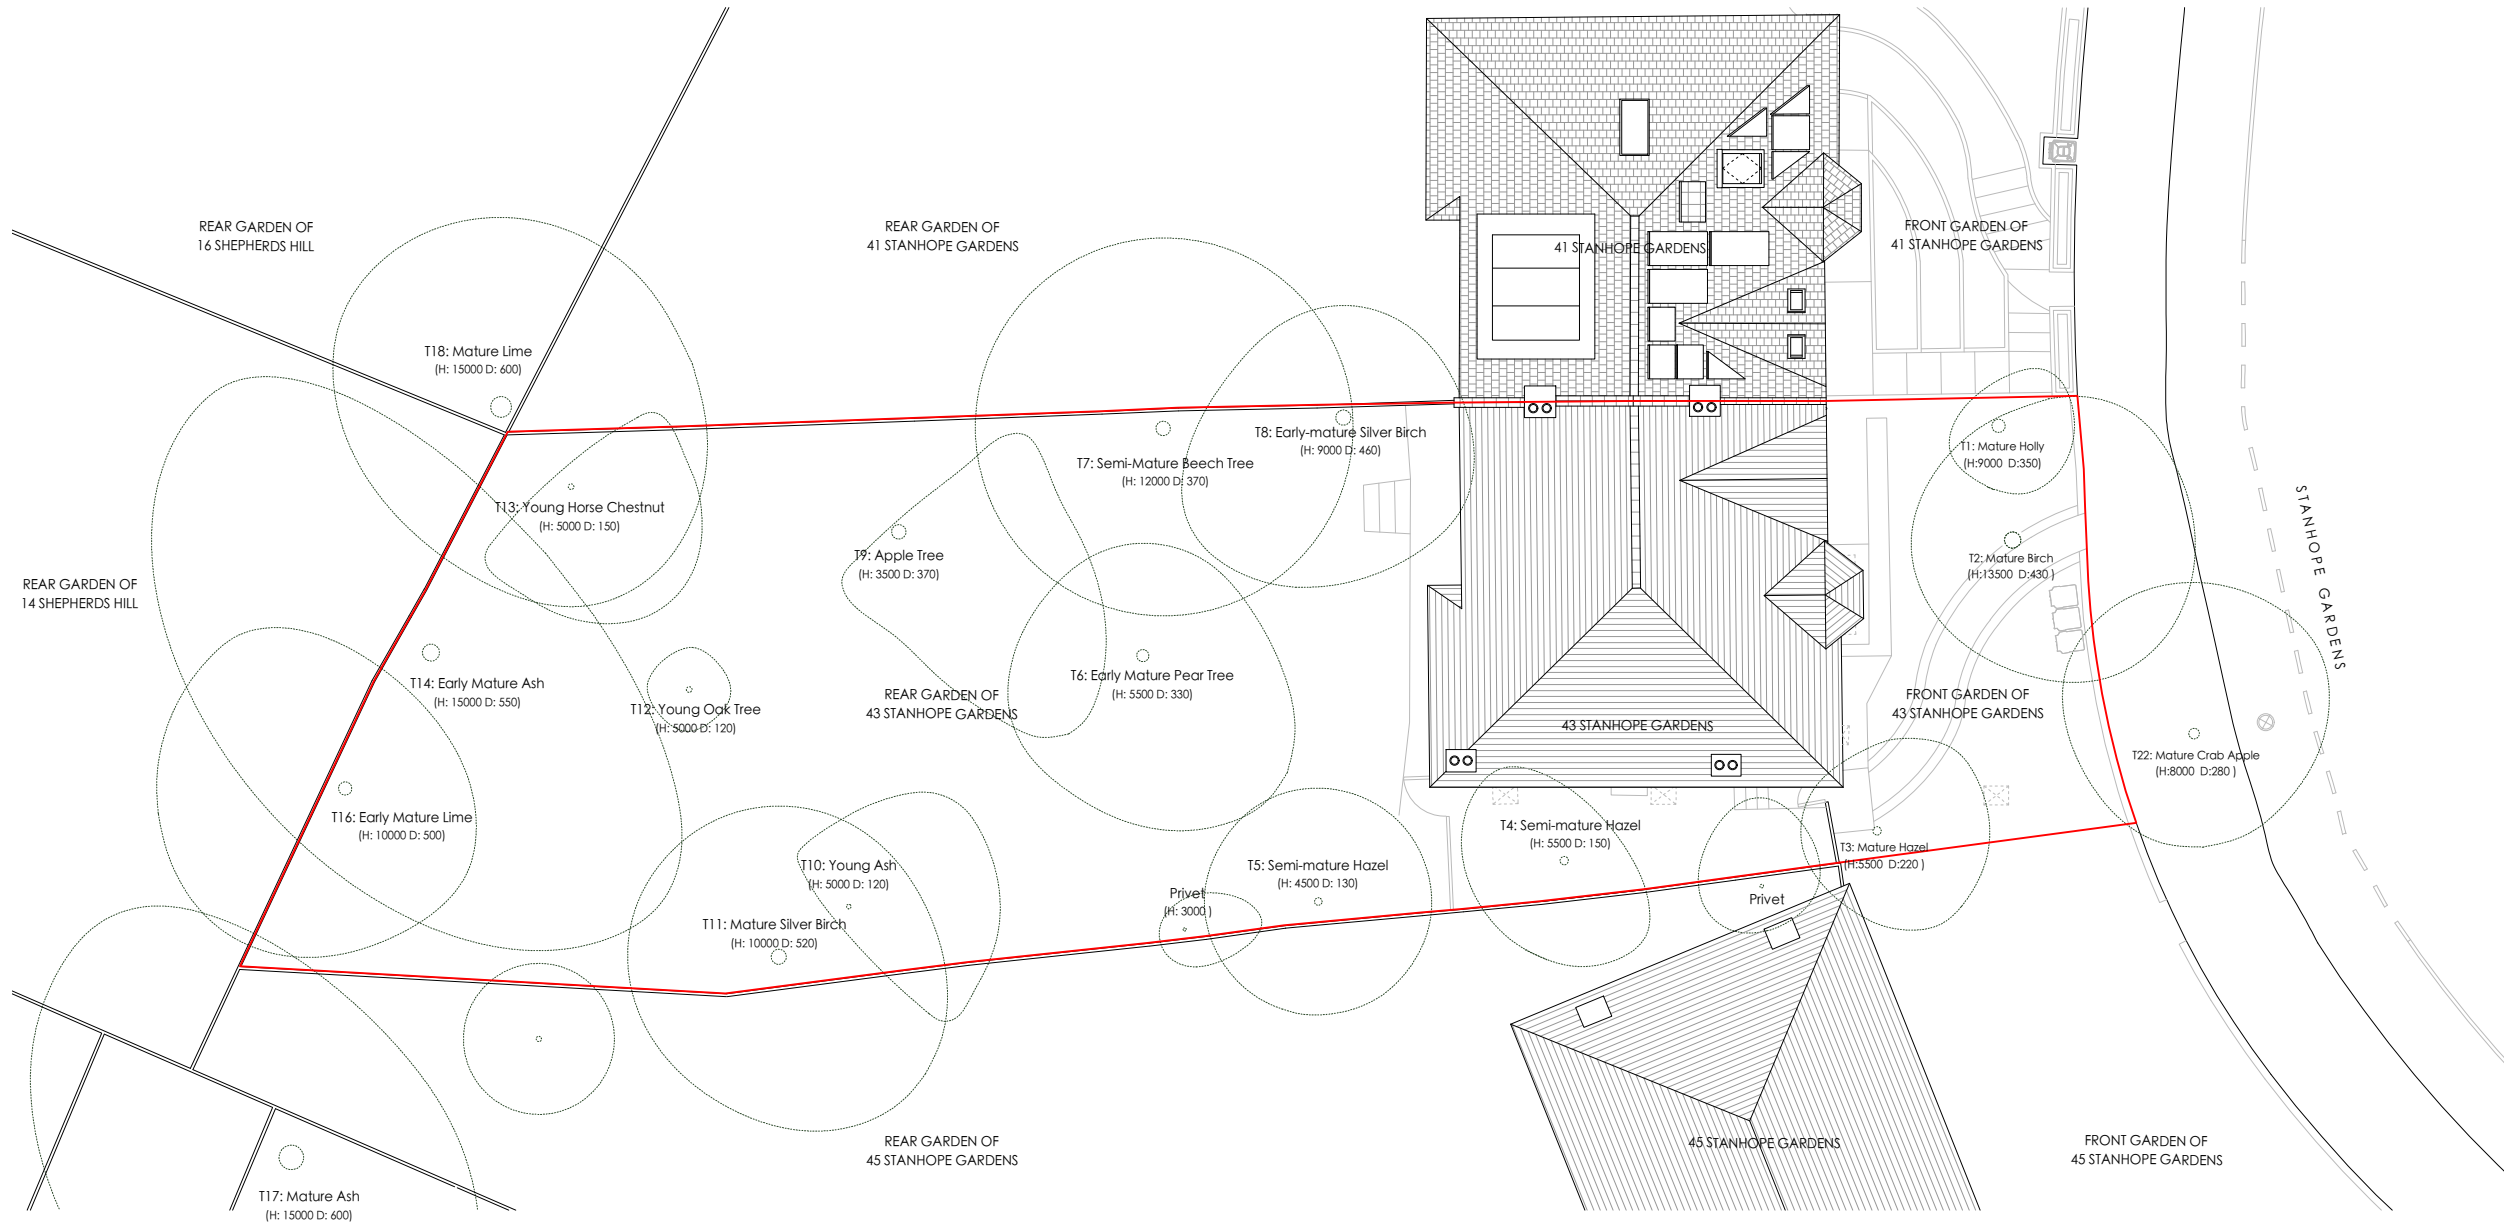


MICHAEL JONES ARCHITECTS
020 8948 1863 | 129 Kew Road, Richmond, TW9 2PN
www.mjarchitects.co.uk | studio@mjarchitects.co.uk

job title
43 Stanhope Gardens, Highgate, N6 5TT

client
Sophia Marinkov Jones and Gideon Simeloff

drawing title	scale	1:200 at A3
drawing number	date	Oct 2022
rev	drawn by	AMP
checked by	AB	