

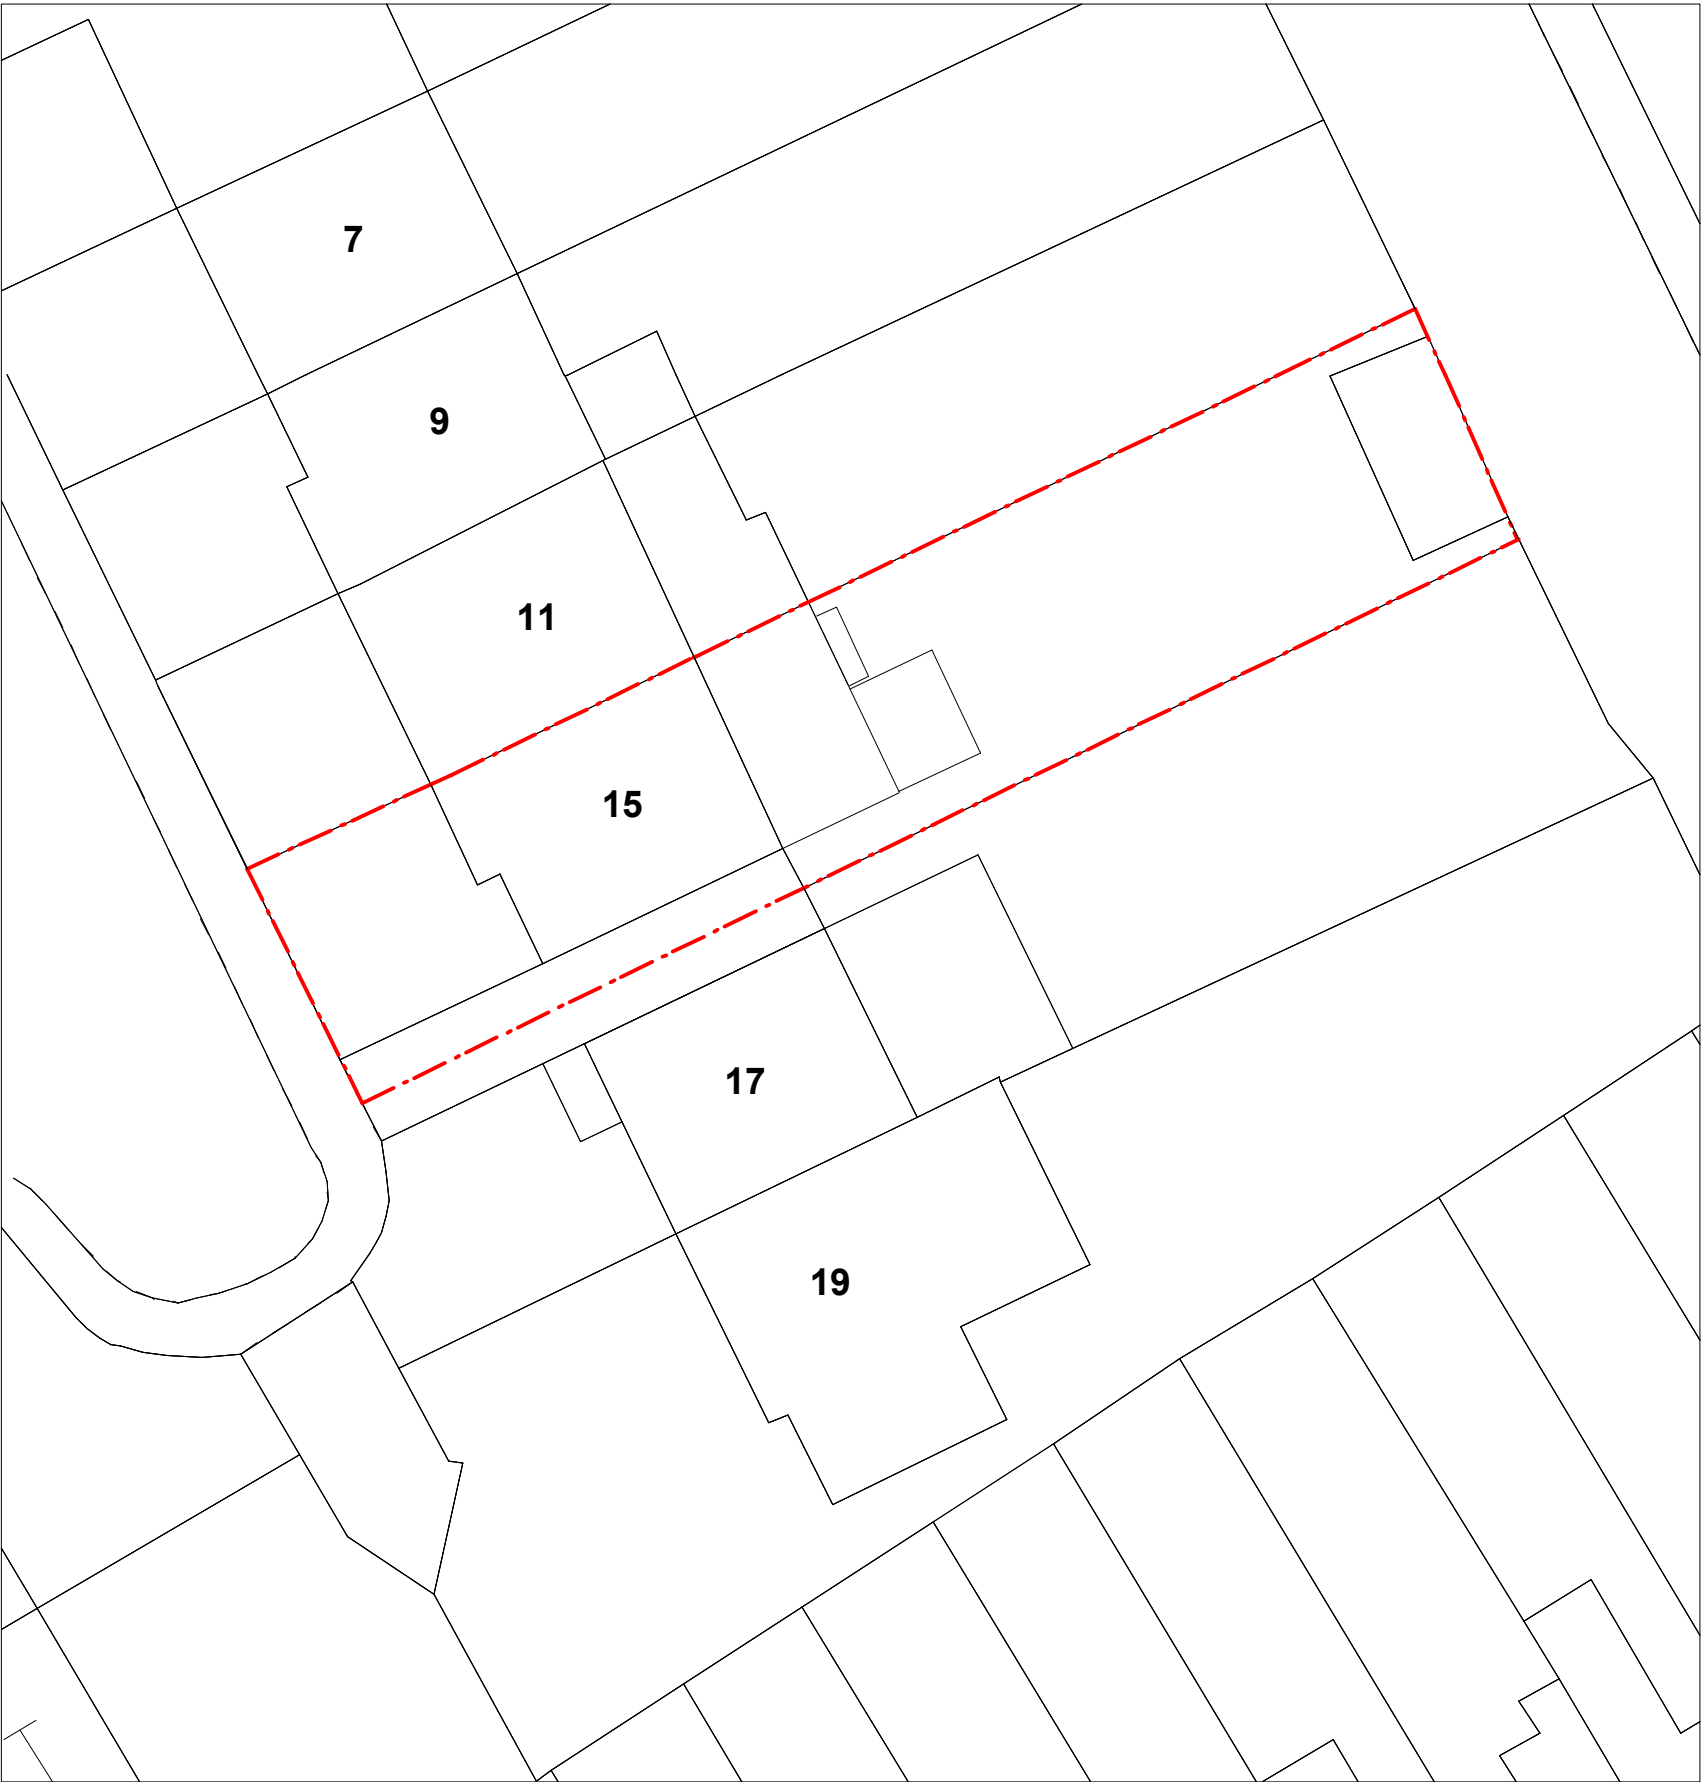


Site Location Plan

Scale: 1:1250

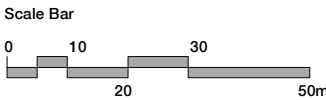

Site Block Plan

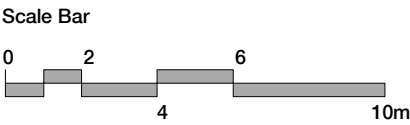

Scale: 1:200

Client	15 Coombe Road, London, N22 5LB 	Notes	Do not scale from this drawing.	Revision		Date	Title Site Location Plan & Site Block Plan		DWG No	P010		
							Drawn By	Date	November 2022	Scale	1:1250 & 1:200	
							Project No	22888	Revision		Paper Size	A3