


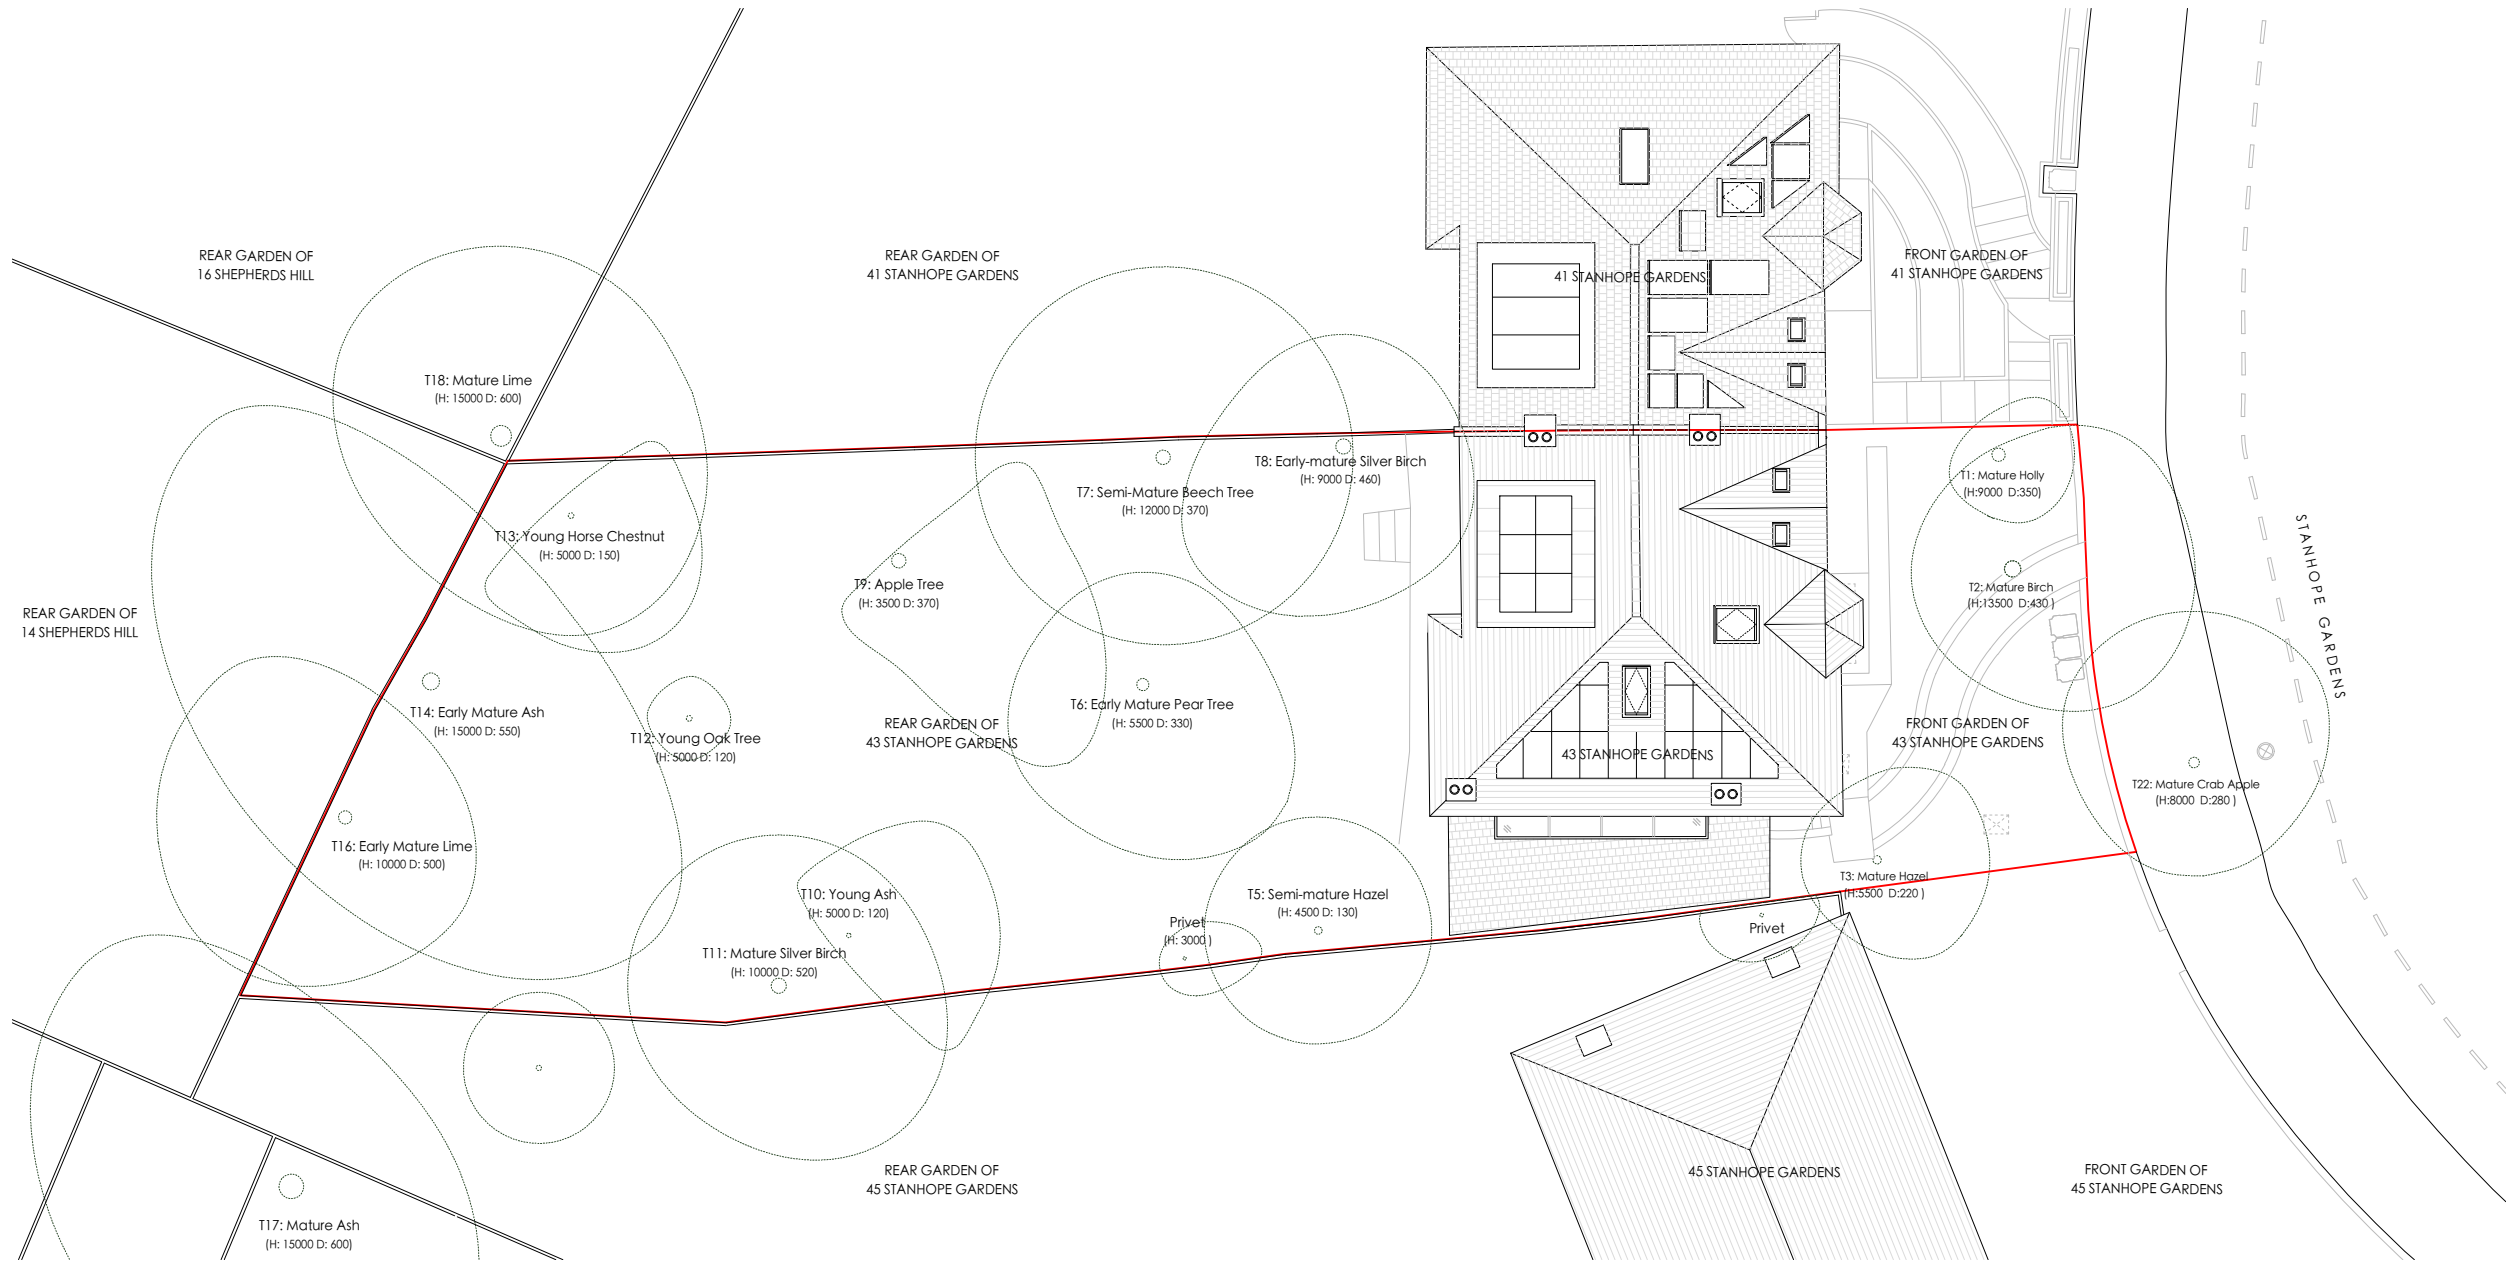

MICHAEL JONES ARCHITECTS
020 8948 1863 | 129 Kew Road, Richmond, TW9 2PN
www.mjarchitects.co.uk | studio@mjarchitects.co.uk

job title
43 Stanhope Gardens, Highgate, N6 5TT
client
Sophia Marinkov Jones and Gideon Simeloff

drawing title Proposed Block Plan	scale 1:200 at A3	date Oct 2022
drawing number 1423.03.03.Pl02.002	rev -	drawn by AMP
		checked by AB