



©2020 Cellnex
All rights reserved. No part of this publication may be reproduced, stored in a retrieval system or transmitted in any form or by any means (Electronic, Mechanical, Photocopying, Recording or otherwise), without the prior written consent of the Company.

NOTES

BASED UPON ORDNANCE
SURVEY DIGITAL DATA
WITH THE PERMISSION OF
THE CONTROLLER OF HER
MAJESTY'S STATIONARY
OFFICE, © CROWN
COPYRIGHT. LICENCE NO.
100038864

O.S. LANDRANGER MAP
No. 176

BT SKYLINE No.			
NZ0010			
5	PROJ No 244663 LOCATION PLAN	07/11/22	TCSTCS
4	PROJ No 216936 REVISED LOCATION PLAN	16/02/21	TCSTCS
3	PROJ No 9WA381 REVISED LEGAL PLAN	30/11/20	TCSTCS
2	PROJ No 206131 MASTER UPDATE	01/04/19	KG LBG
1	PROJ No 165180 FIRST ISSUE	20/06/16	PS JL
ISS	REVISION	DATE	DRN APP



CELLNEX UK
R+, 4TH FLOOR, 2 BLA GRAVE STREET, READING, RG1 1AZ
Tel. 020 4526 8553

SITE No 166663
MUSWELL HILL ATE
GRAND AVENUE
LONDON
GREATER LONDON 1
N10 3AY


NGR TQ 28430 89360
OS GRID 528430 189360

TITLE
LOCATION PLAN



SCALE SEE DRAWING

DRAWN	IM	24/05/11
APPROVED	TCS	07/11/22

DRG No.	Sheet 1 of 1	Rev
166663-00-004-ML005		5

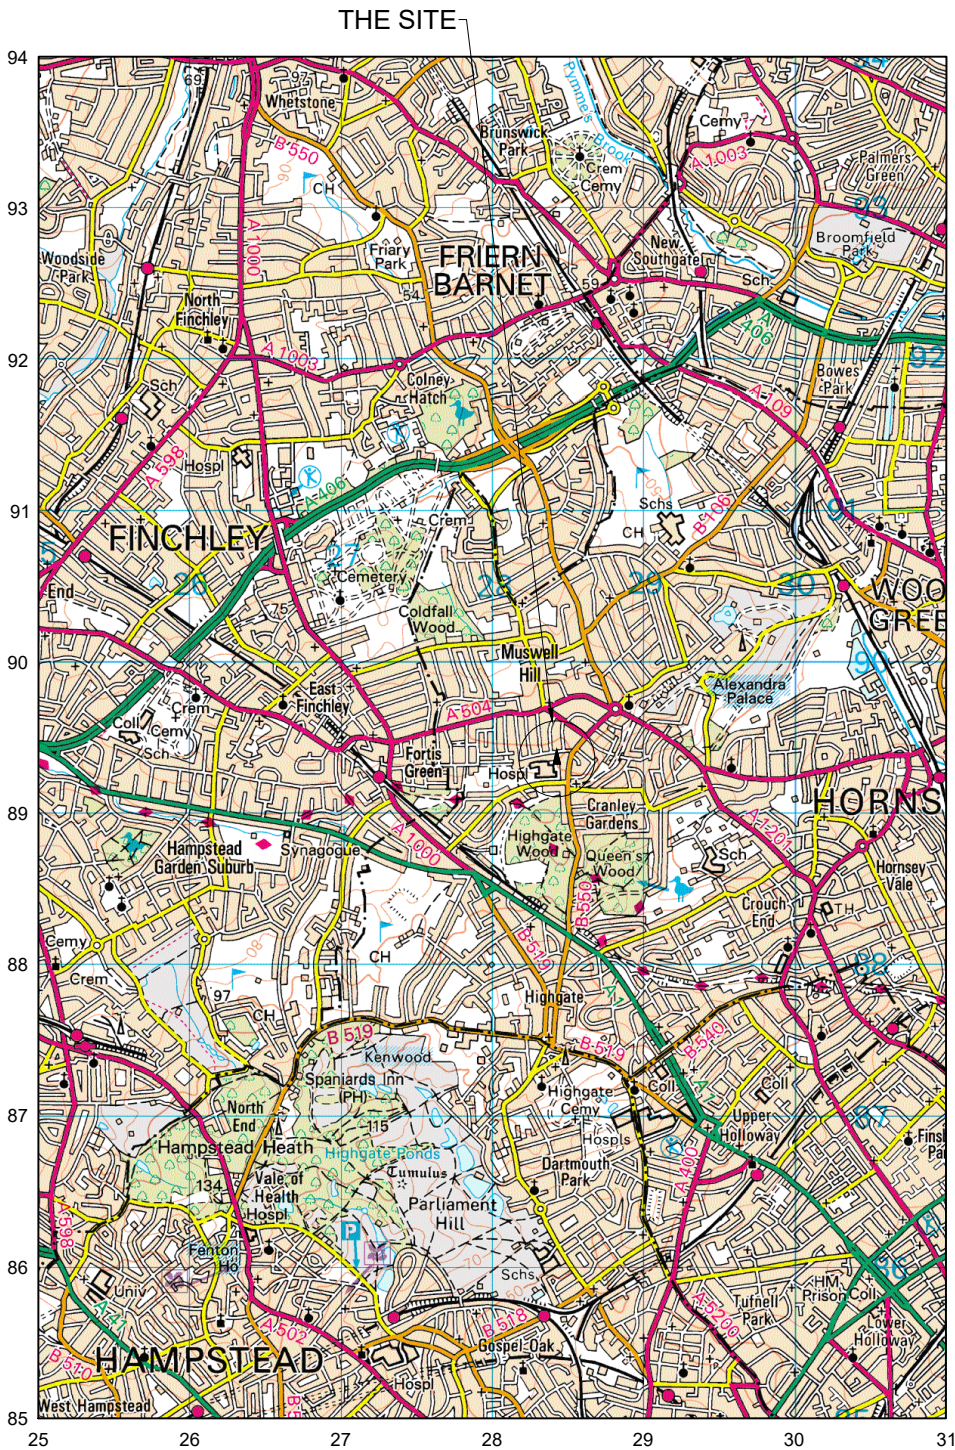

LOCATION PLAN
SCALE 1:50,000

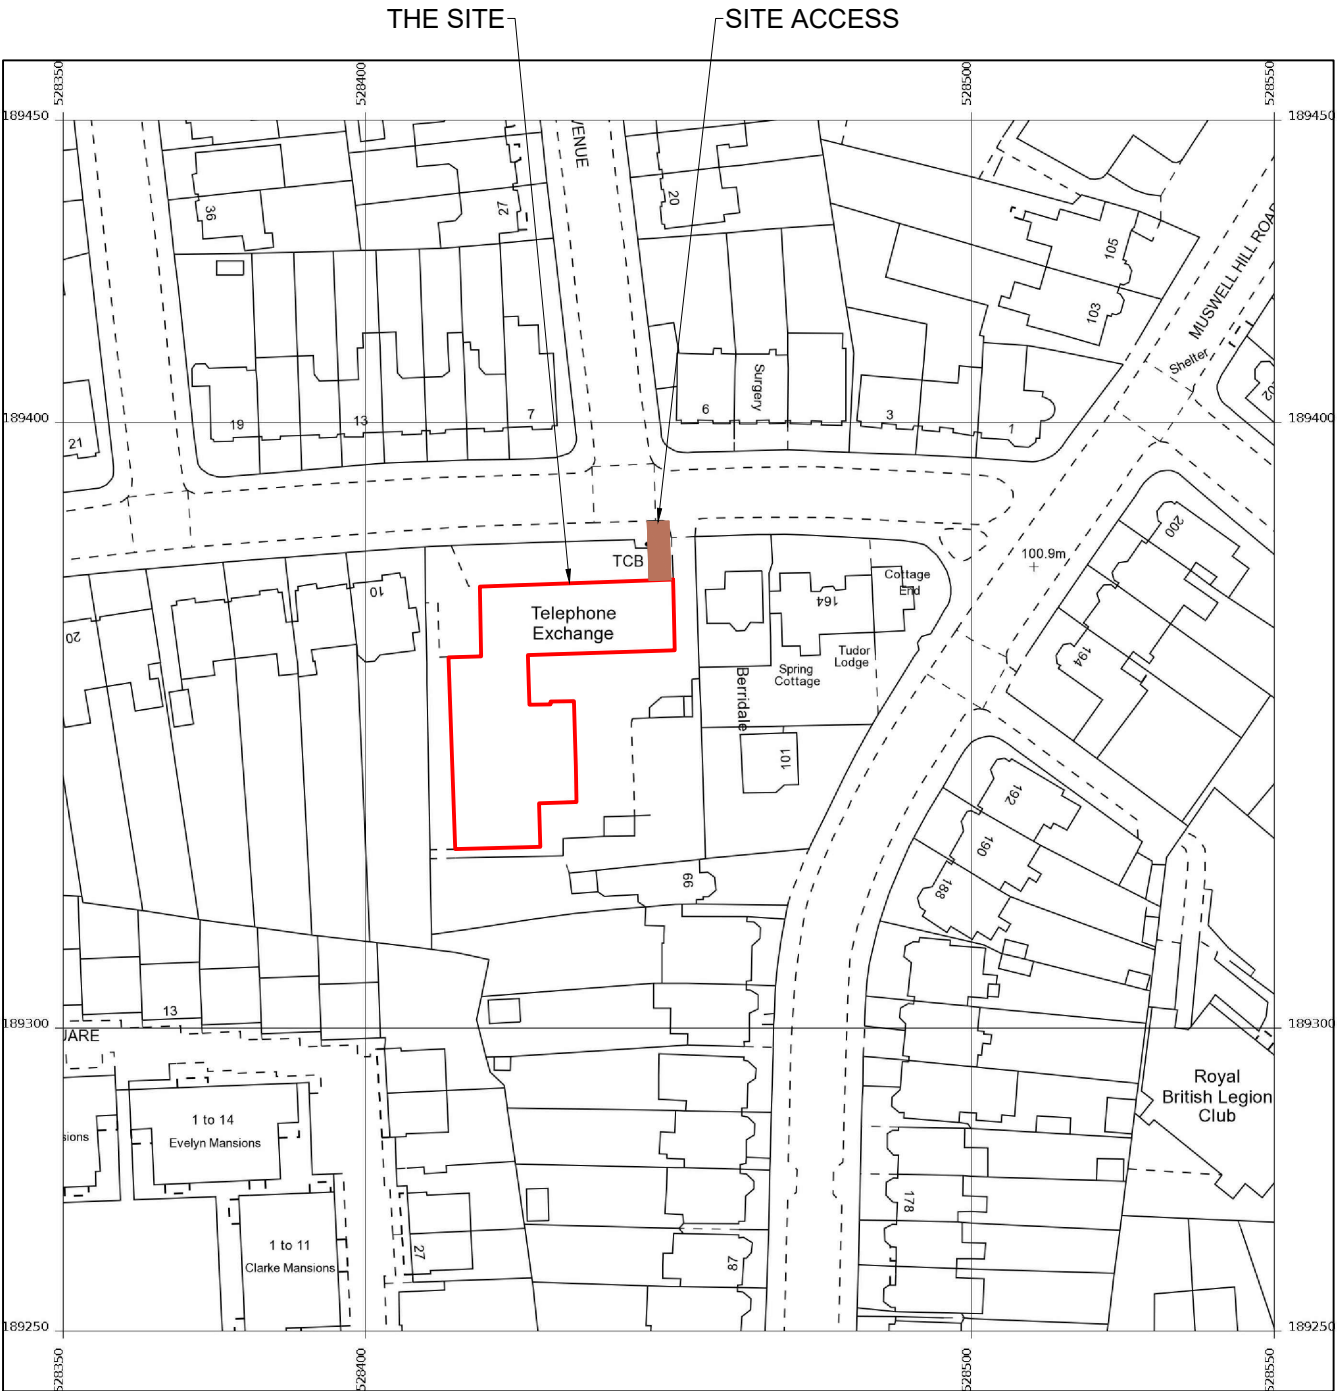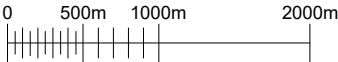

LOCATION PLAN
SCALE 1:1250

