



Stanhope House

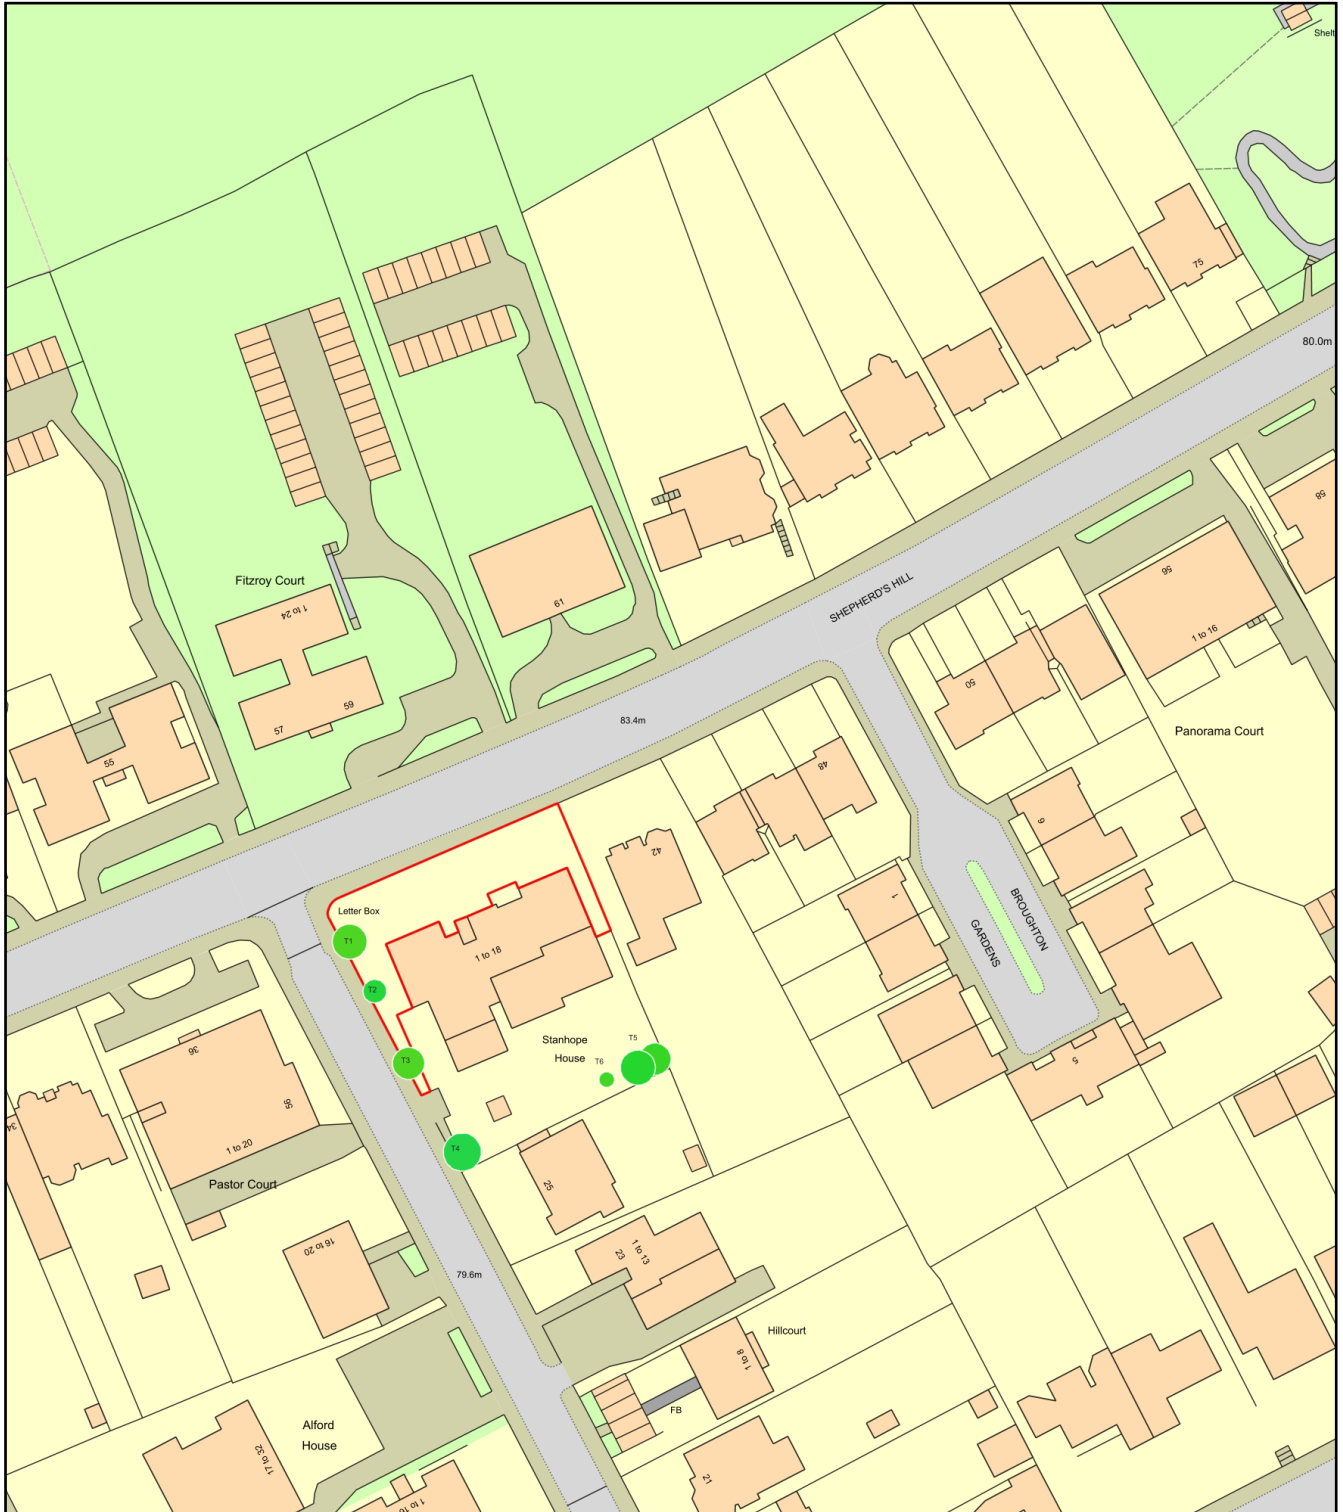

0 50
Metres

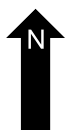

Plan Produced for: Keith Green

Date Produced: 10 Nov 2022

Plan Reference Number: TQRQM22314211252903

Scale: 1:1250 @ A4