




The Copyright of this drawing remains with Fulkers Bailey Russell and is not to be reproduced without written approval. Dimensions are not to be scaled from this drawing. The Contractor is to check all dimensions on site and report any discrepancies to the Contract Administrator. This drawing is to be read in conjunction with all other standard documentation.

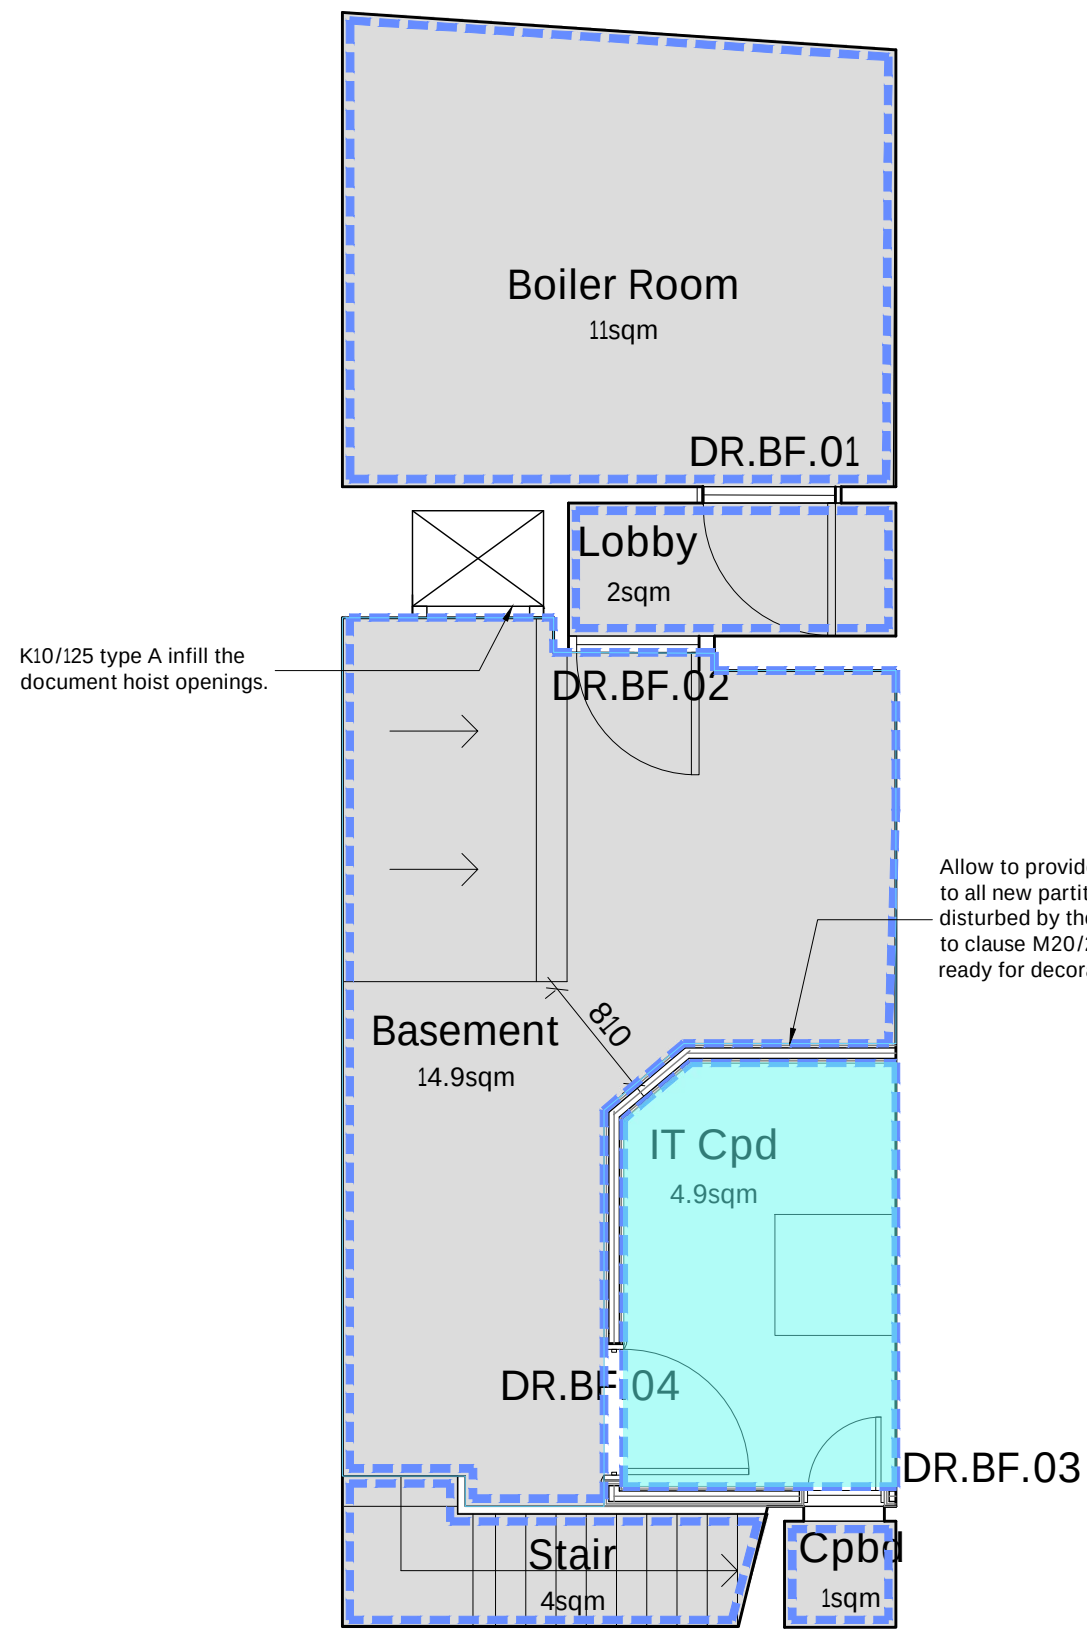

Basement  
Floor and Wall Finishes 1:50

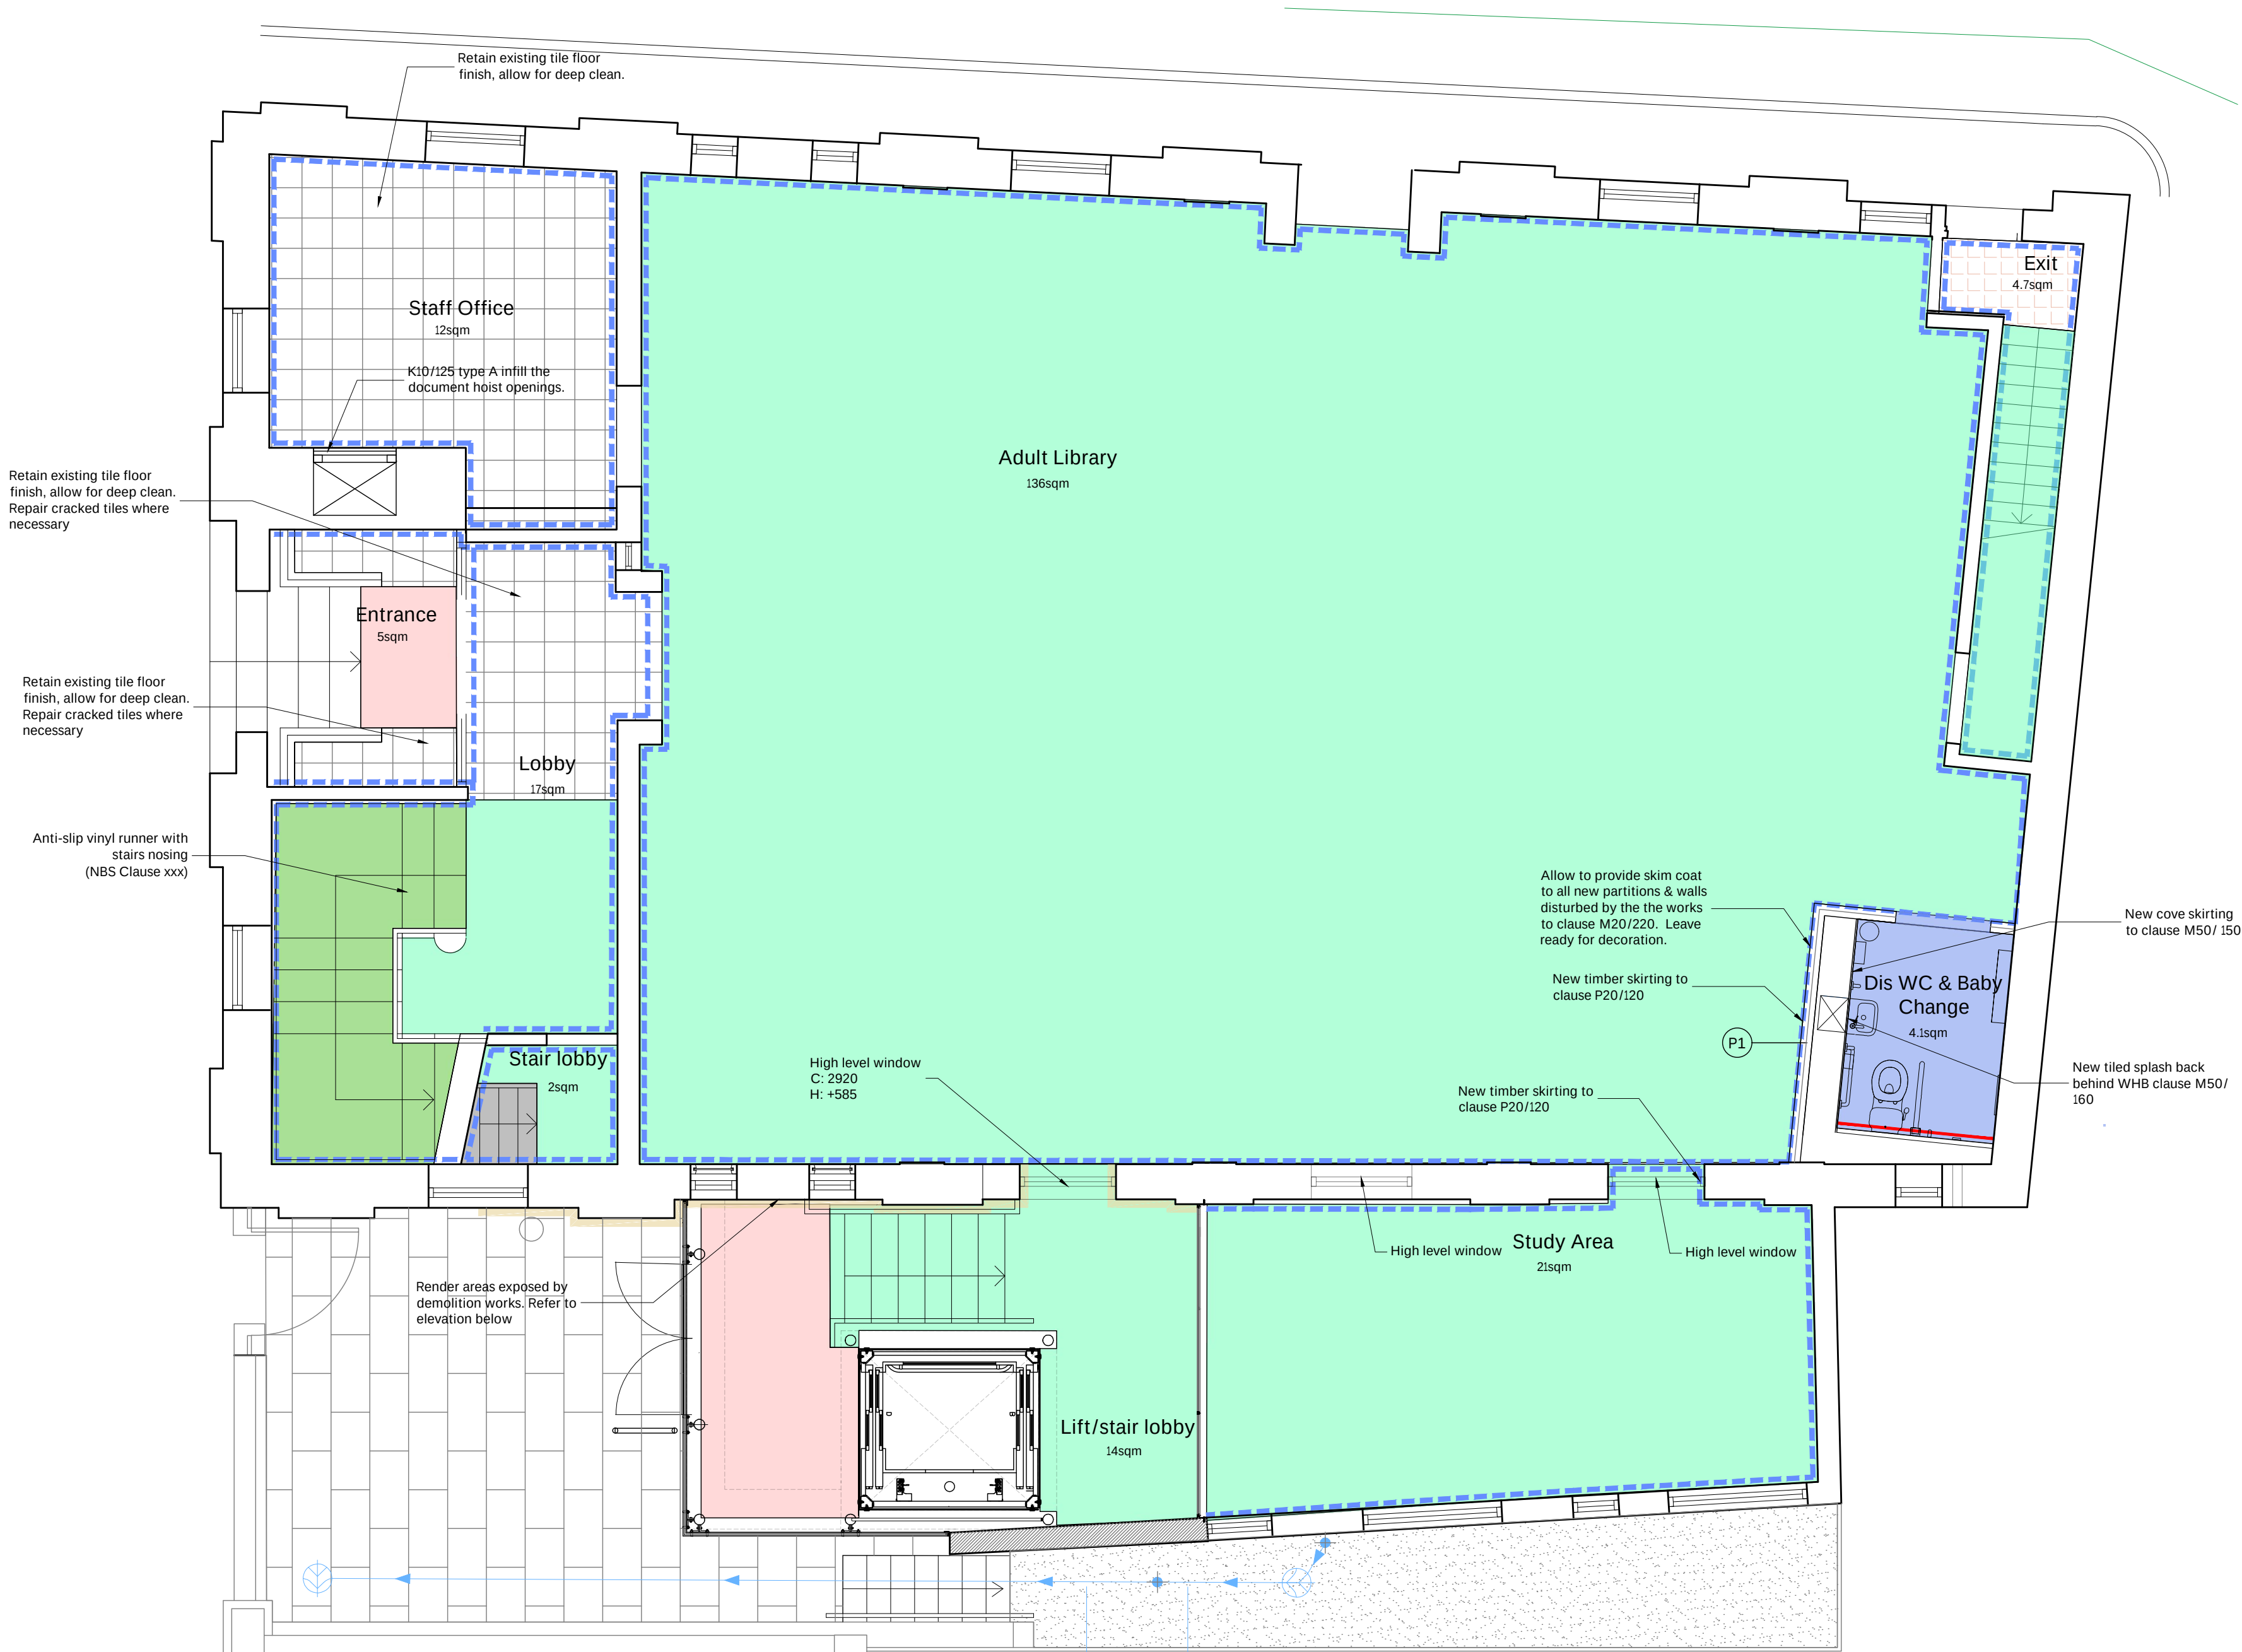

Ground Floor  
Floor and Wall Finishes 1:50

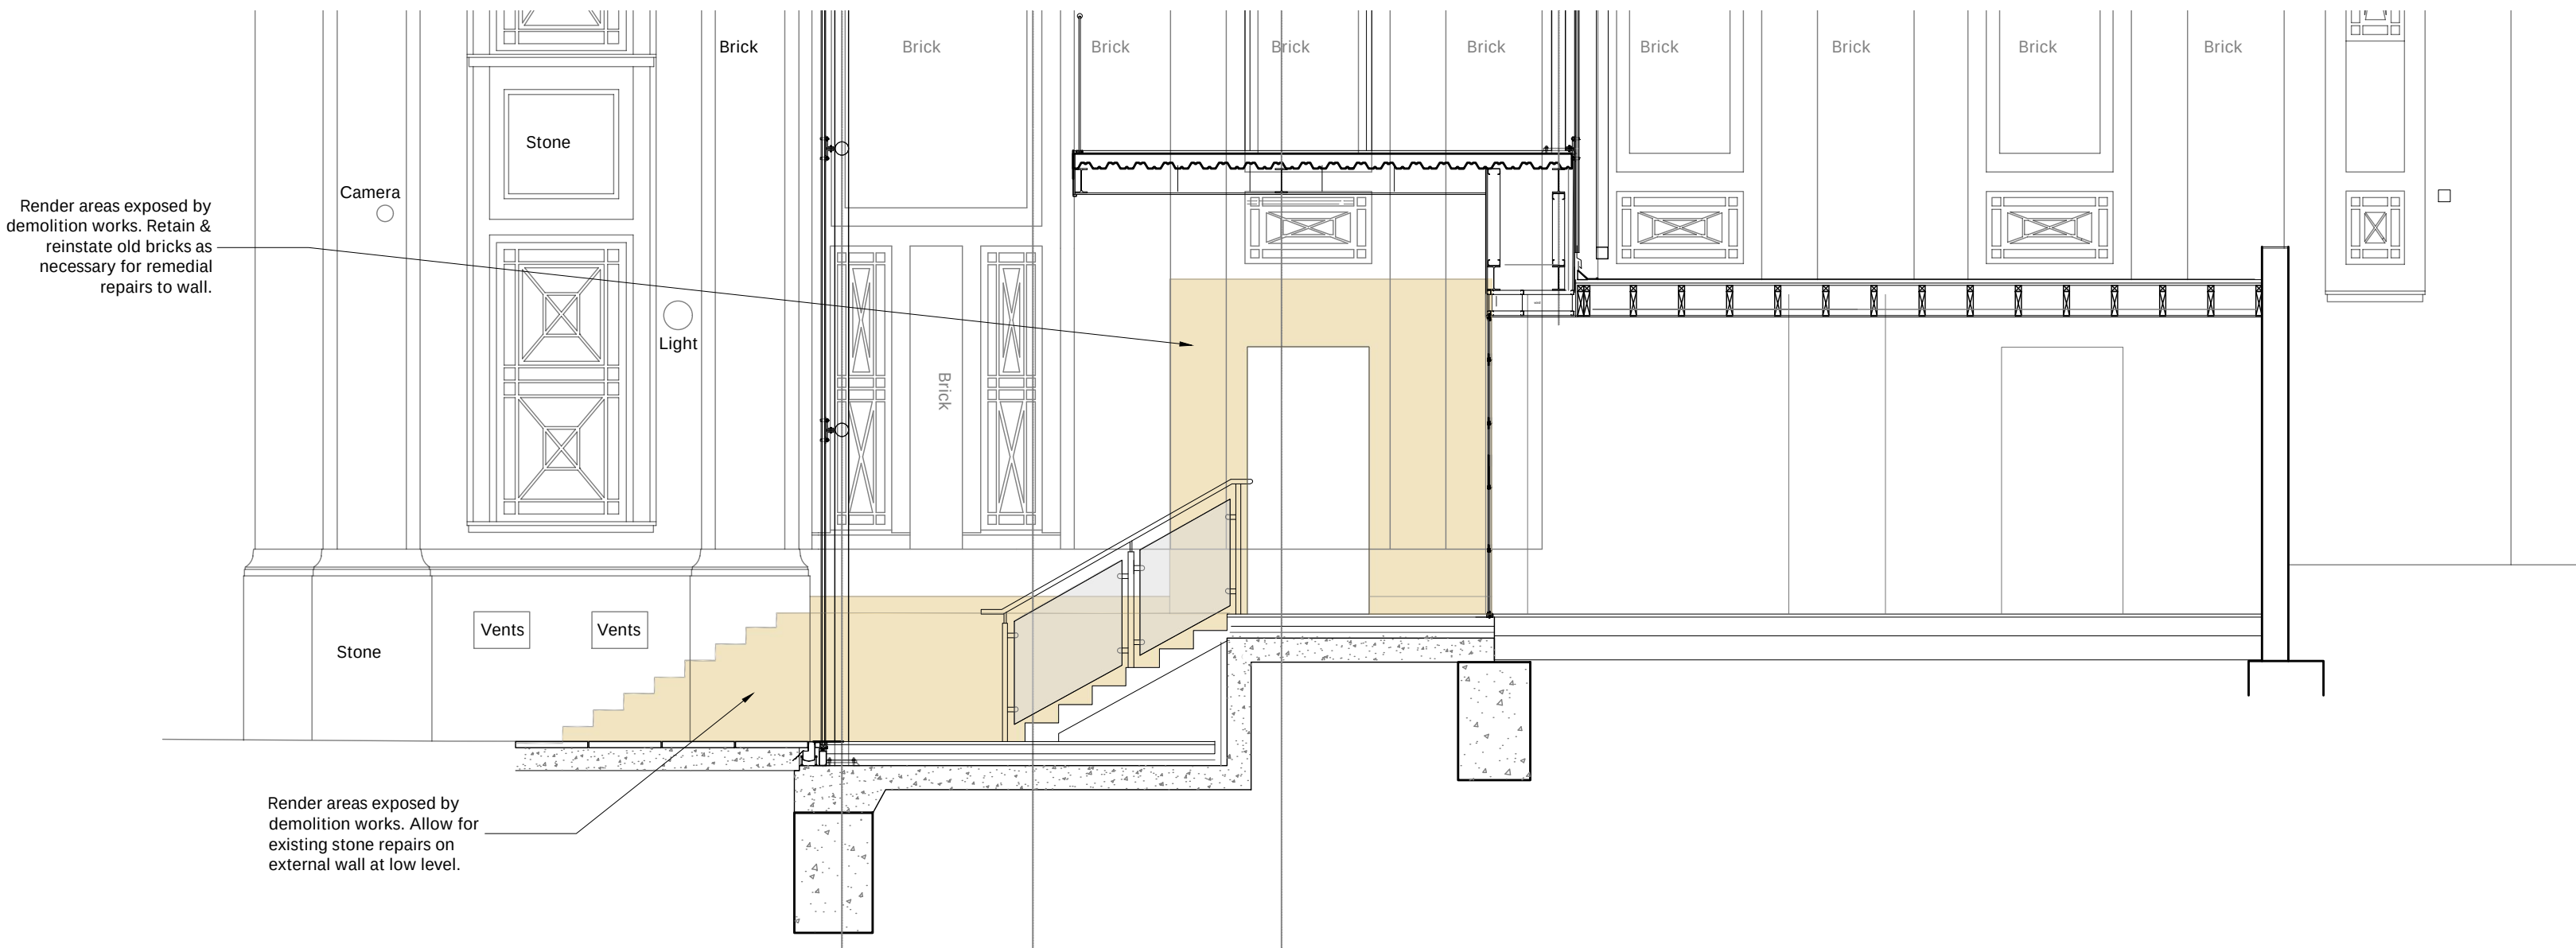

Part Section BB  
Floor and Wall Finishes 1:50

- Key
- Retained concrete floor finish
  - Retained existing tile floor finish
  - Anti-slip vinyl to WCs, kitchens, Wet areas (NBS Clause M50/ 150) Skirting: uPVC coved skirting
  - Anti-slip vinyl wood effect to Adult library with integral coved skirting (NBS Clause M50/ 150 type A)
  - New entrance matting (NBS Clause N10/300)
  - Anti-slip vinyl runner with stairs nosing M50/150 Type A. Stairs nosing M50/750
  - P1 New partition (NBS Clause K10/125)
  - New IPS panel to clause K32/150
  - Walls and joinery: Prepare and redecorate all previously painted walls to Clause M60/110
  - Render areas exposed by demolition works. Retain & reinstate old bricks as necessary for remedial repairs to wall.
  - Retained Parquet flooring to be repaired and varnished to Clause M60/160 type A
  - Retained Parquet flooring to be repaired and varnished to Clause M60/160 type A
  - New vinyl floor to the IT Cupboard Anti-Static to Clause M50/150 Type B

| P03  | IT Cpd added to Basement and GF high level windows added | 09/11/22 | SP    |
|------|----------------------------------------------------------|----------|-------|
| P02  | Issued for Tender                                        | 14/10/22 | SP    |
| P01  | Issued for Tender                                        | 30/09/22 | SP    |
| rev. | description                                              | date     | chkd. |

client :  
London Borough of Haringey

project :  
Library Enhancement Works  
Muswell Hill Library  
Queen's Av, Muswell Hill. London. N10 3PF

drawing title :  
Basement and Ground Floor  
Wall and Floor Finishes  
As Proposed

|                                                            |           |                   |
|------------------------------------------------------------|-----------|-------------------|
| <b>FulkersBaileyRussell</b>                                |           |                   |
| london   brighton   bristol   leeds   reading   manchester |           |                   |
| info@fulkers.co.uk // www.fulkers.co.uk // 020 3735 5792   |           |                   |
| drawn: GD                                                  | chkd : AK | date: Aug 2022    |
| proj no : 21.3453                                          |           | scale:<br>1:50@A1 |
| identifier : 3453-FBR-A1-GF-DR-A-224                       |           |                   |
| status: D2 (Tender)                                        |           | rev no: P03       |