



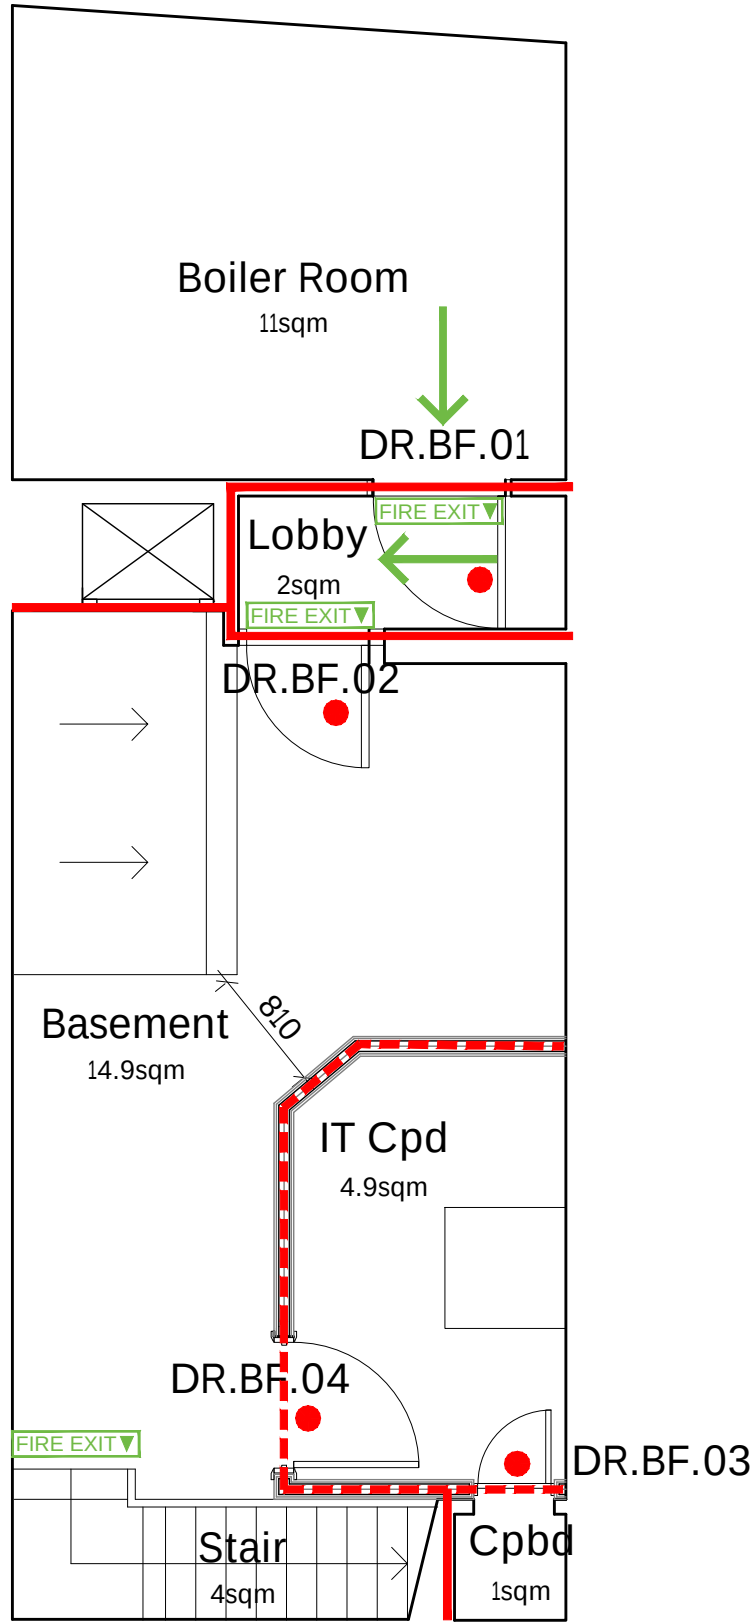

Bsement Level
Fire Strategy
1:50

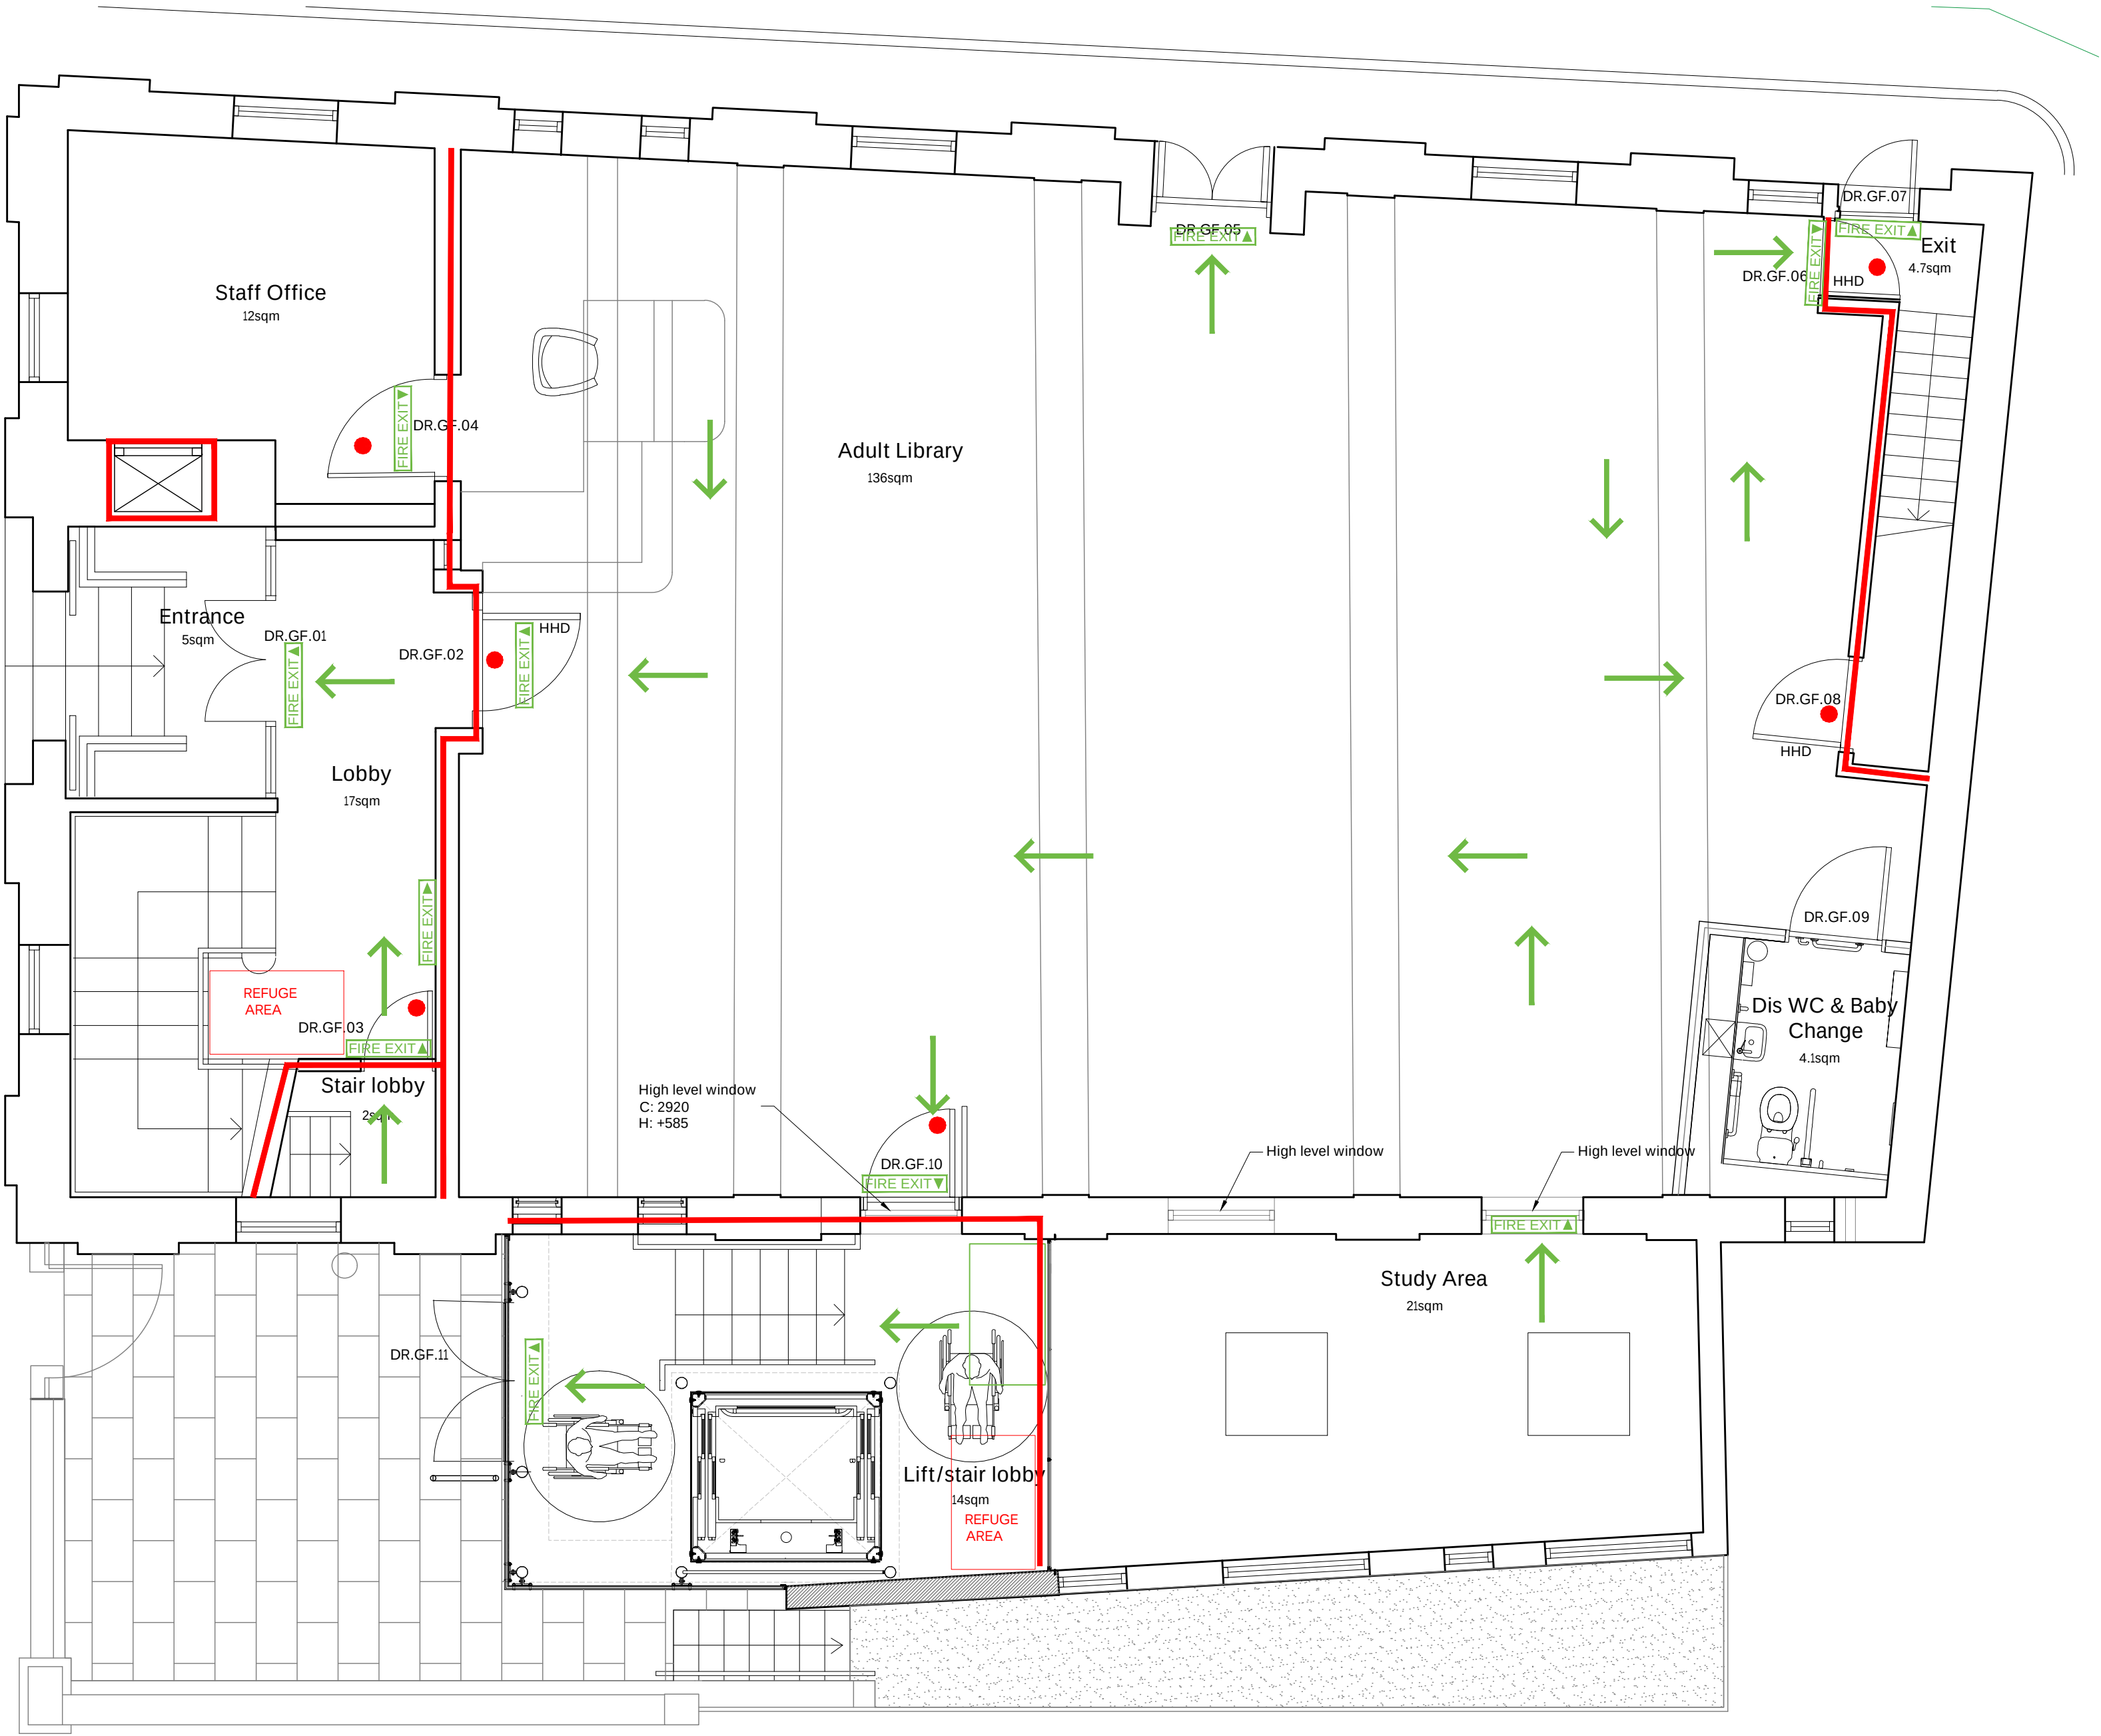

Ground Floor
Fire Strategy
1:50

- KEY:
- FD30s - Fire door refer to schedule
 - Vision Panels to door refer to schedule
 - +fanlight 30min fire rated fanlight above door
 - FIRE EXIT Fixed non-illuminated fire exit sign with legend indicating direction of escape arrow
 - 30 minutes Fire Resisting Construction to clause P12
 - 60 minutes Fire Resisting Construction to clause P12
 - Primary fire escape routes to final exit
 - HHD Heritage hardwood doors.

P03	New IT Cupboard partitions and doors added in Basement and Ground Floor high level windows added	08/11/22	SP
P02	Issued for Tender	14/10/22	SP
P01	Issued for Tender	30/09/22	SP
rev.	description	date	chkd.

client :
London Borough of Haringey

project :
Library Enhancement Works
Muswell Hill Library
Queen's Av, Muswell Hill. London. N10 3PF

drawing title :
Basement and Ground Floor
Fire Strategy
As Proposed

FulkersBaileyRussell
london | brighton | bristol | leeds | reading | manchester
info@fulkers.co.uk // www.fulkers.co.uk // 020 3735 5792

drawn: GD	chkd : AK	date: Aug 2022
proj no : 21.3453	scale: 1:50@A1	
identifier : 3453-FBR-A1-GF-DR-A-220		
status: D2 (Tender)	rev no: P03	