


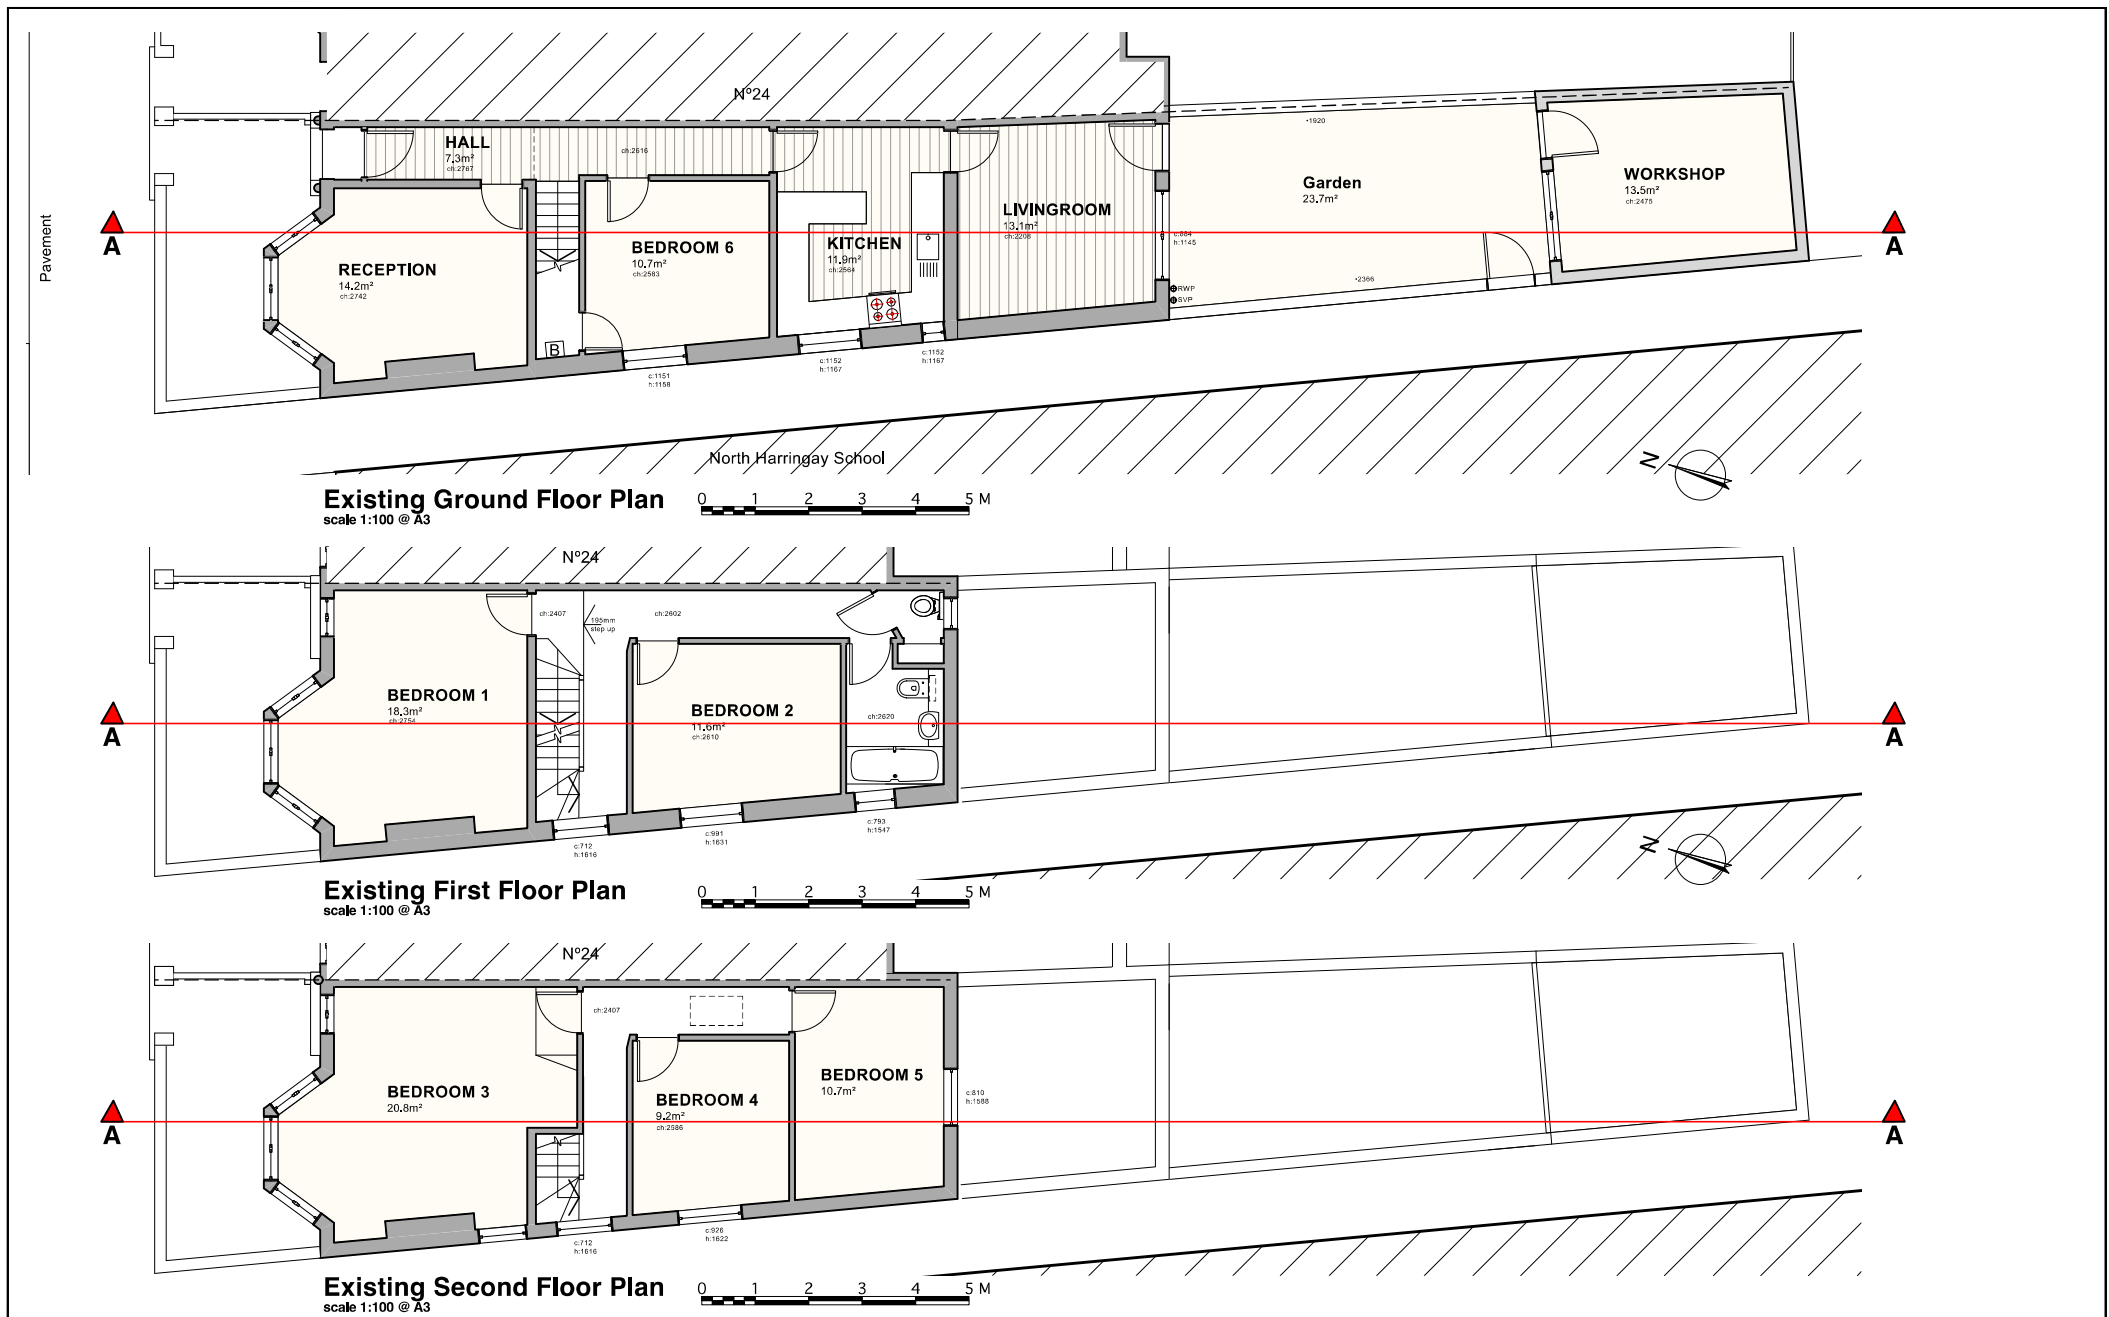

			CLIENT	SCALE	PROJECT	DRAWING NO.	REV.	FBD FULCRUM BUILDING DESIGN LTD LONDON
				see drawing		22 Frobisher Road, N8 0QX	331/20-PL-02	
				DATE Sep 2022				
			STATUS	DRAWN	DRAWING TITLE	FBD FULCRUM BUILDING DESIGN LTD. 9 Heneage Street, Spitalfield, London, E1 5LJ Tel.: 07974086475 e-mail: info@fbd-ltd.com www.fbd-ltd.com		
				Checked				
				Planning Application				
REV.	DATE	NOTES						