


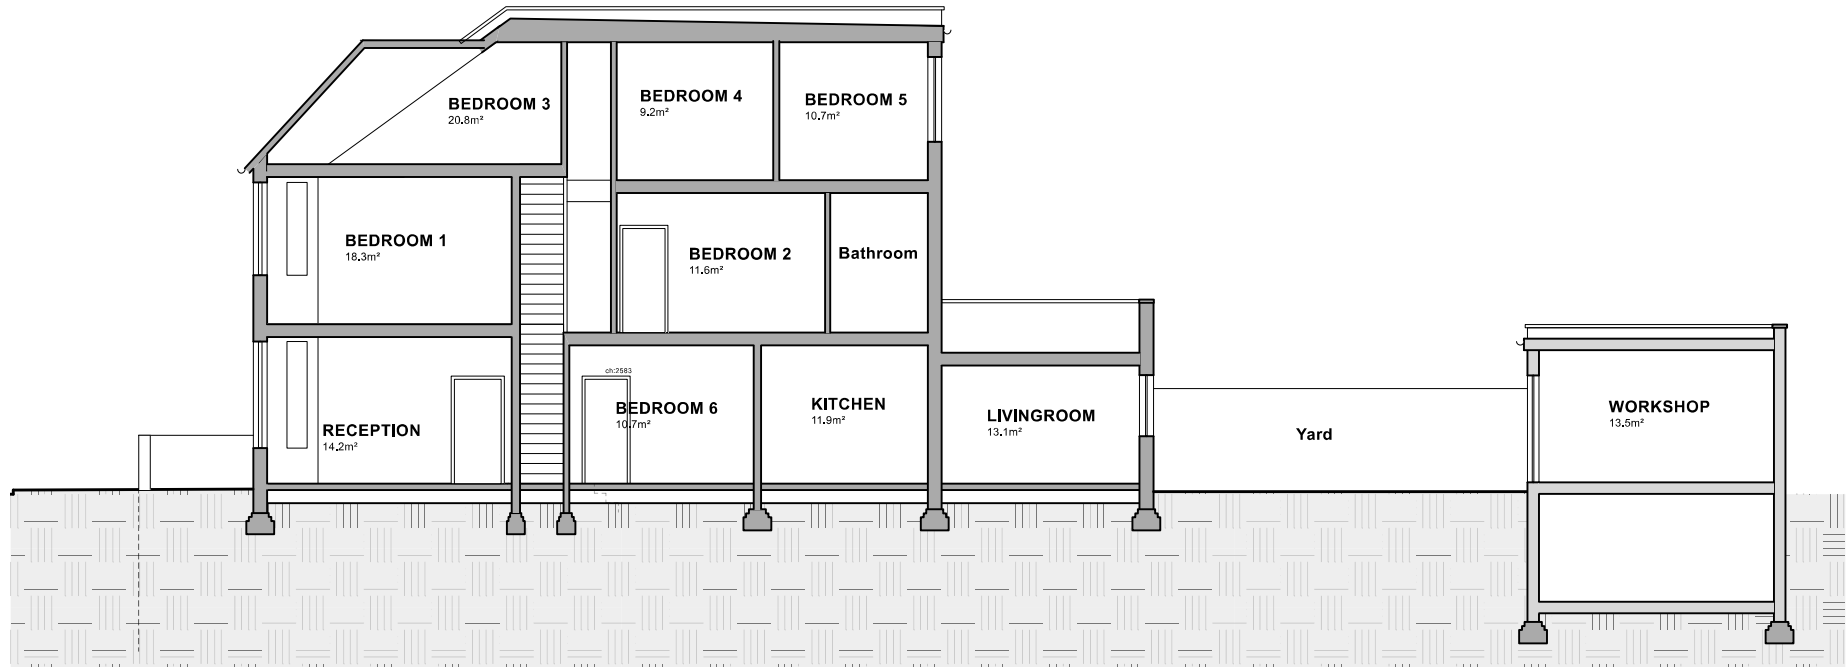

Existing Section A-A
scale 1:100 @ A3



			CLIENT	SCALE see drawing	PROJECT 22 Frobisher Road, N8 0QX	DRAWING NO. 331/20-PL-03	REV.	FBD FULCRUM BUILDING DESIGN LTD LONDON
				STATUS Planning Application	DRAWN	DRAWING TITLE Existing Section A-A	FBD FULCRUM BUILDING DESIGN LTD. 9 Heneage Street, Spitalfield, London, E1 5LJ Tel.: 07974086475 e-mail: info@fbd-ltd.com www.fbd-ltd.com	
REV.	DATE	NOTES			CHECKED			