


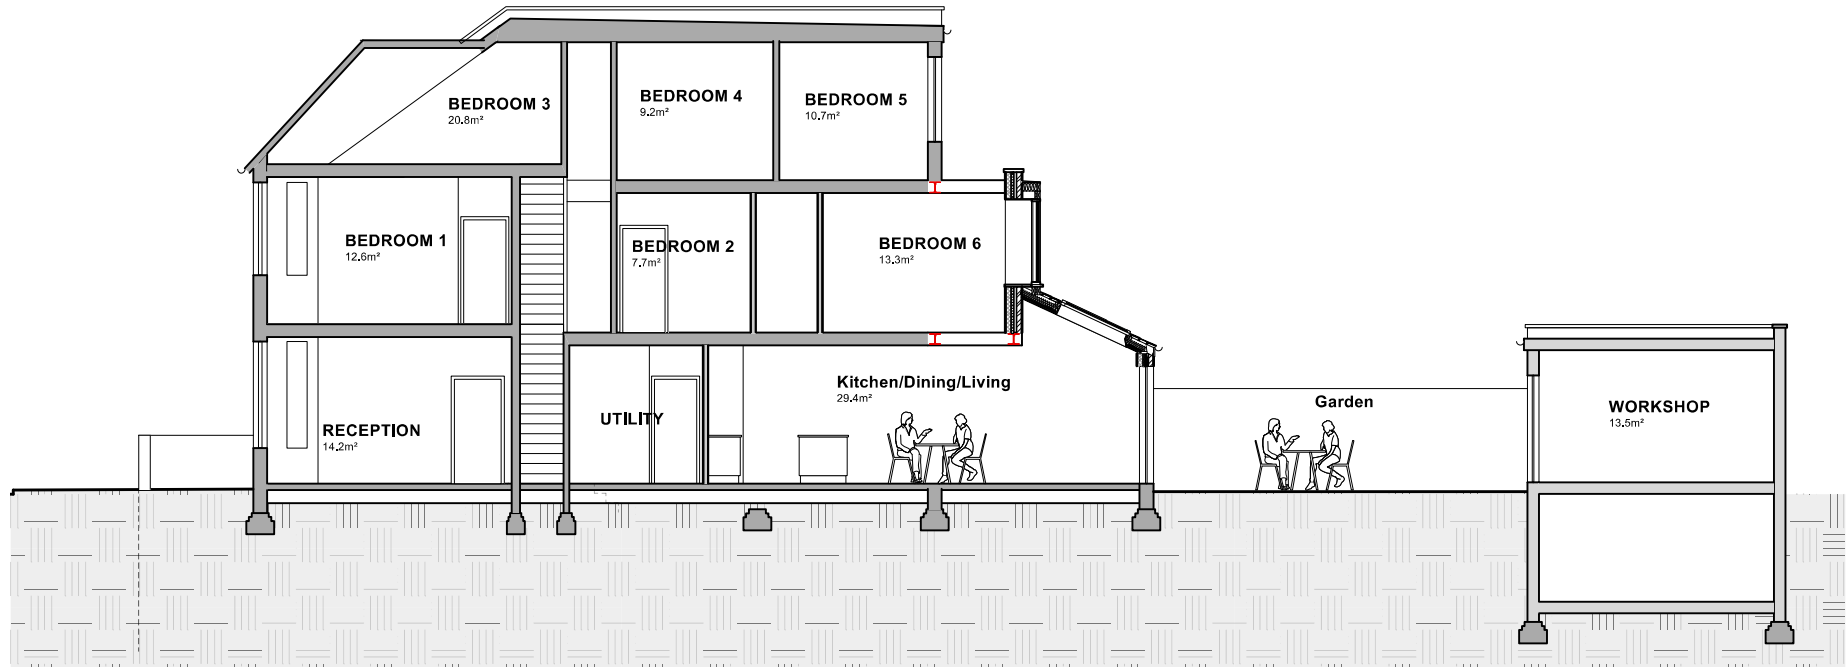

Proposed Section A-A
scale 1:100 @ A3



			CLIENT	SCALE	PROJECT	DRAWING NO.	REV.	FBD FULCRUM BUILDING DESIGN LTD LONDON		
				see drawing					22 Frobisher Road, N8 0QX	331/20-PL-06
				DATE						
				Sep 2022						
			STATUS	DRAWN	DRAWING TITLE	FBD FULCRUM BUILDING DESIGN LTD. 9 Heneage Street, Spitalfield, London, E1 5LJ Tel.: 07974086475 e-mail: info@fbd-ltd.com www.fbd-ltd.com				
				Planning Application			CHECKED	Proposed Section A-A		
REV.	DATE	NOTES								