



SECTION B-B

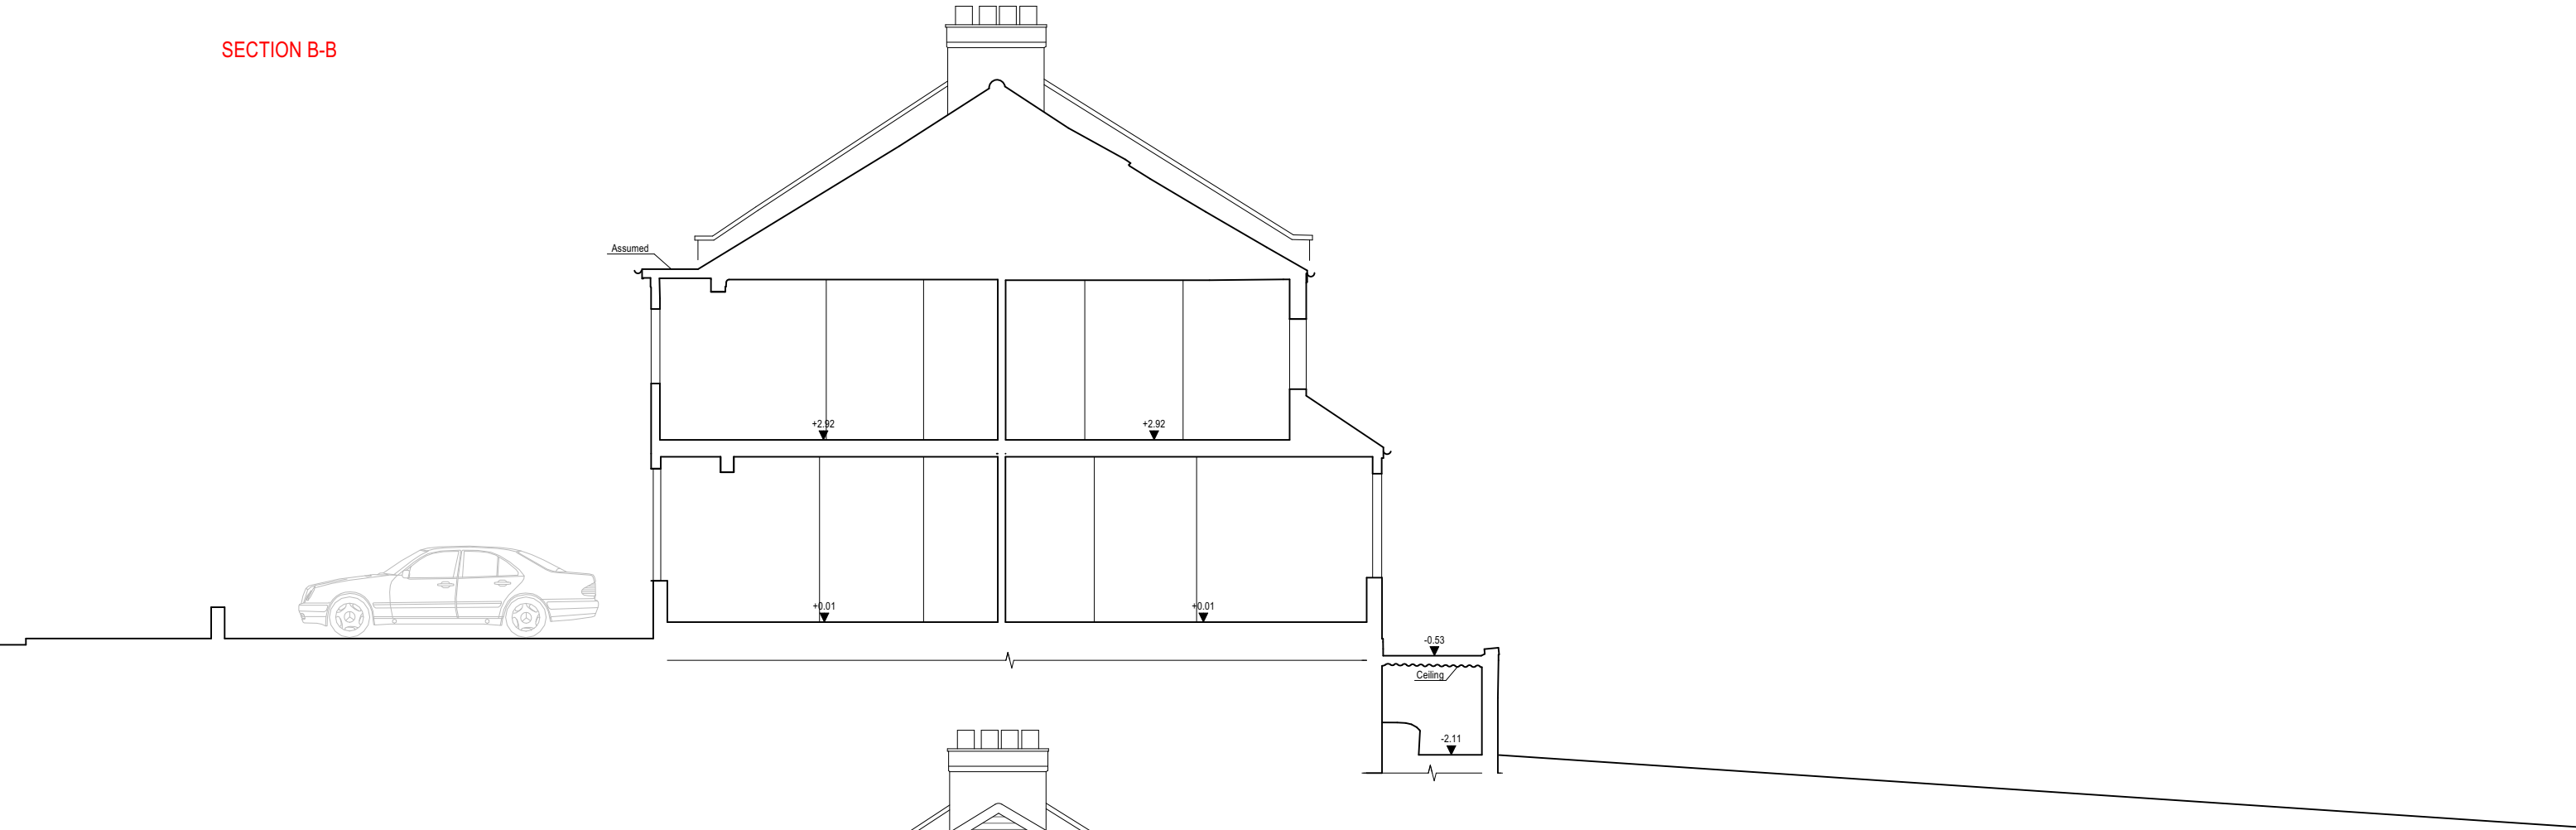

SECTION A-A

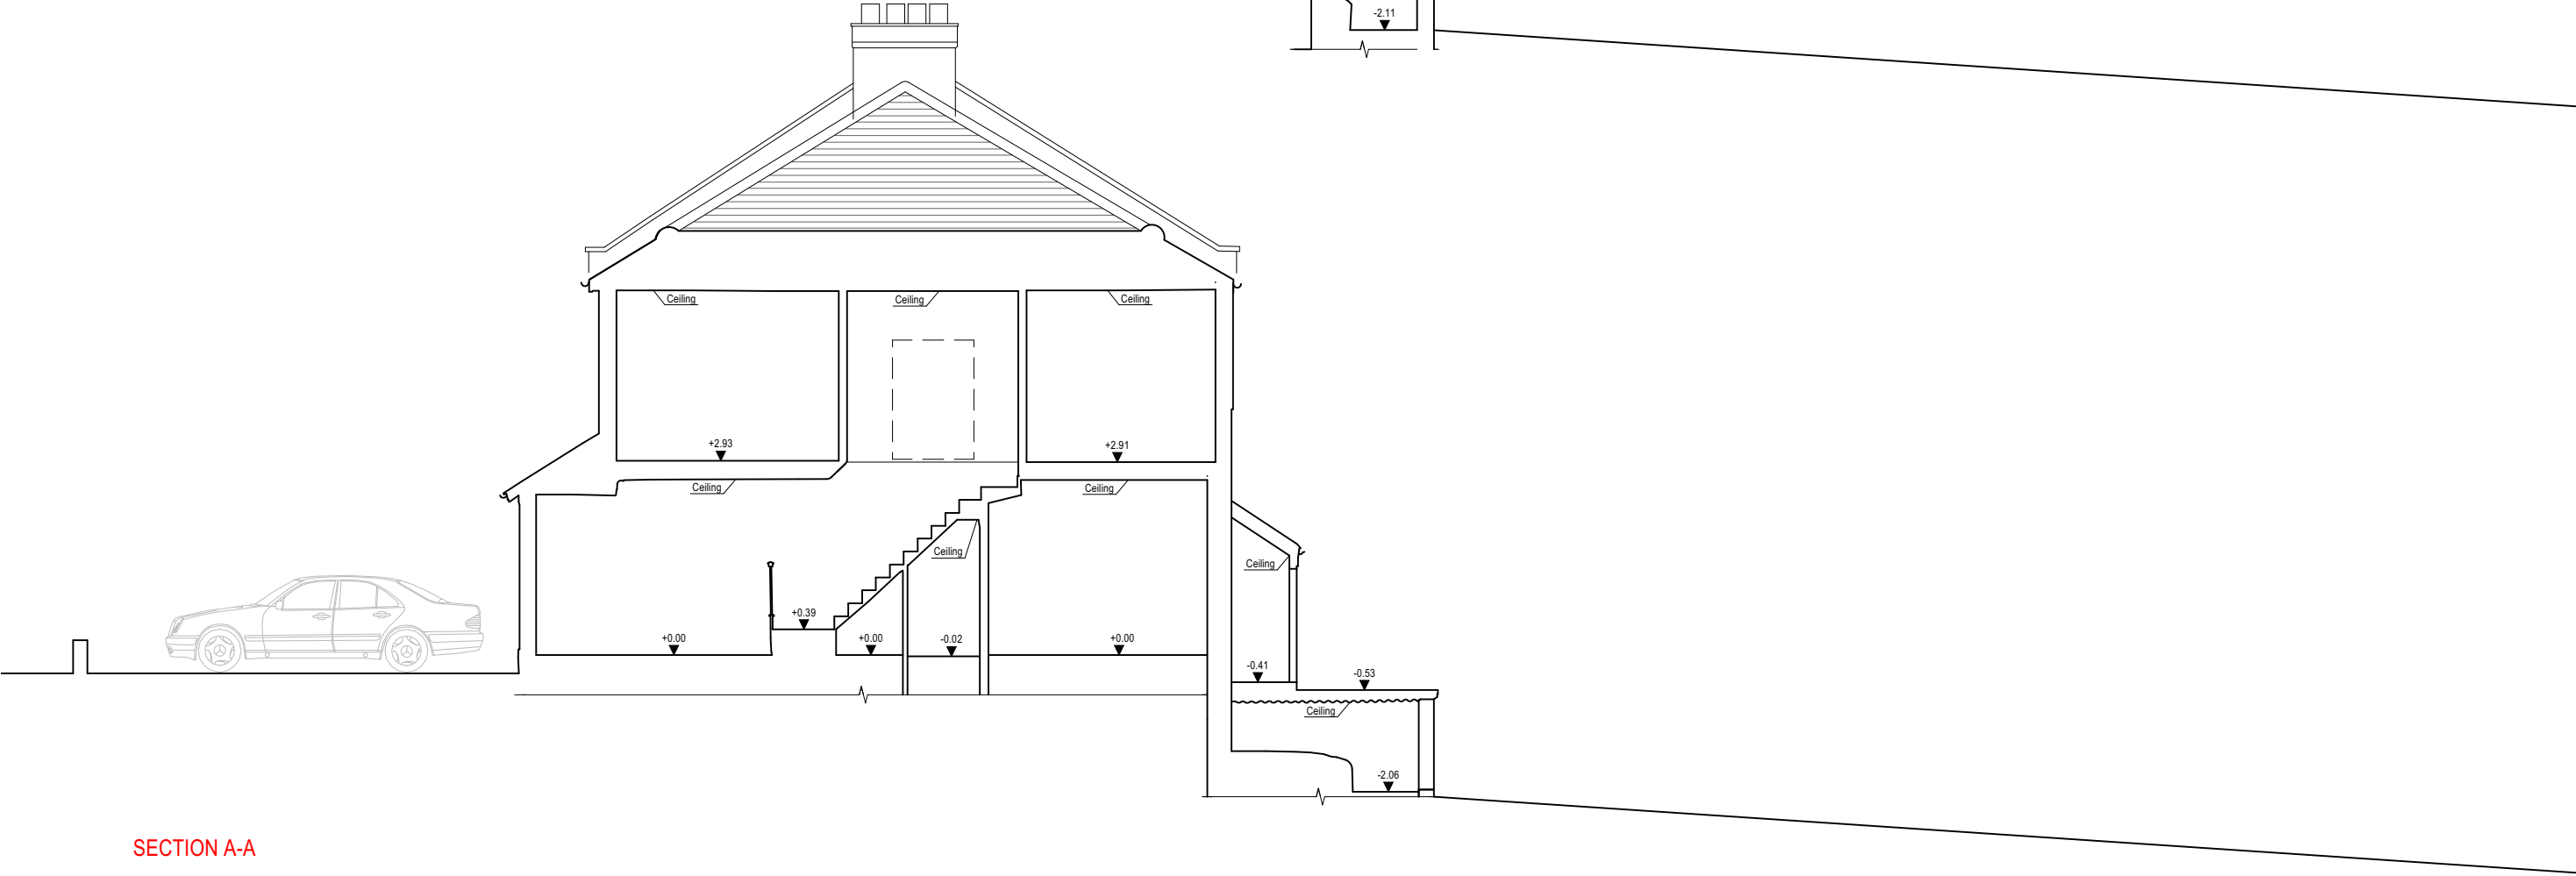

PROJECT No		DRAWING No	REV
2206		L(-3)01	
STATUS		SCALE	
		1:100@A3	
BY		DATE	
DO'R		08/2022	

DOMINIC O'RIORDAN - ARCHITECT

7 WOOD VALE, LONDON N10 3DG

EXISTING SECTIONS

82 ROWDITCH LANE, LONDON SW11 5BX

M:07989 411191

DPMORIORDAN@GMAIL.COM

LUCA OGLINA + CAIA RYSZKOWSKA