






LEVEL THREE - LOFT

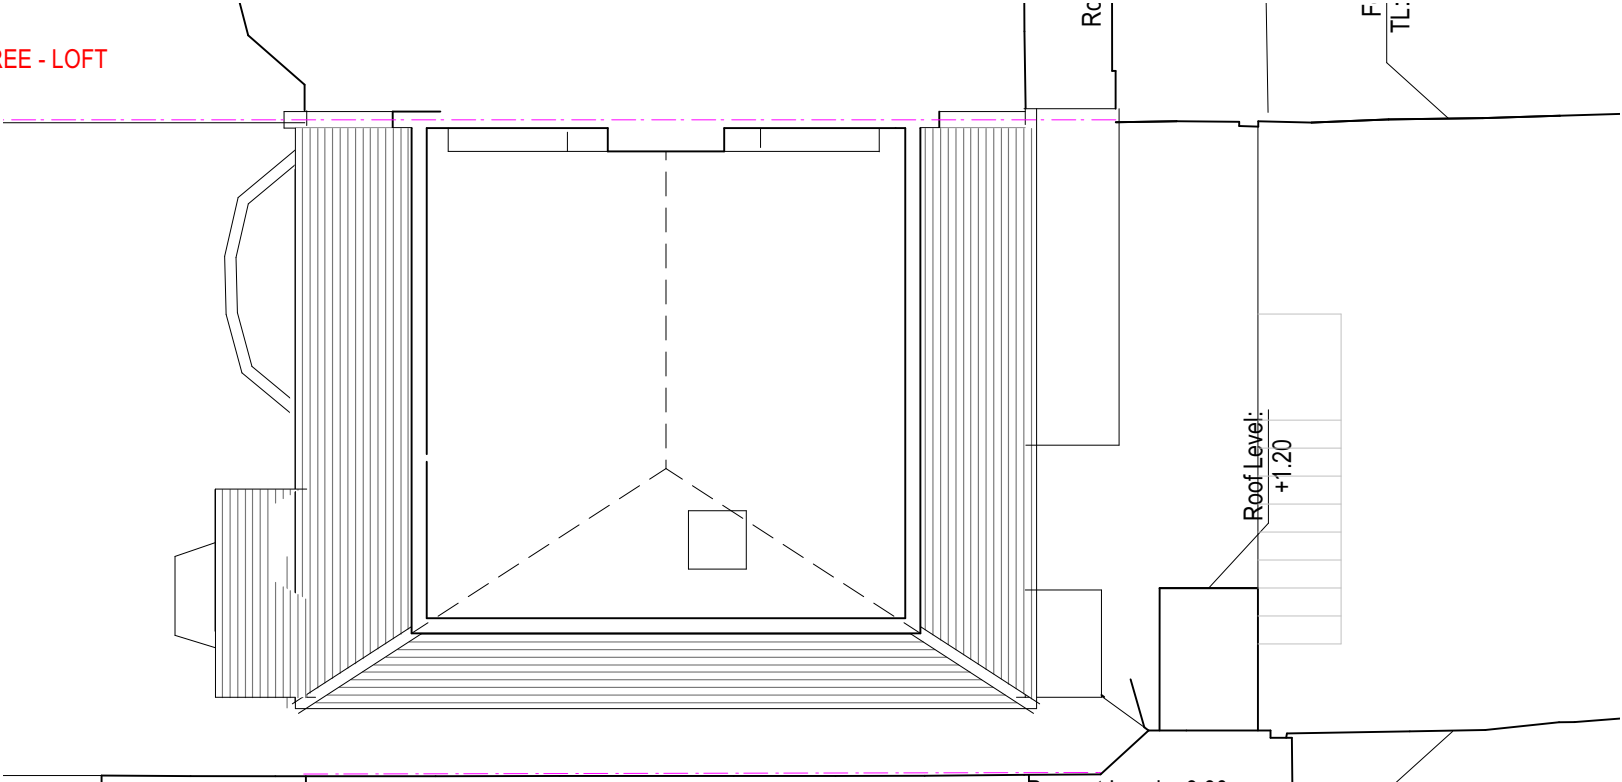

LEVEL TWO - FIRST FLOOR 67M2

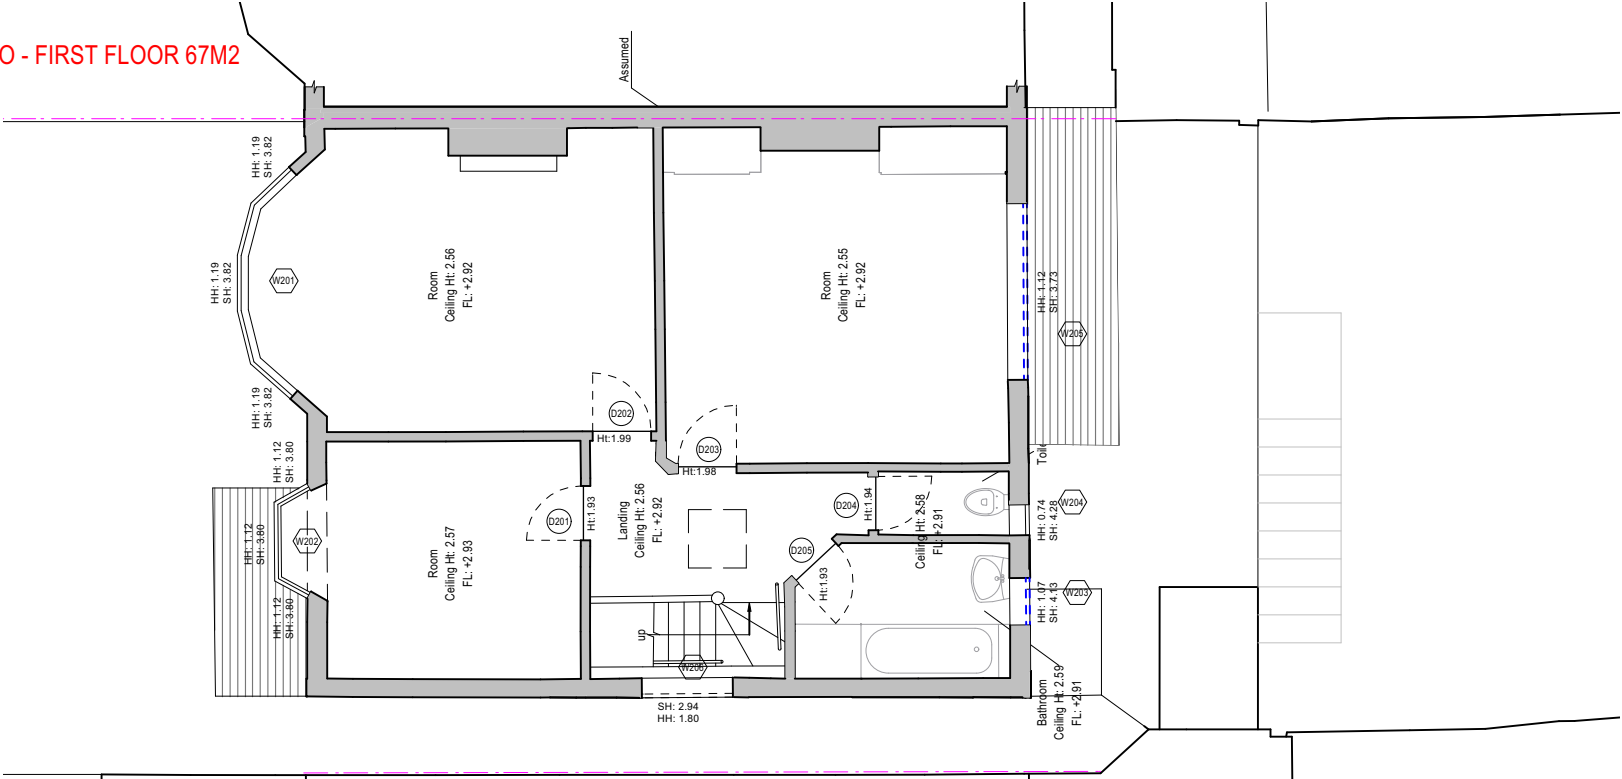

LEVEL ONE - GROUND FLOOR 73M2

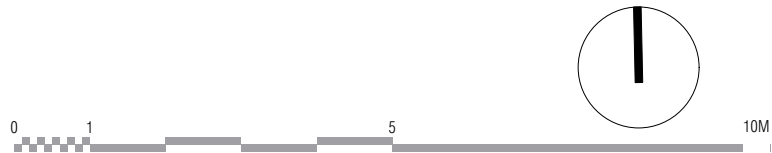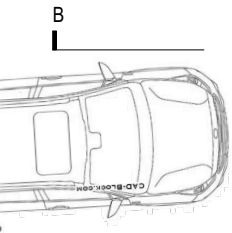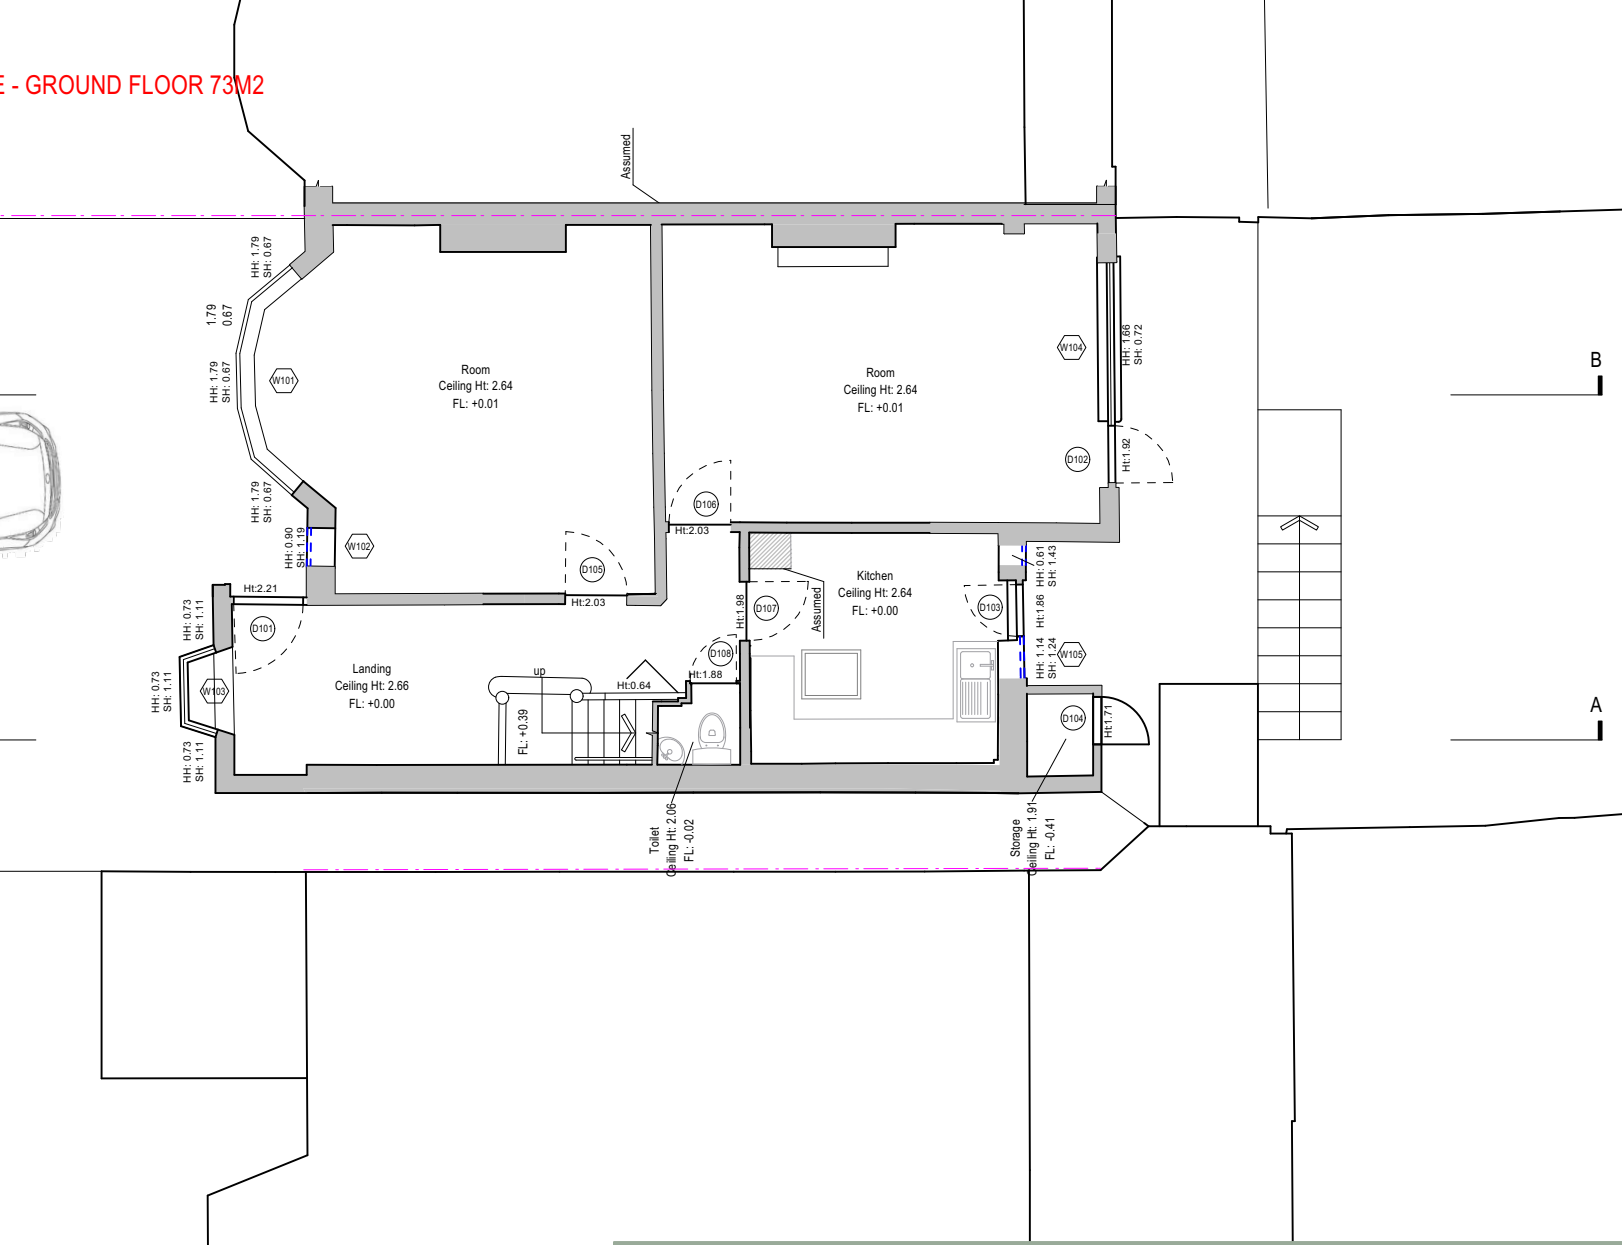

DOMINIC O'RIORDAN - ARCHITECT

82 ROWDITCH LANE, LONDON SW11 5BX M:07989 411191 DPMORIORDAN@GMAIL.COM

7 WOOD VALE, LONDON N10 3DG

EXISTING PLANS

LUCA OGLINA + CAIA RYSZKOWSKA

PROJECT No	DRAWING No	REV
2206	L(-2)01	
STATUS	SCALE	
	1:100@A3	
BY	DATE	
DO'R	08/2022	